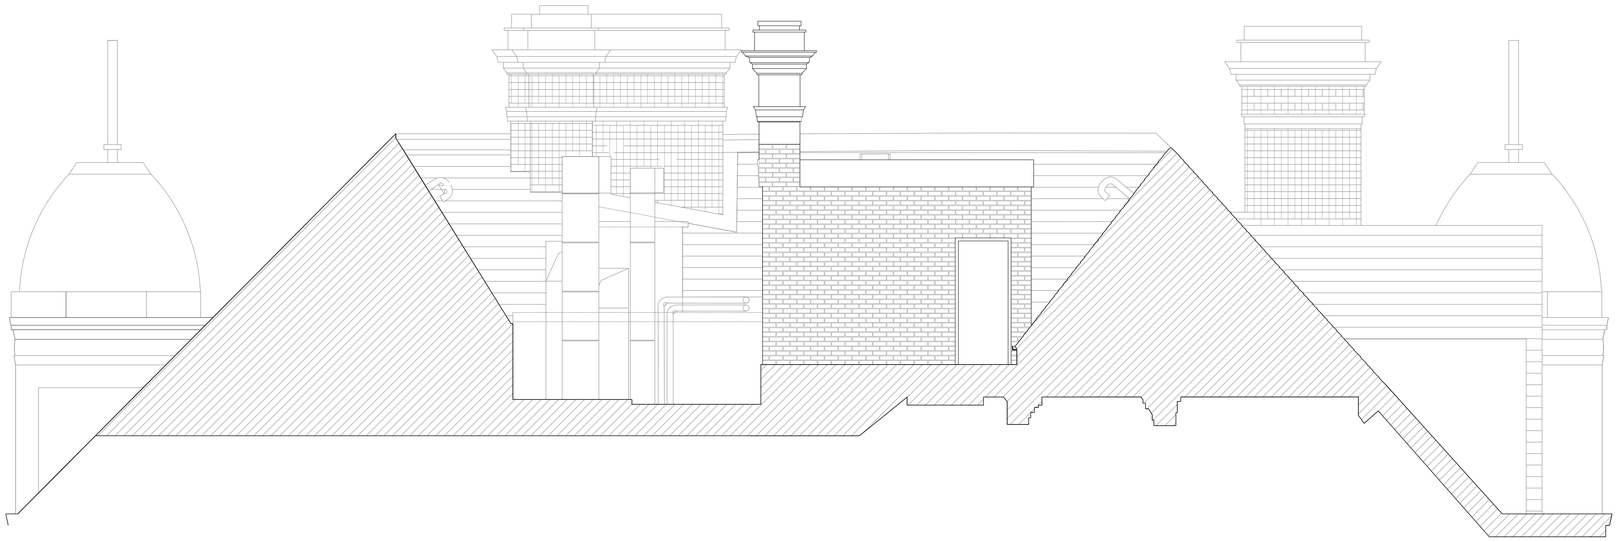

EXISTING

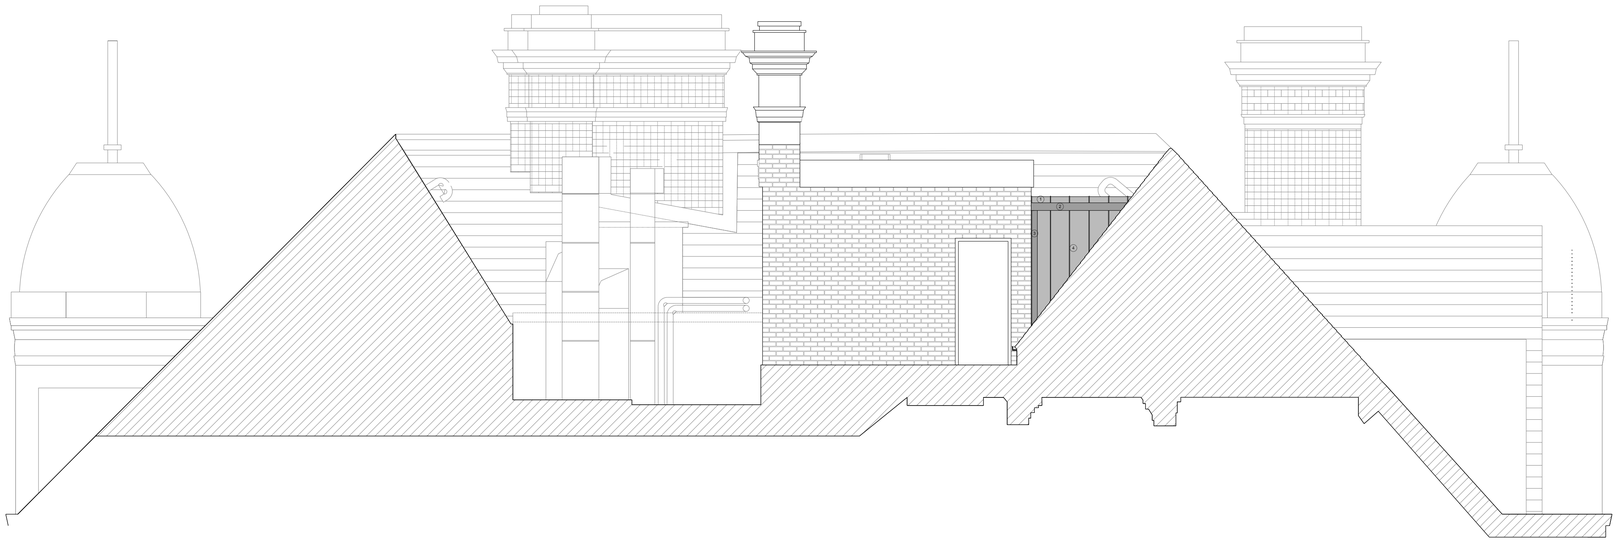

PROPOSED

NOTES / REVISION

REV A - 15/10/2024
ROOF MATERIAL

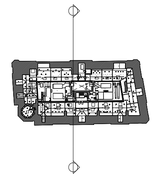

ATTIC PLAN (NOT TO SCALE)

KEY

1. GREY METAL CLADDING STANDING SEAM - SAMPLE TO BE REVIEWED ONSITE
2. ALUMINIUM BOX GUTTER
3. RAIN WATER PIPE
4. STANDING SEAM CLADDING EFFECT

0 500 1000 2000 3000

PROJECT
ROYAL LONDON HOUSE, DEANSGATE, MACHESTER

CLIENT
AM ALPHA

TITLE
EXISTING AND PROPOSED ELEVATIONS - ROOF LINK

SCALE	DATE	
1:50@A1 1:100@A3	AUGUST 2024	
JOB No	**DWG No**	**REV**
1573	AL(05)5404	**A**

ISSUE FOR
PLANNING

JB+CO ARCHITECTS + DESIGNERS

Jeffrey Bell Architects
3 Cobourg Street
Manchester
M1 3GY

t +44 [0]161 228 0651
e studio@jeffreybellarchitects.co.uk

© JEFFREY BELL ARCHITECTS
the copy right in this drawing is vested in Jeffrey Bell Architects and no license or assignment of any kind has been, or is, granted to any third party whether by provision of copies or originals of the drawings or otherwise unless otherwise agreed in writing

DO NOT SCALE FROM THIS DRAWING
the contractor shall check and verify all dimensions on site and report any discrepancies in writing to Jeffrey Bell Architects before proceeding with the work

FOR ELECTRONIC DATA ISSUE
electronic data / drawings are issued as 'read only' and should not be interrogated for measurement. all dimensions and levels should be read only from those values stated in text on the drawing