
0m 1m 2m 3m 4m 5m

VISUAL SCALE 1:100 @ A3

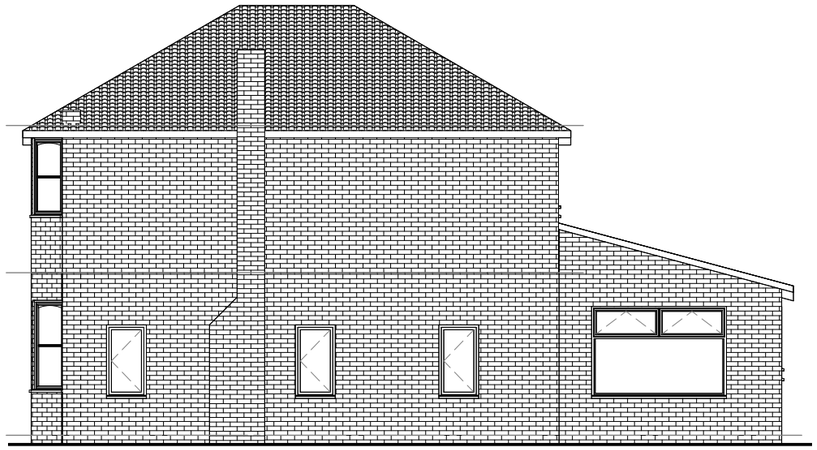


## 01_E-Elevation
1 : 100



## 02_E-Elevation
1 : 100



## 03_E-Elevation
1 : 100

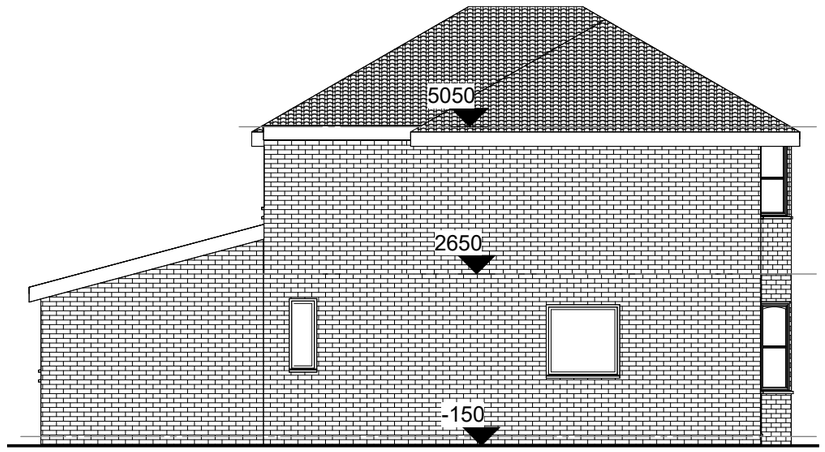


## 04_E-Elevation
1 : 100

COPYRIGHT © ALL RIGHTS RESERVED BY VIKAS ALYAS LTD. DO NOT SCALE FROM DRAWING. DRAWING INDICATES DESIGN INTENT ONLY. REPORT ANY DISCREPANCIES TO CLIENT / VA LTD. NOT TO BE USED FOR CONSTRUCTION UNLESS STATED SO. TO BE READ IN CONJUCTION WITH OTHER DRAWINGS OR SPECIFICATION WHERE PROVIDED.

ARCHITEK
BUILDING DESIGN CONSULTANCY
0161 511 8479
vikas@architek.uk
916 Stockport Road, Levenshulme, Manchester, M19 3AB

| No. | Description | Date |
|---|---|---|
| P1 | Issue to Planning | 15.07.2024 |
| | | |
| | | |
| | | |
| | | |
| | | |
| | | |

PROJECT
Loft Dormer Roof Extension and Remodel

ADDRESS
1274_16 Holwood Dr
Whalley Range M16 8WS

MANCHESTER CITY COUNCIL

PURPOSE OF ISSUE
PLANNING

SHEET
Existing Elevations

CLIENT
Murtaza Hussain

| Date | Project number | Scale (@ A3) |
|---|---|---|
| 07.06.2024 | 1274 | 1 : 100 |

| Drawn by | DRAWING NUMBER | REV |
|---|---|---|
| VA | A103 | P1 |

Checked by
VA