
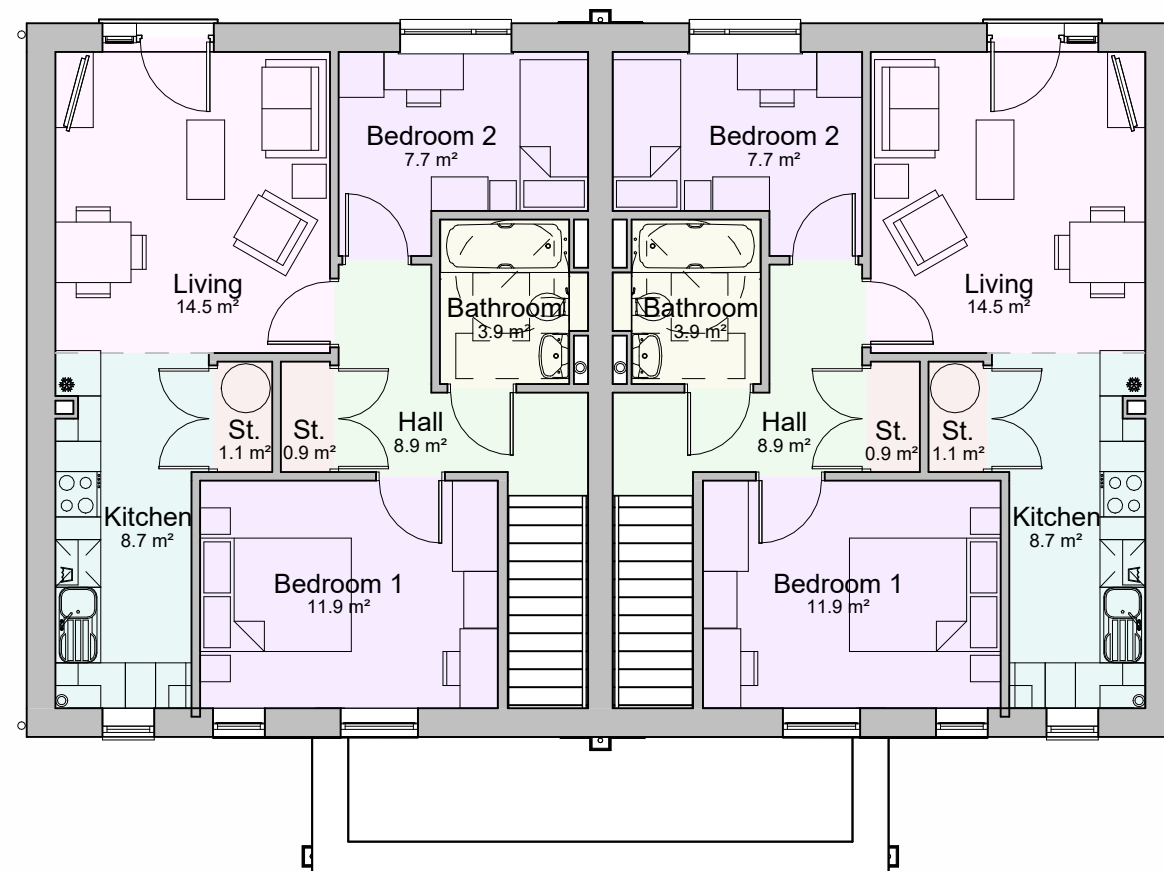
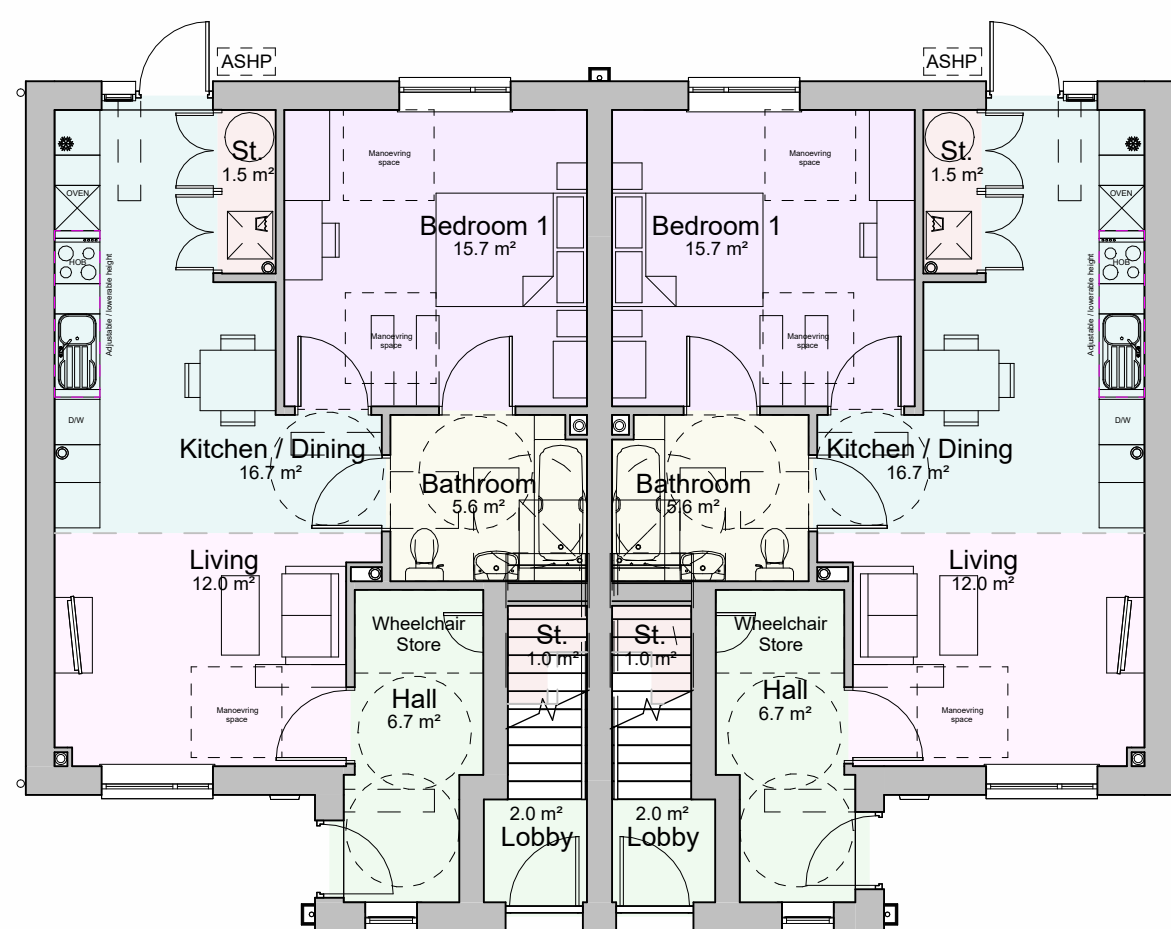


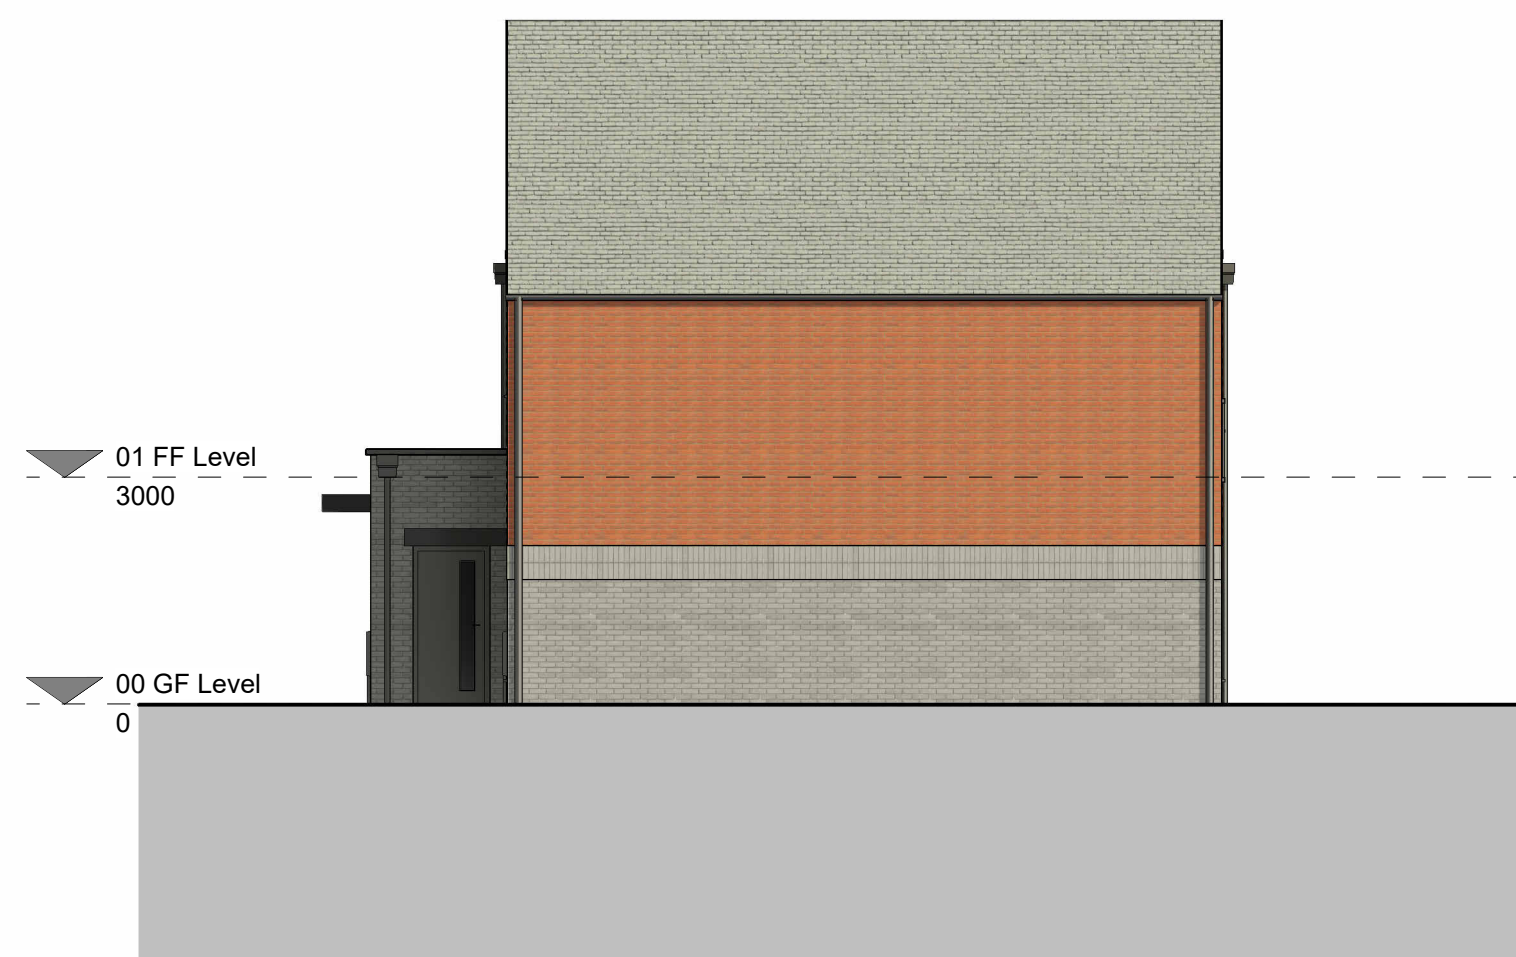

Bowker Sadler Partnership Limited

This drawing is the subject of copyright which vests in Bowker Sadler Partnership Limited. It is an infringement of copyright to reproduce this drawing, by whatever means, including electronic, without the express written consent of Bowker Sadler Partnership Limited which reserves all its rights.

Bowker Sadler Partnership Limited asserts its rights to be identified as the author of this design

- Drawing not to be scaled
- Report Errors and Omissions to the Architect.
- Check all dimensions on site
- Drawing to be read in conjunction with the Health and Safety Plan and all relevant Risk Assessments

Gross Internal Area			
Plot No.	House Type	Level	Area
Plot 47	2B3P	00 GF Level	62.8 m ² 62.8 m ²
Plot 48	2B4P	01 FF Level	61.2 m ²
Plot 49	00 GF	00 GF Level	1.9 m ² 63.0 m ²
Plot 49	2B4P	00 GF Level	1.9 m ²
Plot 49	2B4P	01 FF Level	61.2 m ² 63.0 m ²
Plot 50	2B3P	00 GF Level	62.8 m ² 62.8 m ²

B	22.10.24	JC	Minor Planning Amendments	SW
A	11/04/24	KS	Design updated	SW
Rev.	Date	Drn.		Chkd.

BowkerSadler

Project
Heatherdale Drive

Client
Mosscafe St Vincents

Drawing Block 18 Plans & Elevations

Scale 1 : 100	Sheet Size @ A1	Drawn KS	Checked SW	Date 09/04/24			
Project No.	Originator	Zone	Level	Form	Discipline	Number	Revision
21-026	- BSA			D	A	1030	B
Status							
Planning							
Hatherlow House, Hatherlow, Romiley, Stockport, SK6 3DY 0161 406 7333 office@bowker-sadler.co.uk www.bowker-sadler.co.uk							