


Key:

Ownership Boundary

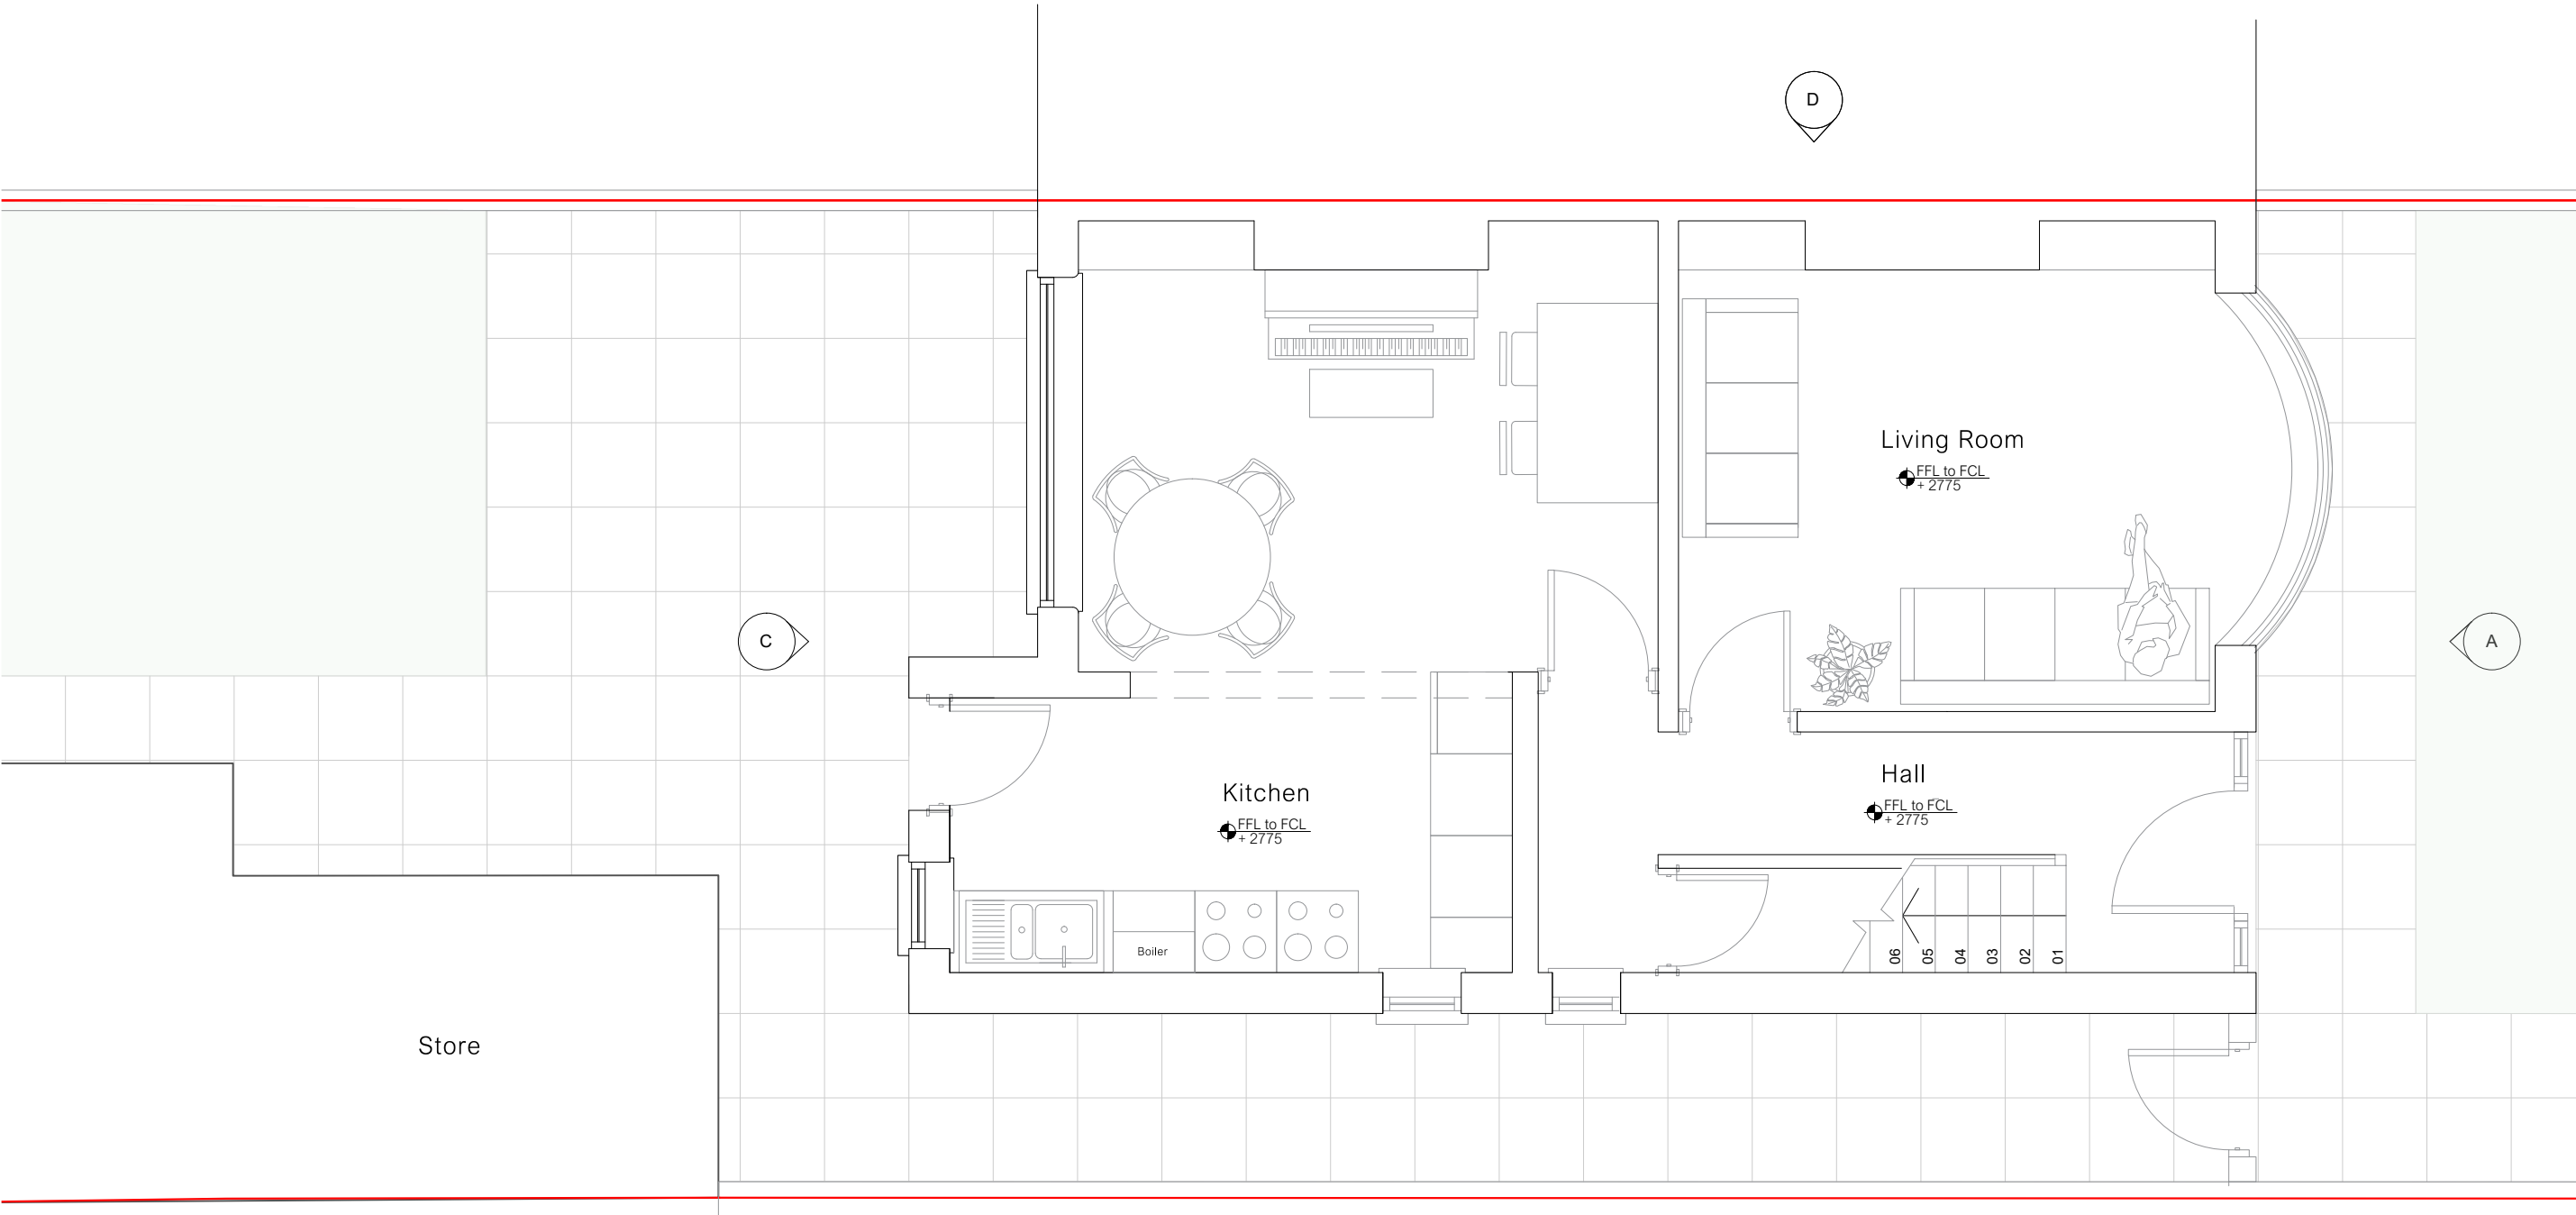

**Project Name:**  
259 Moseley Road

**Drawing No:**  
037\_B1\_02\_2000

**Issue:**  
18.10.24 Planning Application

**Title:**  
Existing Plan  
Ground Floor

**Status:**  
Stage 2

**Scale:**  
1:25 @ A1  
1:50 @ A3

**Drawn:**  
IB

**Rev:**  
C

**Form.** architecture + design

51 Ashfield Road, Altrincham, WA15 9QJ  
07946 127 001

Copyright of this drawing is vested in **Form.** architecture + design and must not be copied or reproduced without written consent. Figured dimensions only are to be taken from this drawing. Do not scale from this drawing.