
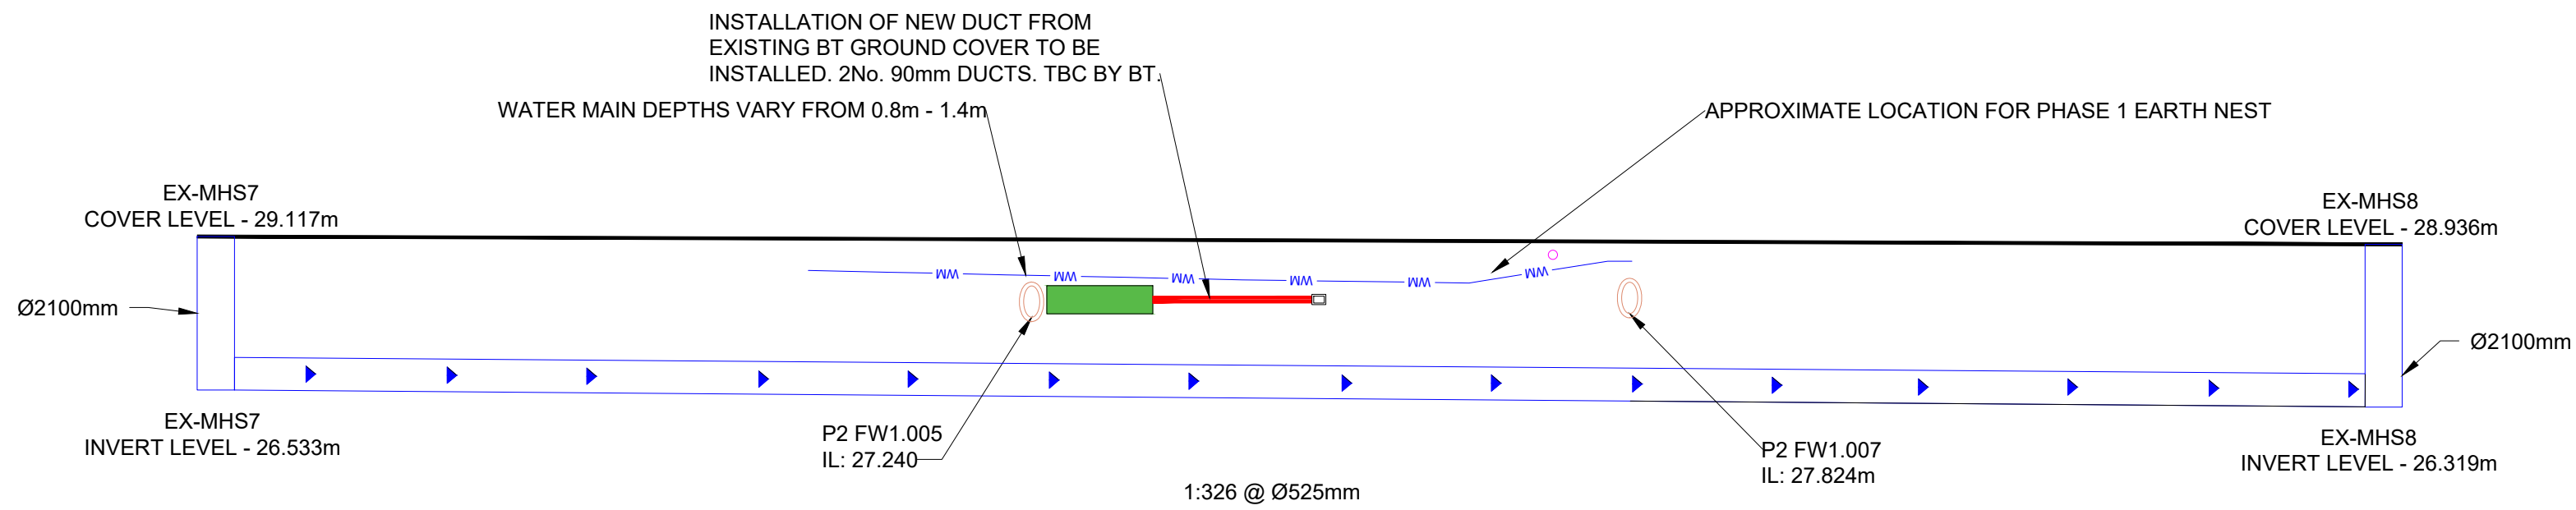


ISO A1 594mm x 841mm
Last saved by: NATASHA.ME+MOOD(2024-10-17) Last Plotted: 2024-10-17
Filename: \\na.aecomnet.com\ifs\ENEA\Manchester-UKMCR5Legacy\UKMCR5P02\UFI\Uasi\PR-385460_Manchester_College\900_CAD_Phase 2\RI\BA\Planning Authority\CCPH2-ACM-Z0-XX-DR-C-6005_Long Section.dwg

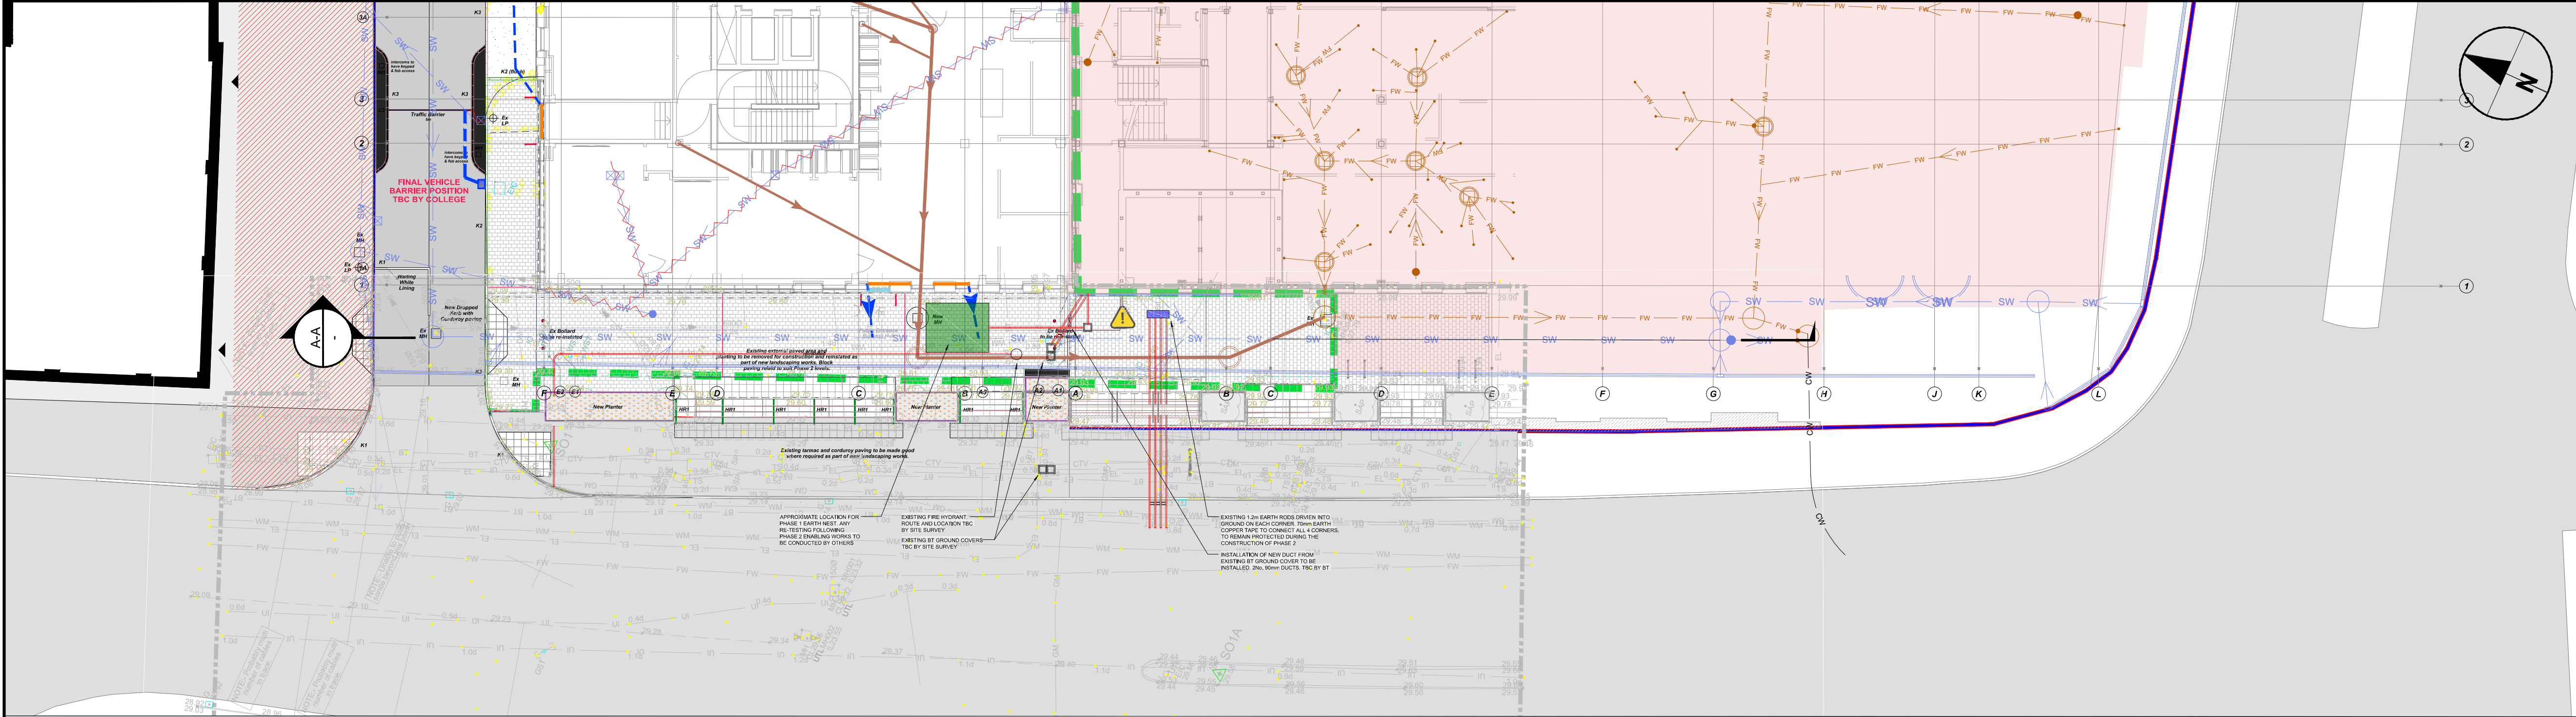

LONG SECTION A-A
SCALE: V 1:100 AND H 1:200

AECOM

PROJECT

**MANCHESTER
COLLEGE
PHASE 2**

CLIENT

**THE MANCHESTER
COLLEGE**

CONSULTANT

AECOM
100 Embankment
Cathedral Approach
Manchester
M3 7FB
T: +44-161-601-1700
www.aecom.com

KEY

- DO NOT SCALE FROM THIS DRAWING. ONLY STATED DIMENSIONS ARE TO BE USED.
- ALL DIMENSIONS ARE IN METRES AND ALL LEVELS IN METRES ABOVE ORDNANCE DATUM UNLESS NOTED OTHERWISE.
- THIS DRAWING IS TO BE READ IN CONJUNCTION WITH ALL OTHER SCHEME DRAWINGS AND DOCUMENTS.
- THIS DRAWING IS TO BE USED FOR THE STATED PURPOSE OF ISSUE ONLY AND MUST NOT BE USED FOR ANY OTHER PURPOSE THAN THAT INDICATED.
- ONLY WRITTEN DIMENSIONS SHALL BE USED. CRITICAL DIMENSIONS AND LEVELS SHALL BE VERIFIED ON SITE BY THE CONTRACTOR PRIOR TO WORK COMMENCEMENT.
- ANY DISCREPANCIES IN DIMENSIONS OR DETAILS ON OR BETWEEN THESE DRAWINGS SHALL BE DRAWN TO THE ATTENTION OF THE PROJECT MANAGER FOR CLARIFICATION.
- THE EXTERNAL SERVICES LAYOUT WERE PROVIDED BY WILMOTT DIXON AND ARE SHOWN INDICATIVELY.

ISSUE/REVISION

C01	16/10/2024	PLANNING AUTHORITY	NM	GT	DH
I/R	DATE	DESCRIPTION	BY	CK	AP

SUITABILITY

S2 - Suitable for information

PROJECT NUMBER

60594458

SHEET TITLE

THE MANCHESTER COLLEGE
PHASE 2
LONG SECTION

SHEET NUMBER

CCPH2-ACM-Z0-XX-DR-C-6005

SCALE

REVISION

NOT TO SCALE

C01