



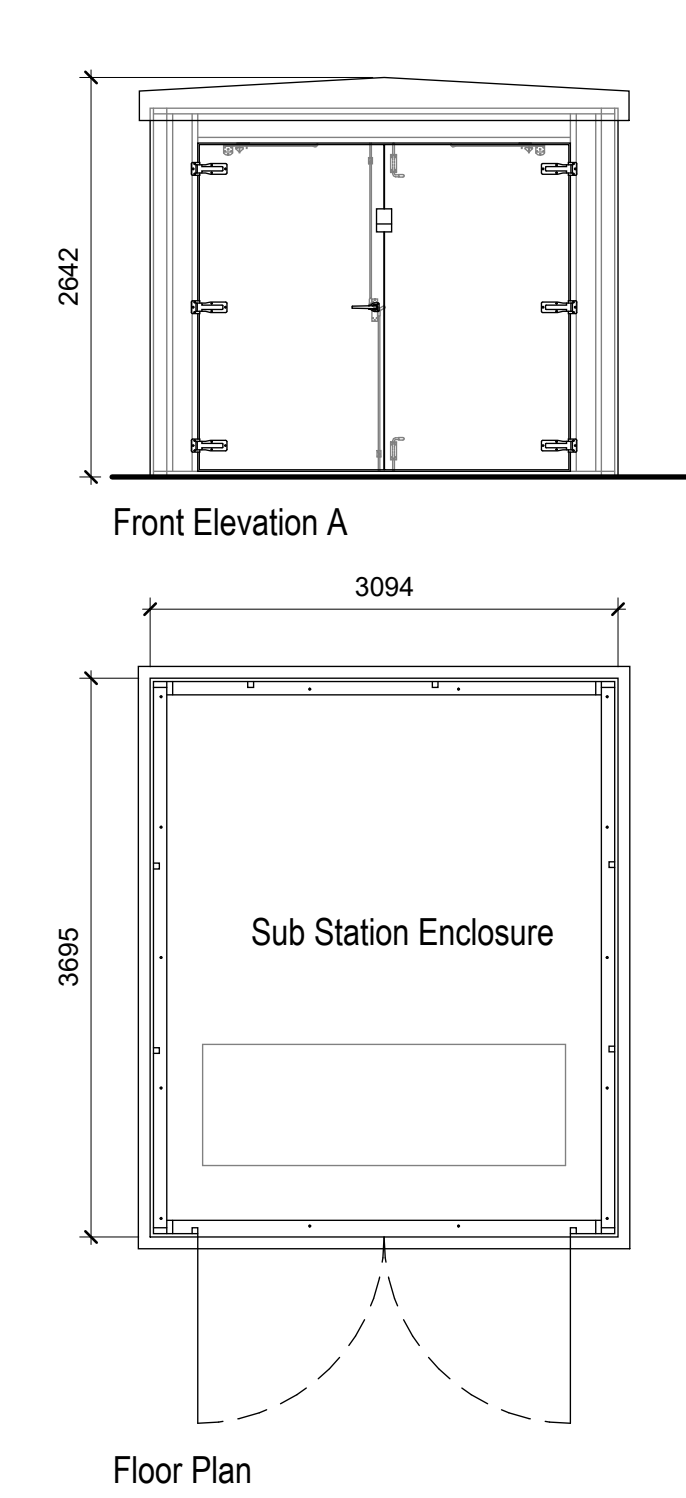


COLOUR - DARK ADMIRALTY GREY
TO BS 381C 632 - GLOSS

GRP Substation Enclosure
1 : 50

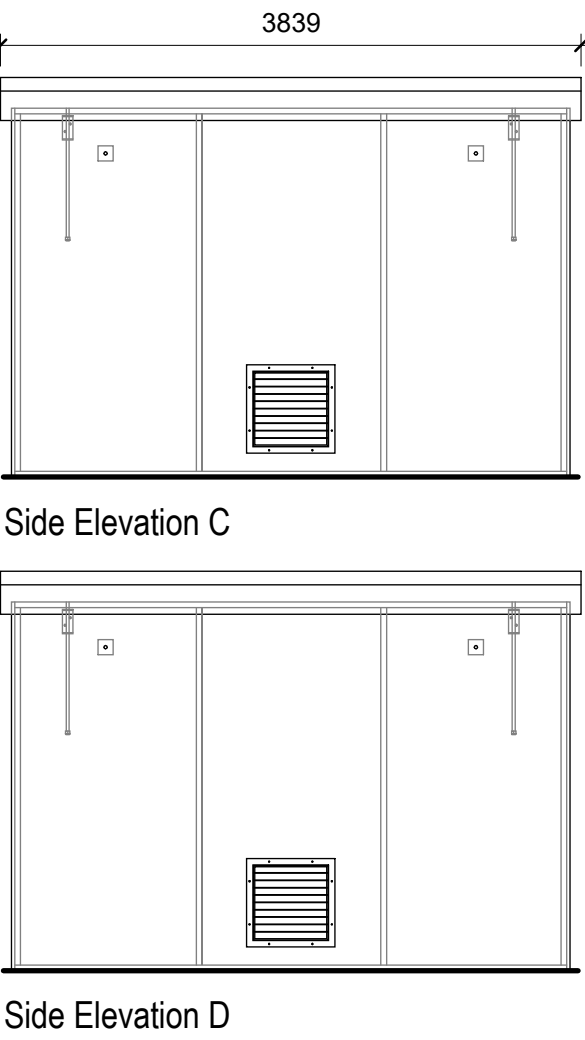


EV LV Pillar Details
1 : 50

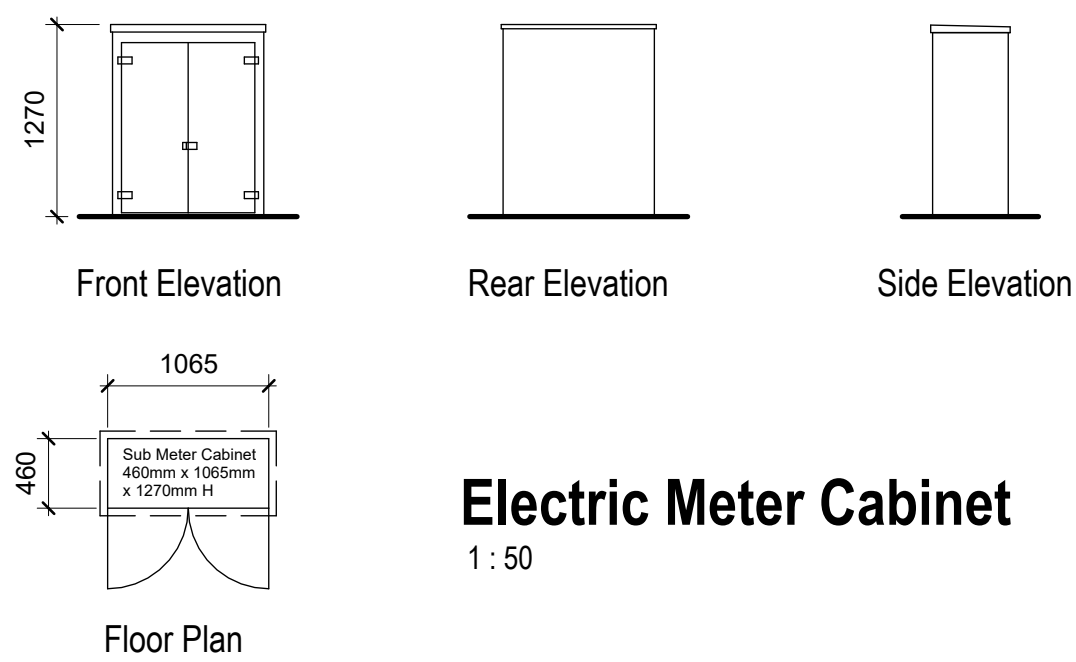


Electric Meter Cabinet
1 : 50



Alpitronic Hypercharger HYC 400
1 : 20

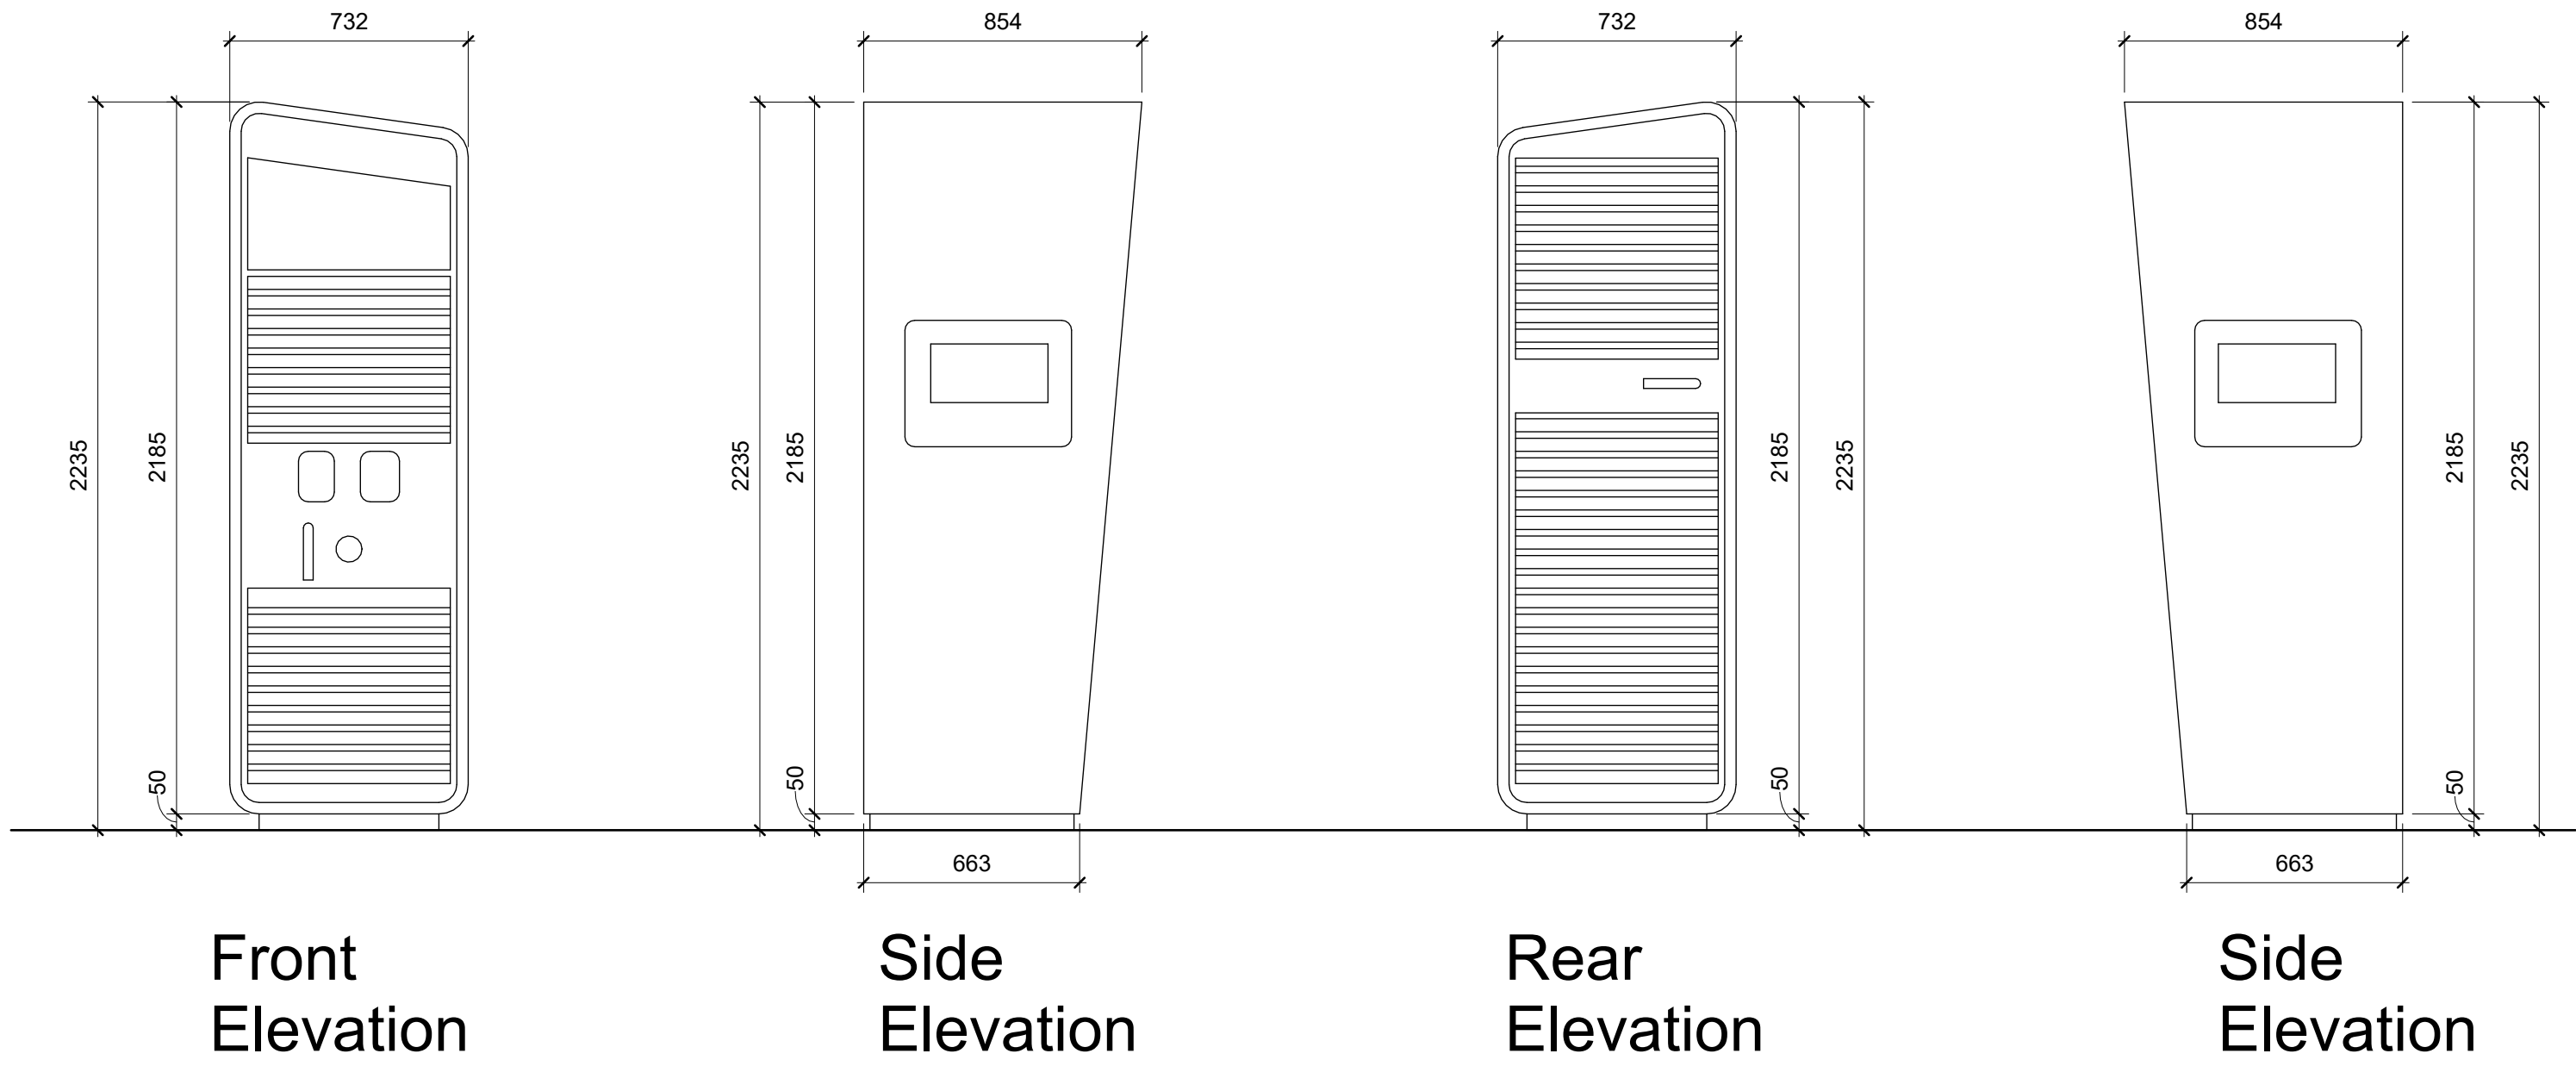

Alpitronic Hypercharger HYC 400 Elevations
1 : 20

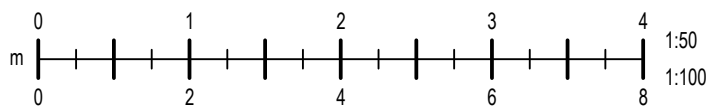

NOTES
All dimensions to be verified on site, and the Architect informed of any discrepancy. All drawings and specifications should be read in conjunction with the Health and Safety Plan; all conflicts should be reported to the Principal Designer.
This drawing is the copyright of C+A Design Limited. ©
DO NOT CONSTRUCT FROM THIS DRAWING

Construction staff and operatives must ensure the Principal Contractor has provided thorough and accurate information on all health and safety aspects relating to the designs identified on this drawing, including the review of:
• Designers/contractors risk assessments
• Method statements
• Permits to work
• Construction phase health and safety plan

C	Colour reference added to substation	21/10/24	JDY	MK
B	Sub-station enclosure updated to DNO specification	09/10/24	JDY	MK
A	Planning Issue	17/09/24	JDY	MK
	revision	date	by	chk

PLANNING ISSUE

CLIENT



PROVIDER



C+A Design Ltd. 2b - 3b Hathersage Business Park, Heather Lane, Hathersage, S32 1DP
Tel: 01433 652220 Web: www.cad-td.co.uk

DRAWING ISSUE

☐ Preliminary ☐ Costing ☐ Construction
☒ Planning ☐ Tender ☐ Record

date	scale @ A1	drawn by	checked by
24/10/23	As indicated	JDY	MK

Universal Square
Devonshire St N, Manchester M12 6JH

EV Equipment Details

role	originator	volume	levels	type	suitability
A	CA	S1	00	DR	S4
project number	drawing number	revision			
23095US	210_06	C			

23095US-CA-S1-00-DR-A310_16-S4-C-01 Equipment Details