



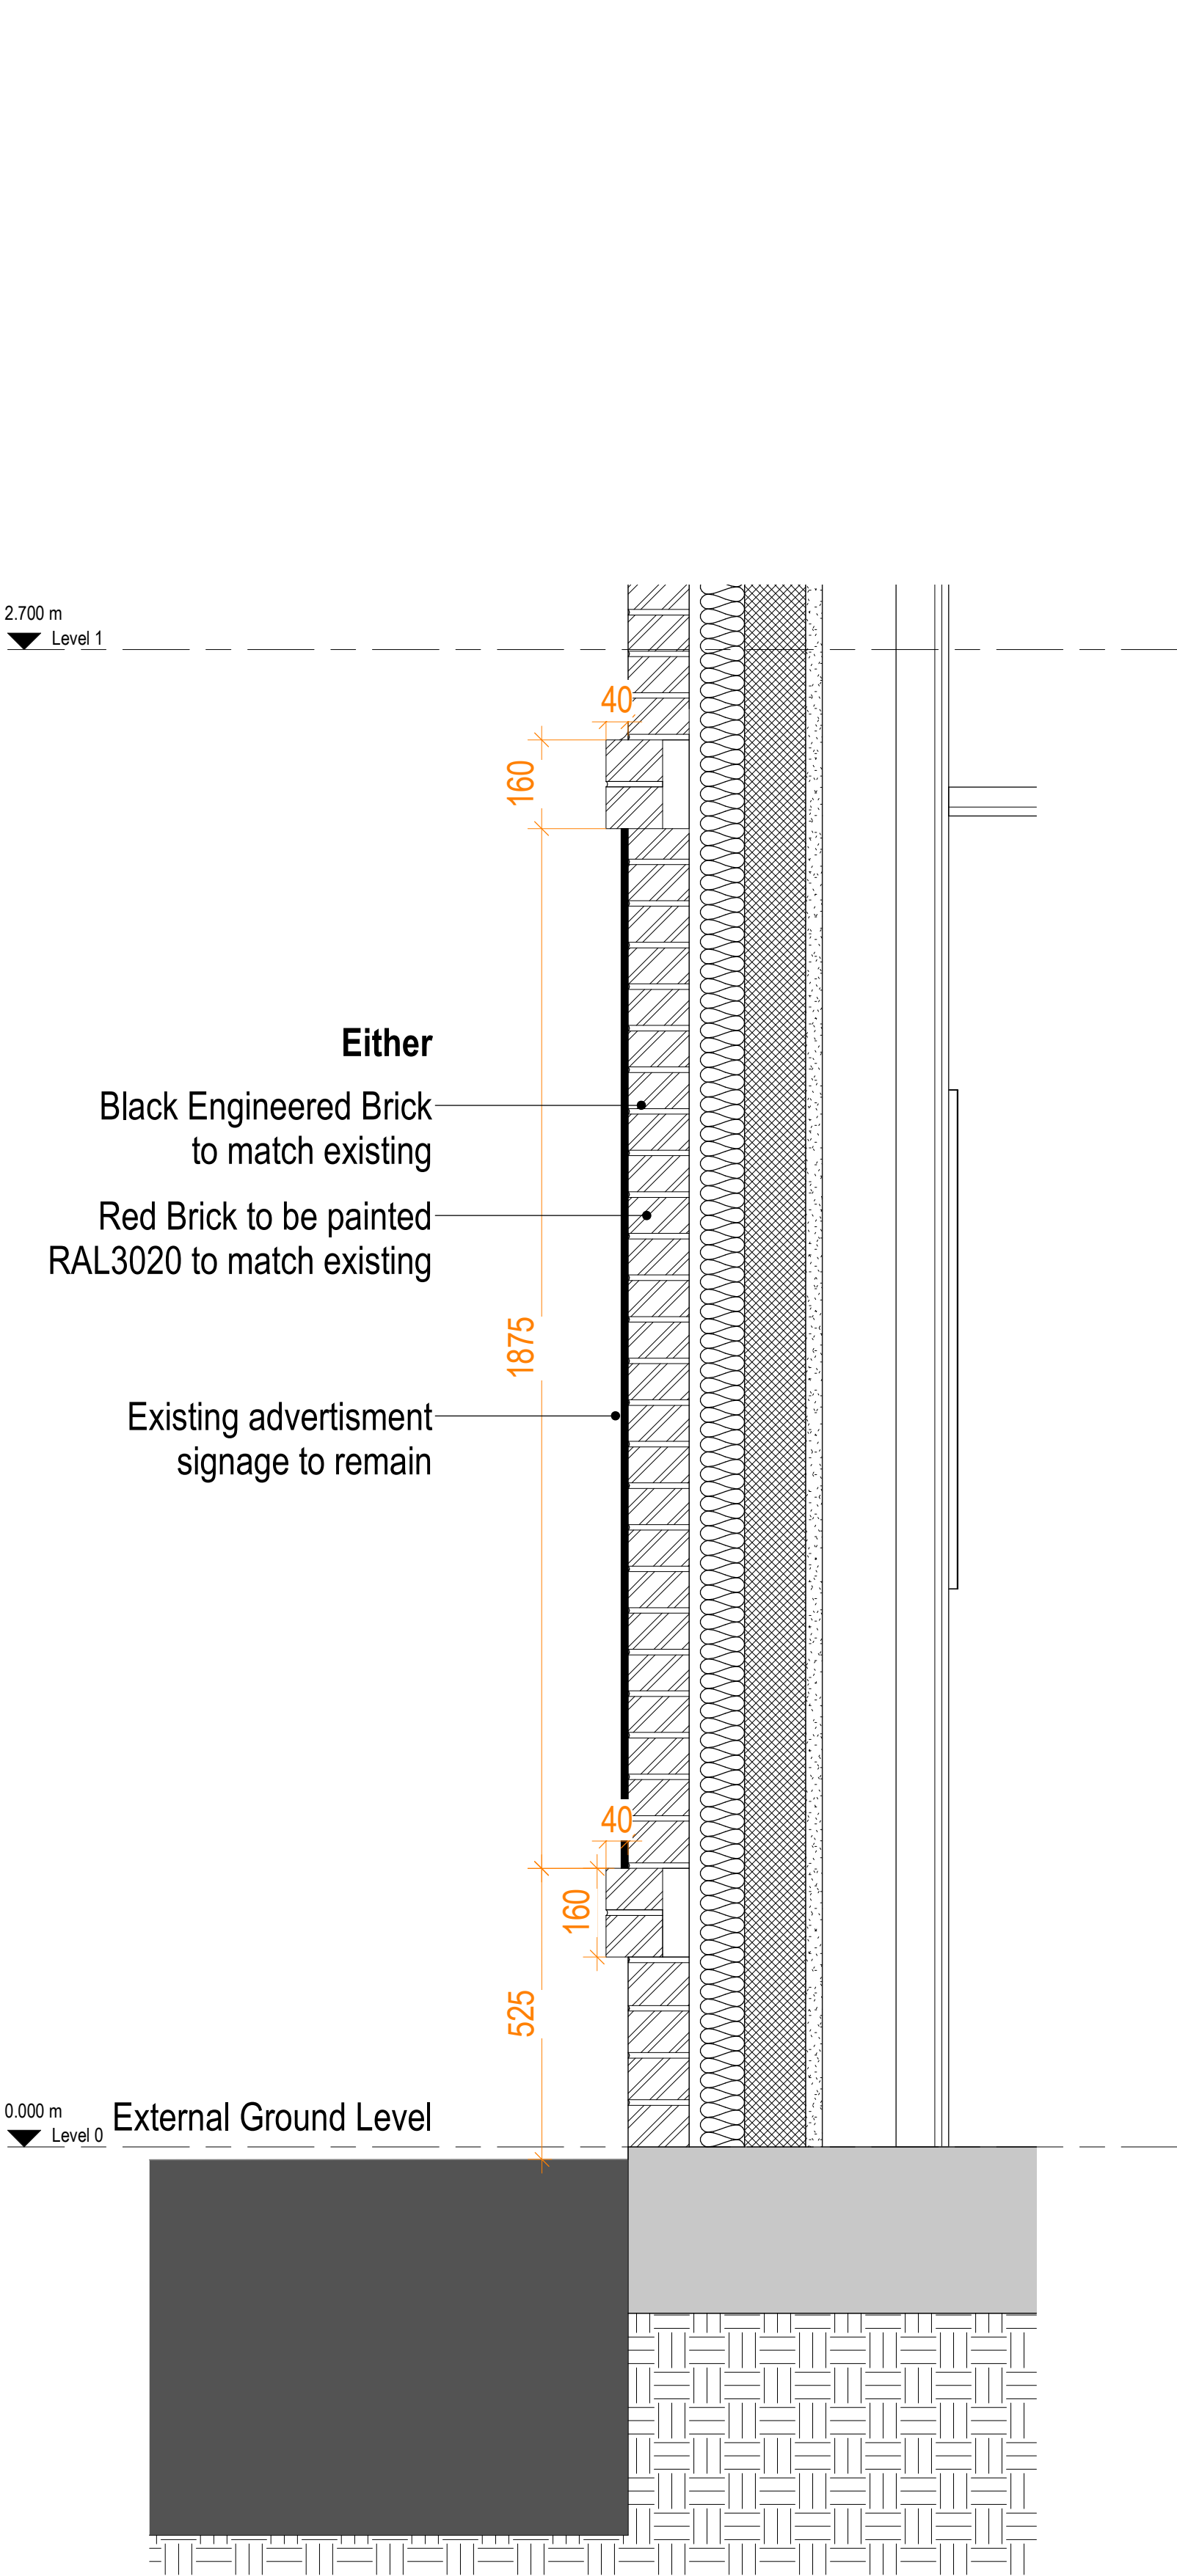

Brick Band Detail Section

1 : 10 @ A1

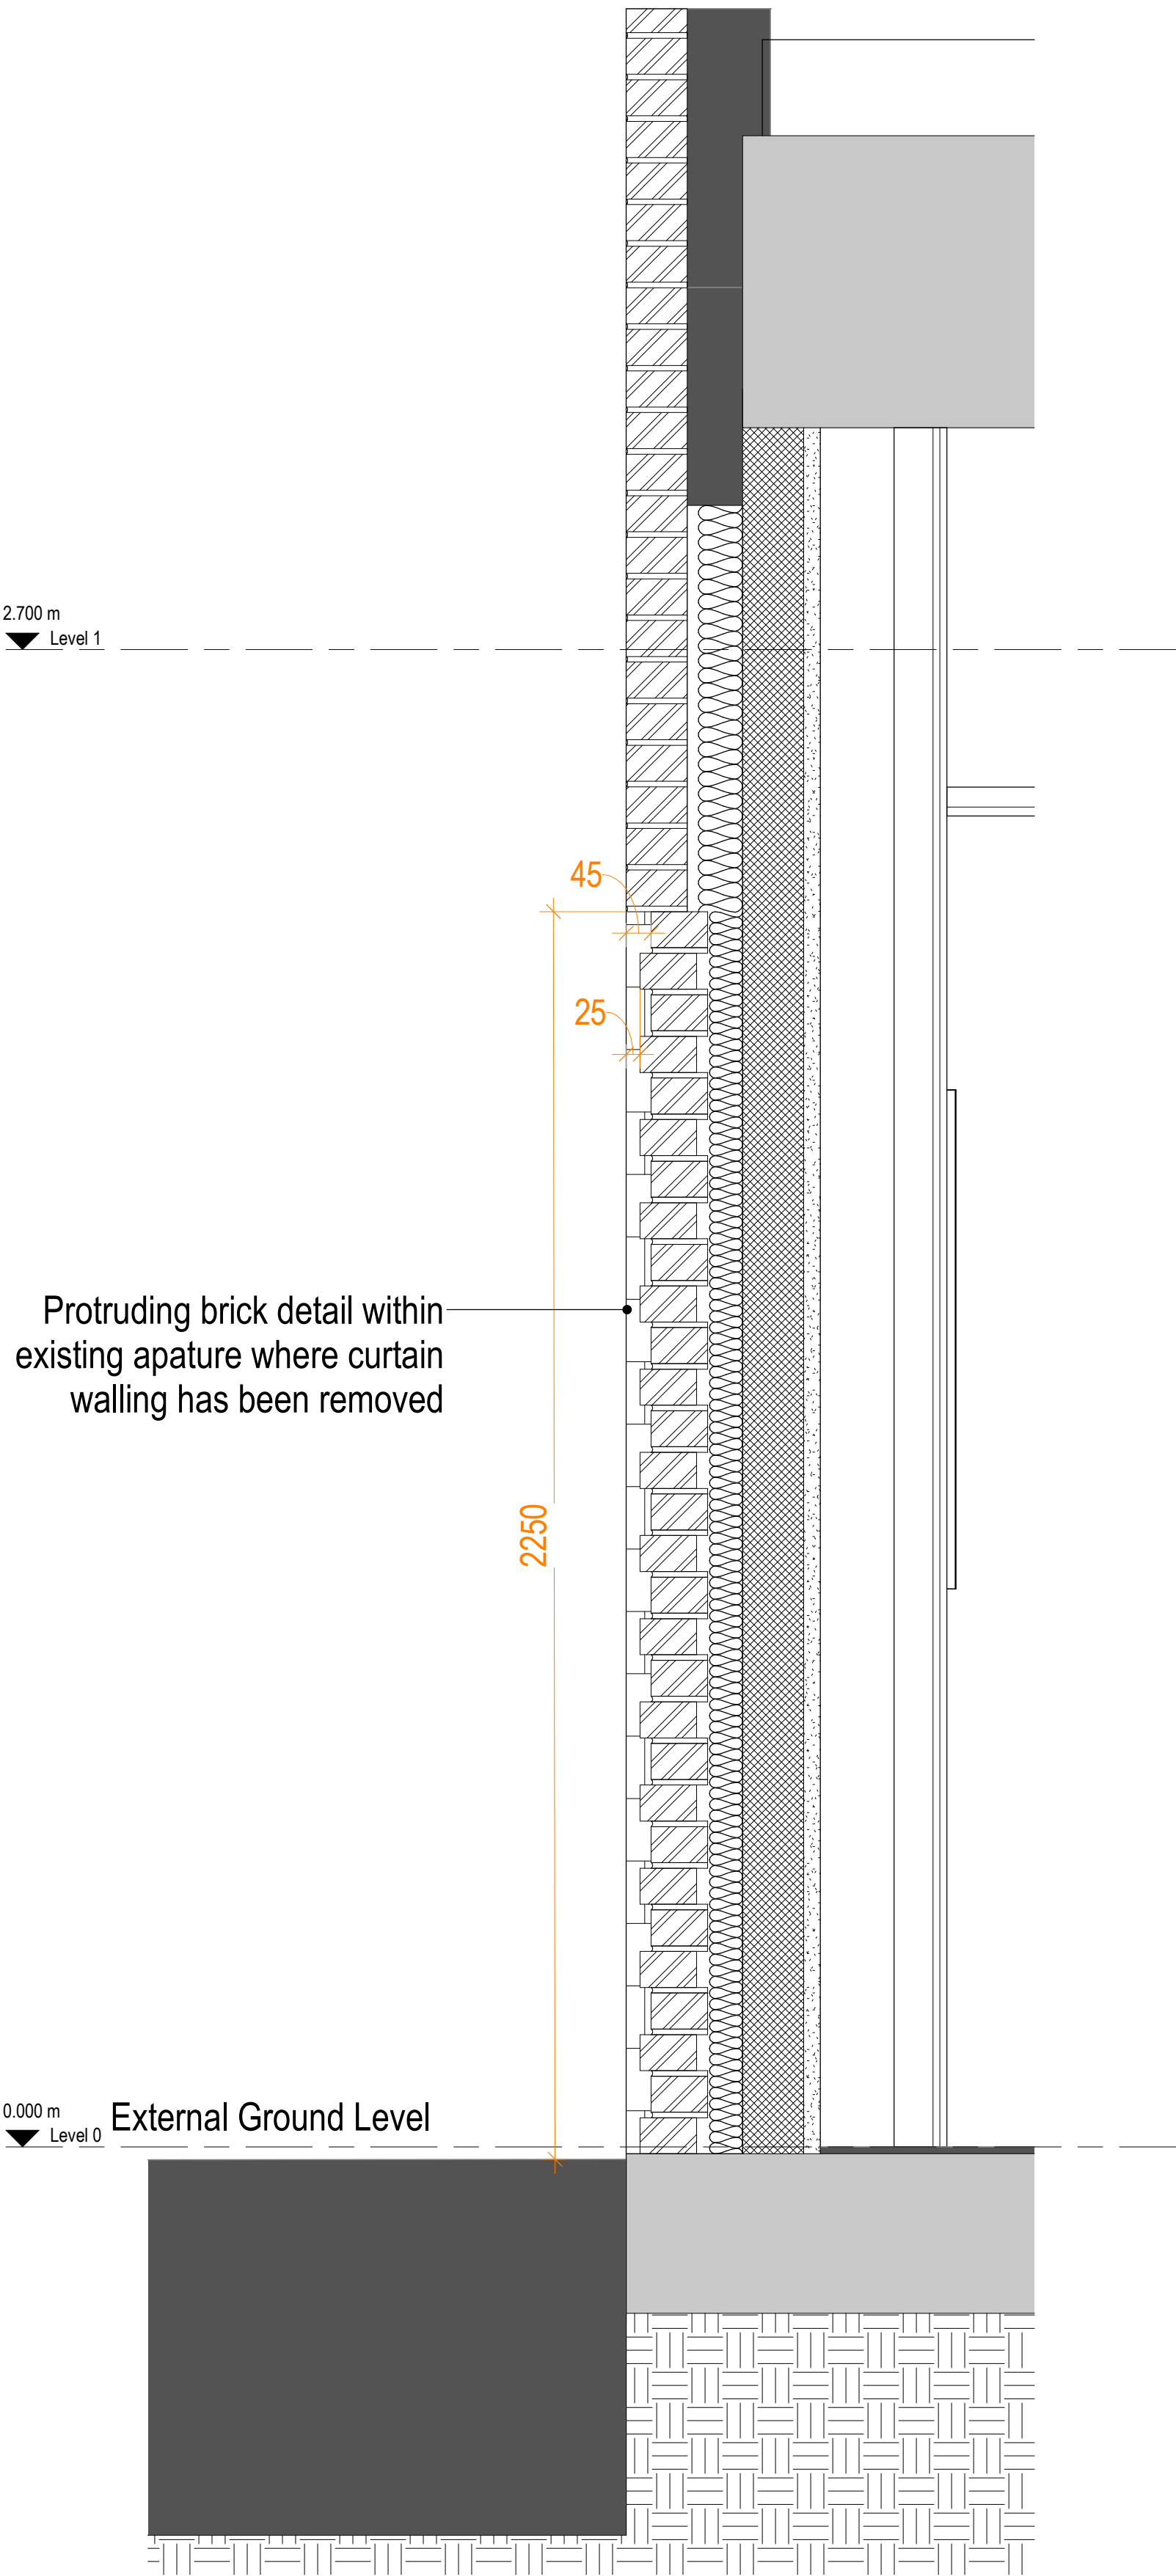

Proturing Step Brick Detail Section

1 : 10 @ A1

|   |  |                                                              |  |          |      |                                                                  |       |          |         |         |  |             |  |
|---|--|--------------------------------------------------------------|--|----------|------|------------------------------------------------------------------|-------|----------|---------|---------|--|-------------|--|
| P01   |  | Brick information issued for planning                        |  | 13/11/24 |      | JP                                                               |       | OC       |         |         |  |             |  |
| Revision   |  | Description                                                  |  |          | Date |                                                                  | Drawn |          | Checked |         |  |             |  |
| Halliday Meecham Architects Limited                                                                                         |  |                                                              |  |          |      |                                                                  |       |          |         |         |  |             |  |
| 111 Piccadilly Manchester M1 2HY<br>+44 (0)161 661 5566                                                                     |  |                                                              |  |          |      |                                                                  |       |          |         |         |  |             |  |
| 4 Devonshire Street London W1W 5DT<br>+44 (0)203 440 5175                                                                   |  |                                                              |  |          |      |                                                                  |       |          |         |         |  |             |  |
| hma@hallidaymeecham.com<br>www.hallidaymeecham.com                                                                          |  |                                                              |  |          |      |                                                                  |       |          |         |         |  |             |  |
| <div><div><div></div><div></div><div></div><div></div><div></div></div><div>HALLIDAY<br/>MEECHAM<br/>ARCHITECTS</div></div> |  |                                                              |  |          |      |                                                                  |       |          |         |         |  |             |  |
| Client:   |  | University of Manchester                                     |  |          |      |                                                                  |       |          |         |         |  |             |  |
| Project:   |  | The Academy WC Refurb                                        |  |          |      |                                                                  |       |          |         |         |  |             |  |
| Phase/ Location:   |  | The University of Manchester, Oxford Rd, Manchester, M13 9PL |  |          |      |                                                                  |       |          |         |         |  |             |  |
| Drawing:   |  | Protruding Brick Detail                                      |  |          |      |                                                                  |       |          |         |         |  |             |  |
| Scale @ A1   |  | Scale @ A3                                                   |  | Date:    |      | Drawn:                                                           |       | Checked: |         | Job No. |  | Drawing No. |  |
| 1:10   |  |                                                              |  | 13/11/24 |      | JP                                                               |       | OC       |         | 5630    |  | 20301       |  |
| <div><div>Scale</div><div><div>0</div><div>100mm</div><div>200mm</div><div>500mm</div></div><div>1:10</div></div>           |  |                                                              |  |          |      | <div><div>Stage / Suitability:</div><div>Information</div></div> |       |          |         |         |  | Status:     |  |
| Drawing Ref.   |  |                                                              |  |          |      |                                                                  |       |          |         |         |  |             |  |
| 5630-HMA-MA-ZZ-DR-A-20301                                                                                                   |  |                                                              |  |          |      |                                                                  |       |          |         |         |  |             |  |
| Revision   |  |                                                              |  |          |      |                                                                  |       |          |         |         |  |             |  |
| P01   |  |                                                              |  |          |      |                                                                  |       |          |         |         |  |             |  |