




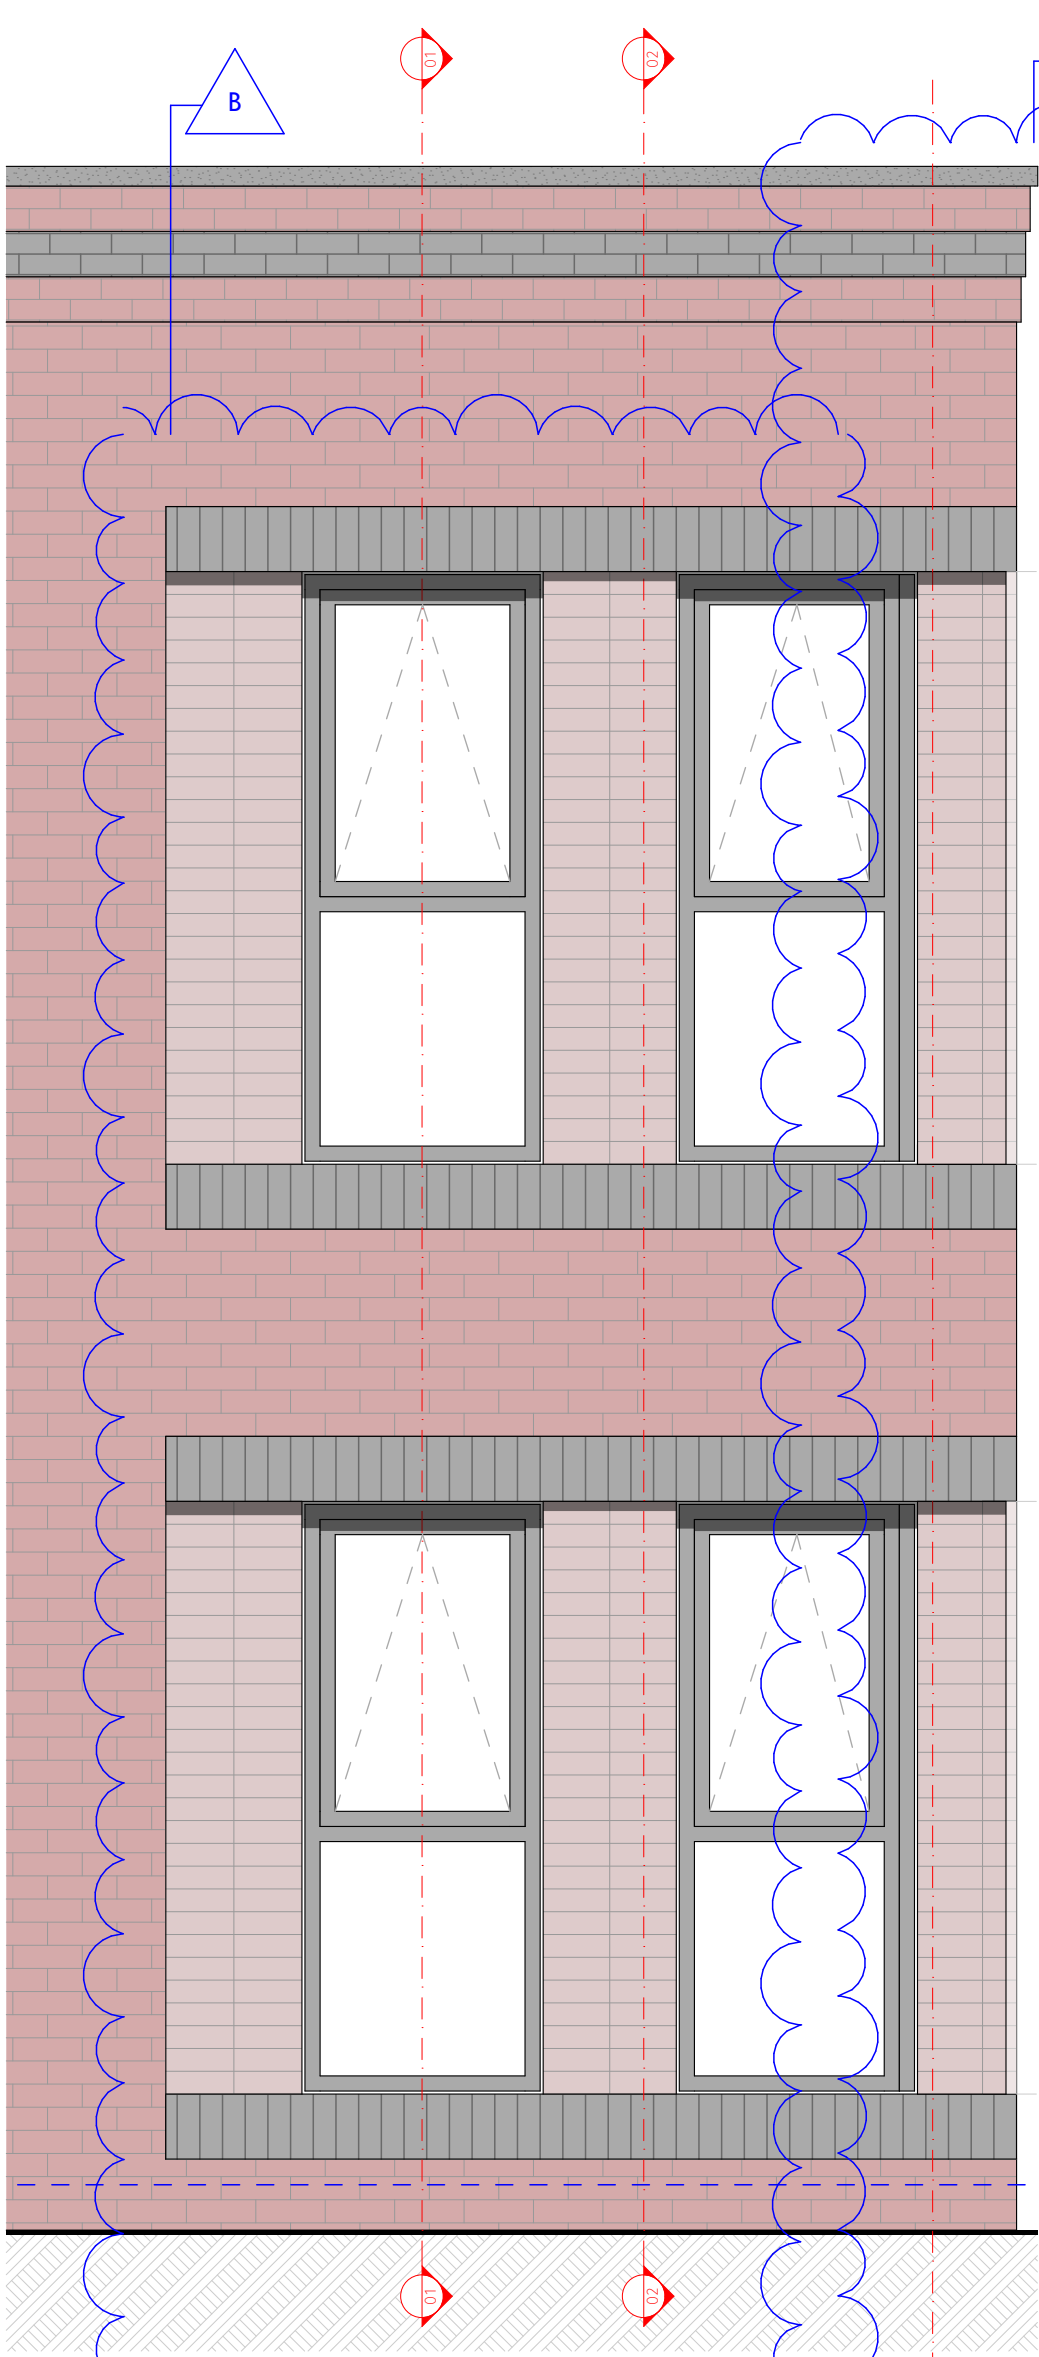

Corner Elevation
1:25@A3

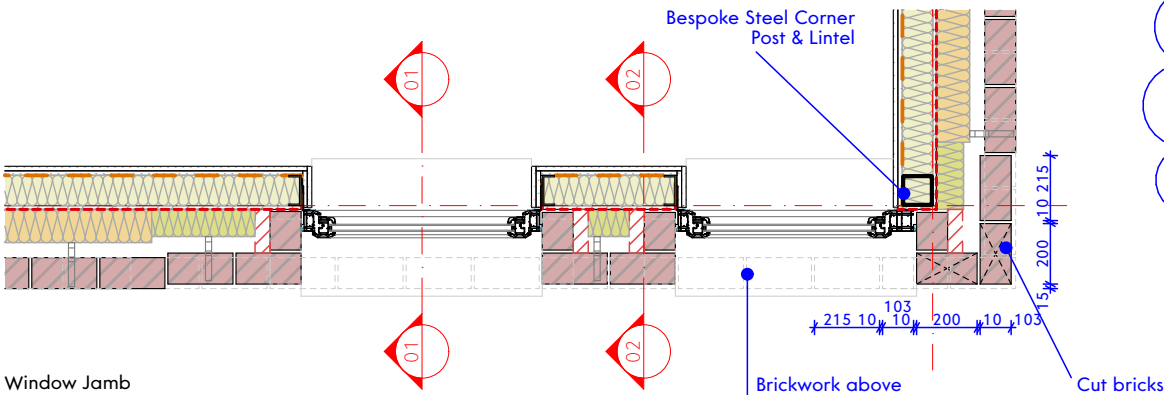

Window Jamb
1:25@A3

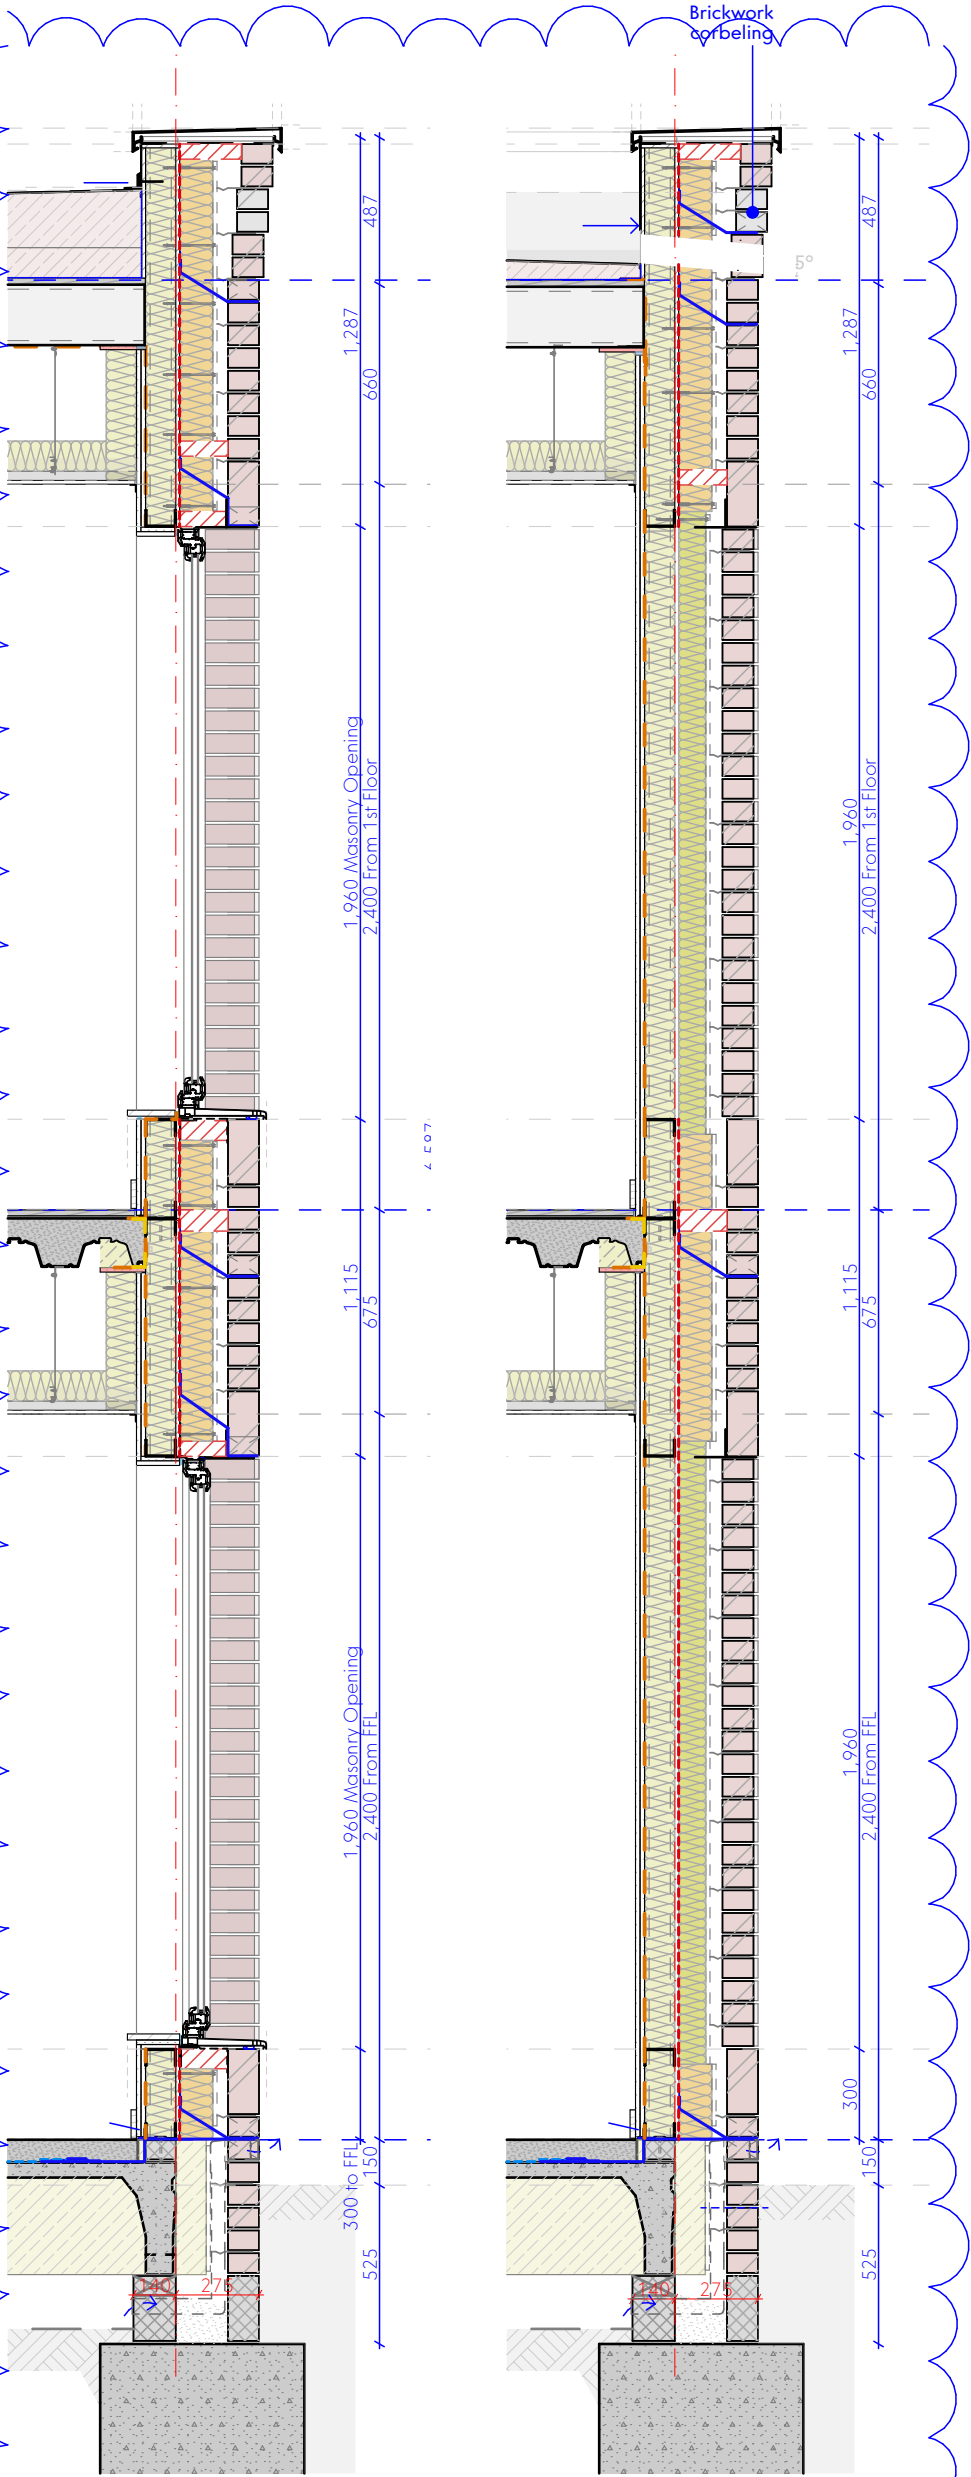

Window Section 01
1:25@A3

Section 02
1:25@A3

A. Corner Windows, Now With Aluminium PPC Corner Flashings.
B. Brick Detailing Depth Per Sections (100)0023- 0024.

A/B

This drawing is the property of GWP Architecture. Copyright is reserved by them and the drawing is issued on the condition that it is not copied, reproduced, retained, or disclosed to any unauthorized person, either wholly or in part, without the consent in writing of GWP Architecture.

All drawings and specifications should be read in conjunction with the project health and safety plan, any possible conflicts should be presented to the Planning Coordinator.

All work to be carried out in accordance with current Building Regulations.

Contractors must verify all dimensions at the job before commencing any work or making shop drawings.

Written dimensions should be taken. Do not scale off drawing. Do not take digital dimensions from this drawing.

Any discrepancies to be reported to the Architect.

0 1m

Scale - 1:25 @A3

Rev	Date	Comment	Dr	Ch
P04	08.11.24	Issued to planning	CT	DT
P03	30.10.24	Issued to planning	EA	DT
P02	22.10.24	Floor structure revised	JW	DT
P01	23.09.24	First Issue	MCT	DT

GWP Job Reference (515)2330

Job Title
The Rossett, 123 Palatine Road

Client
CUBE HOMES

greatplaces
HOUSING GROUP

Corner Masonry Setting Out Principles	
Name	(515)2330-GWP-XX-XX-D-A-(100)-0024
Scale	1:25@A3
Revision	P04
Drawn/Checked	MCT / DT
First Issue	13.09.24
Drawing Status	S3 - Technical Design

GWP

CHARTERED ARCHITECTS
INTERIOR DESIGNERS
SPACE PLANNERS
PROJECT MANAGERS
LANDSCAPE ARCHITECTS

Bracken House, Liddett Lane, Leeds LS8 1PG
+44(0)113 266 6044 (t) | +44(0)113 268 1859 (f)
architecture@gwp-arch.com | www.gwp-arch.com