



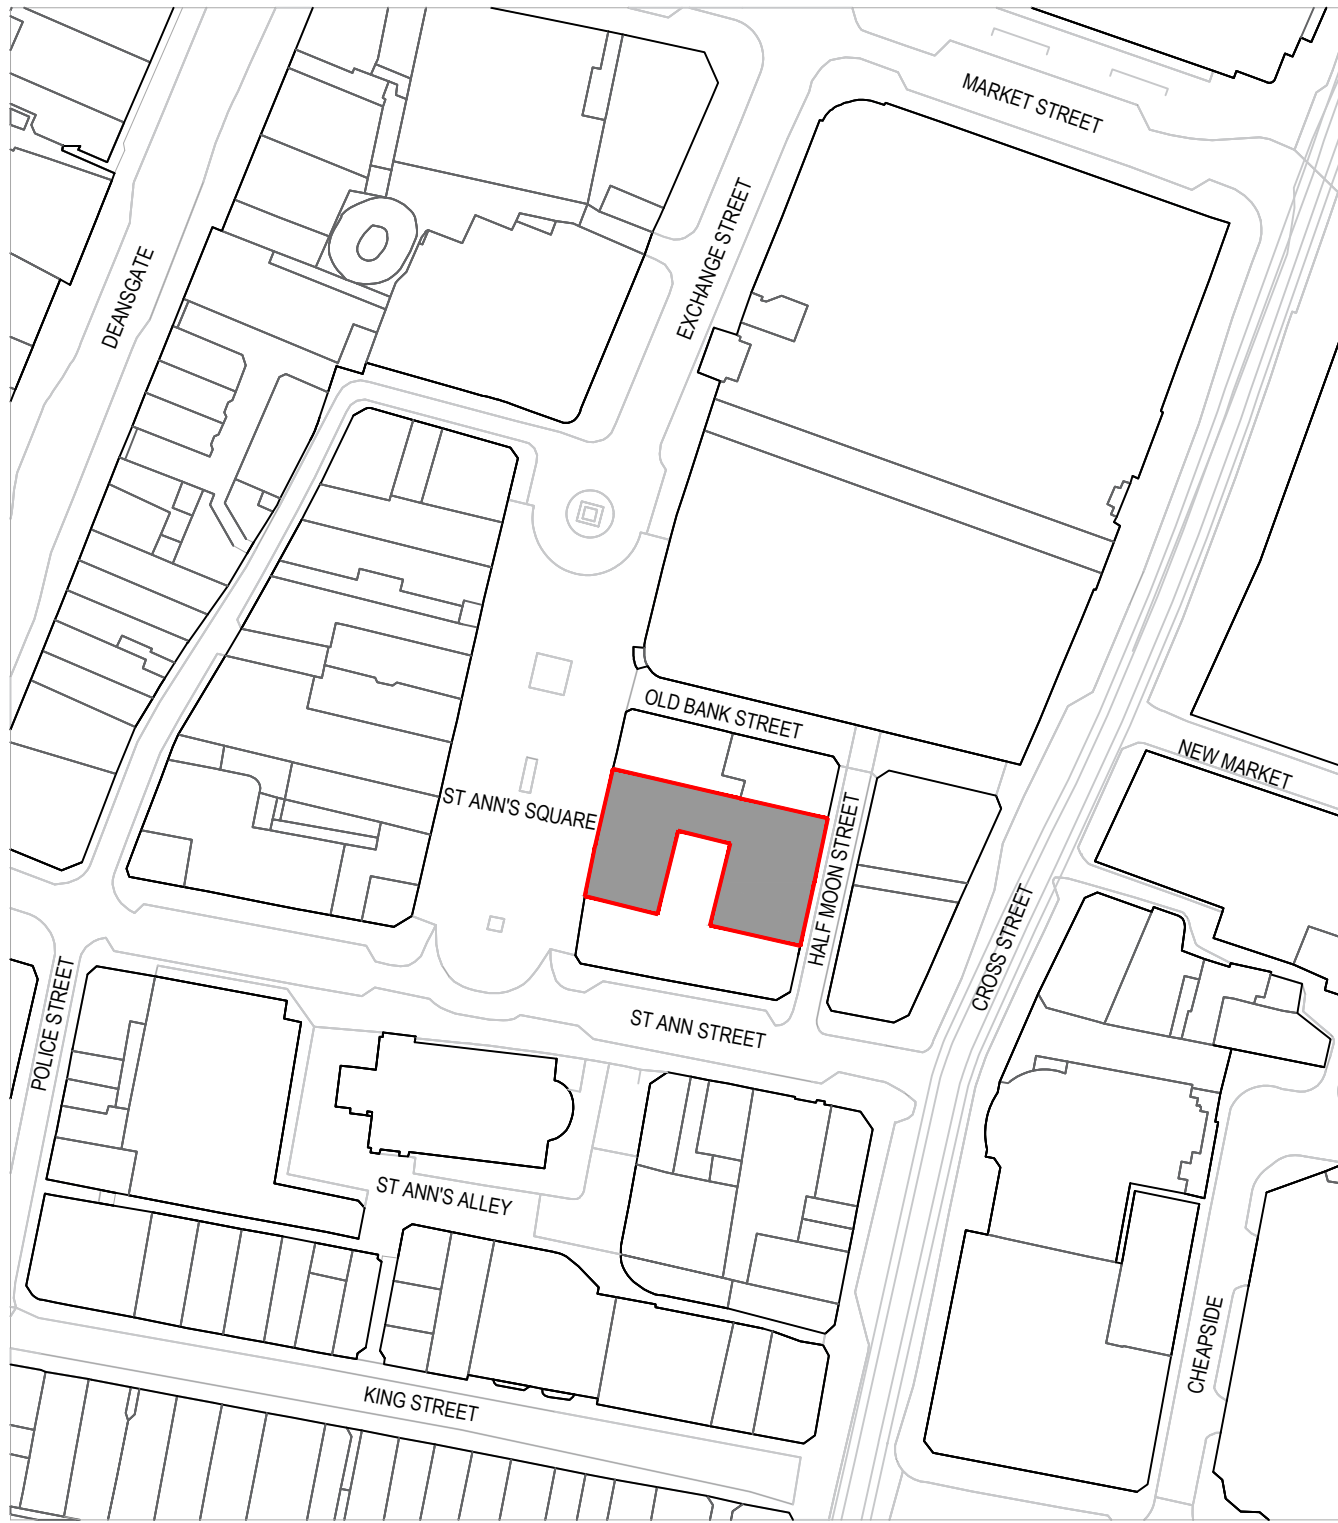

© Crown copyright and database rights 2024 Ordnance Survey OS100042766

1 LOCATION PLAN
SCALE 1:1250@A1; 1:2500@A3

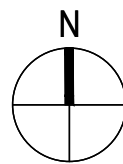

JOHNSON PINNEY ARCHITECTS

+44 (0)207 394 1700
johnsonpinney.com

NOTES:

THE CONTRACTOR IS RESPONSIBLE FOR CHECKING DIMENSIONS, TOLERANCES AND REFERENCES. ANY DISCREPANCIES ARE TO BE VERIFIED WITH THE ARCHITECT BEFORE PROCEEDING WITH THE WORKS ON SITE OR OFF SITE FABRICATION

WHERE AN ITEM OR DETAIL IS COVERED OR DESCRIBED ON DRAWINGS OF DIFFERENT SCALES THE LARGER SCALE DRAWING IS TO BE WORKED TO.

DO NOT SCALE FROM THIS DRAWING. FIGURED DIMENSIONS TO BE WORKED TO IN ALL CASES.


THIS IS A COPYRIGHT (C) DRAWING AND IS NOT TO BE REPRODUCED WITHOUT THE WRITTEN PERMISSION OF THE ARCHITECT.

DRAWINGS WITH COLOURED LEGENDS SHOULD BE PRINTED IN COLOUR AT A1.

LOCATION PLAN

M&W MANCHESTER
17-23 ST ANN'S SQUARE, MANCHESTER

JOB NUMBER: 1357
CREATED DATE: 11.10.24
DRAWN BY: PG
SCALE: 1:1250@A1; 1:2500@A3

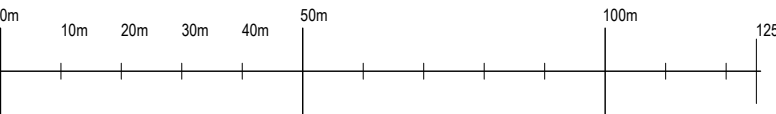

REV:	DATE:	DESCRIPTION:	BY:
A	08.11.24	REVISED APPLICATION	PG

PLANNING
1357.P.00.050 A