




-	FIRST ISSUE	00.00.00	xx
A	UPDATES AS PER PLANNER FEEDBACK	07.06.24	YK
B	UPDATES TO INCLUDE COMBINED EXTENSION AS ONE DEVELOPMENT AS PER PLANNING REQUEST	10.09.24	YK

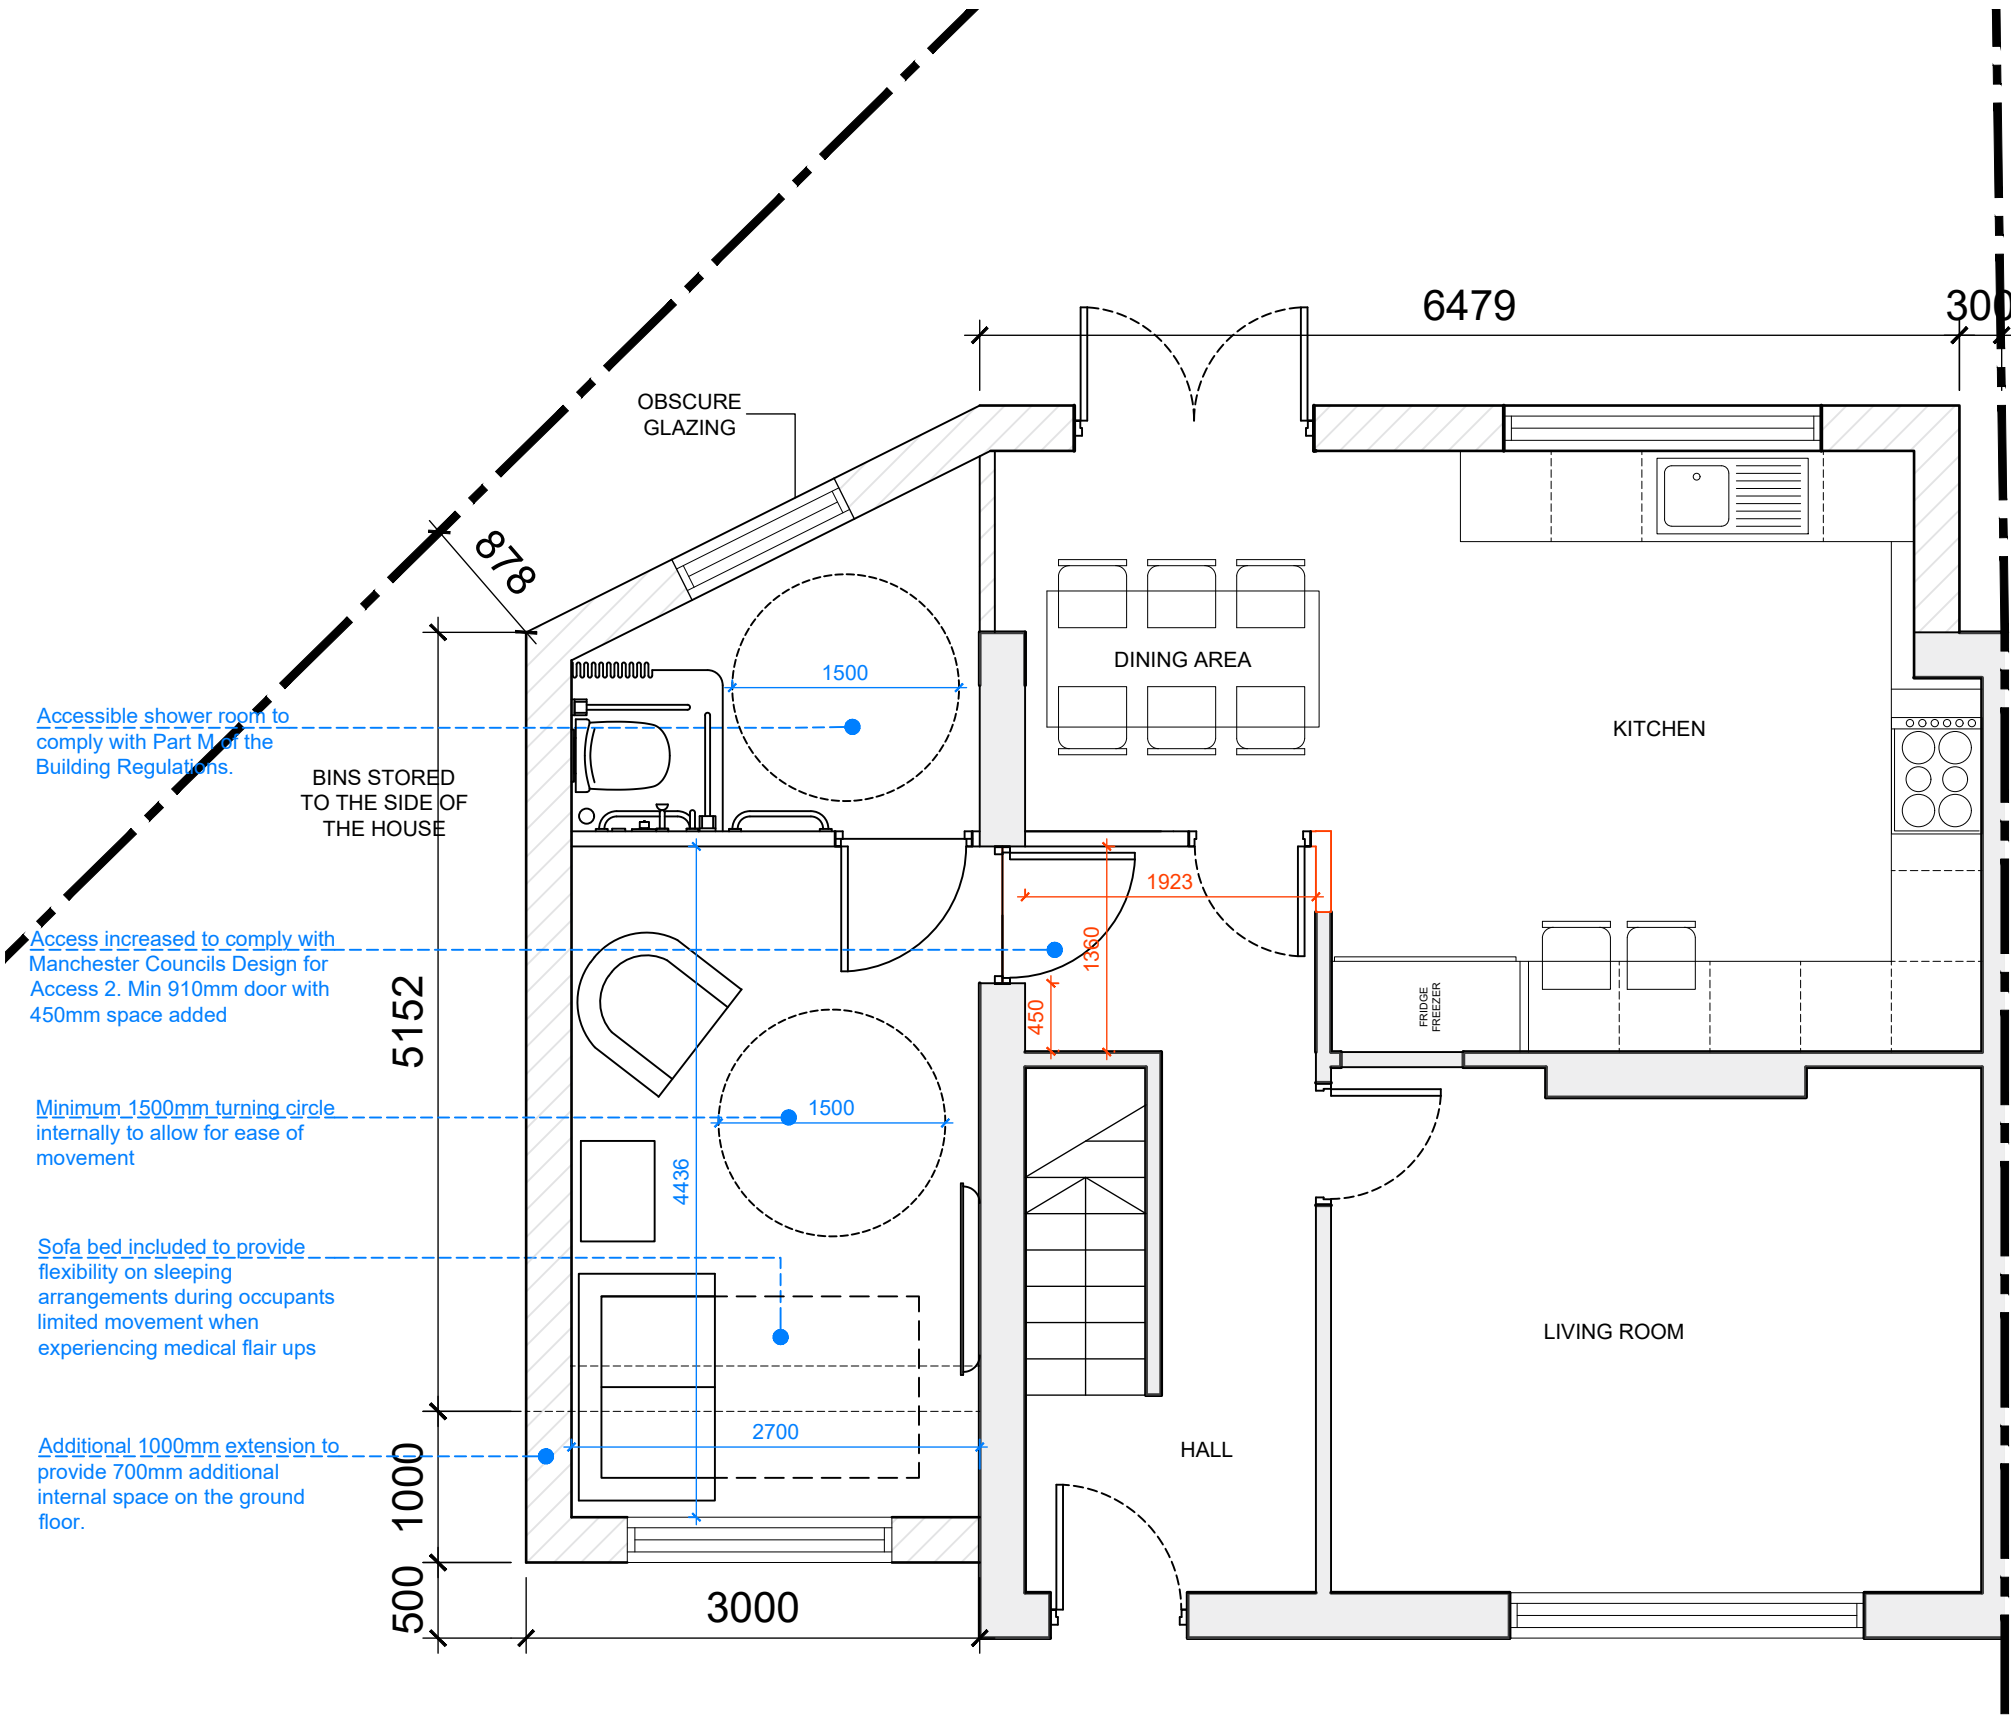


PROPOSED GROUND FLOOR @1:50

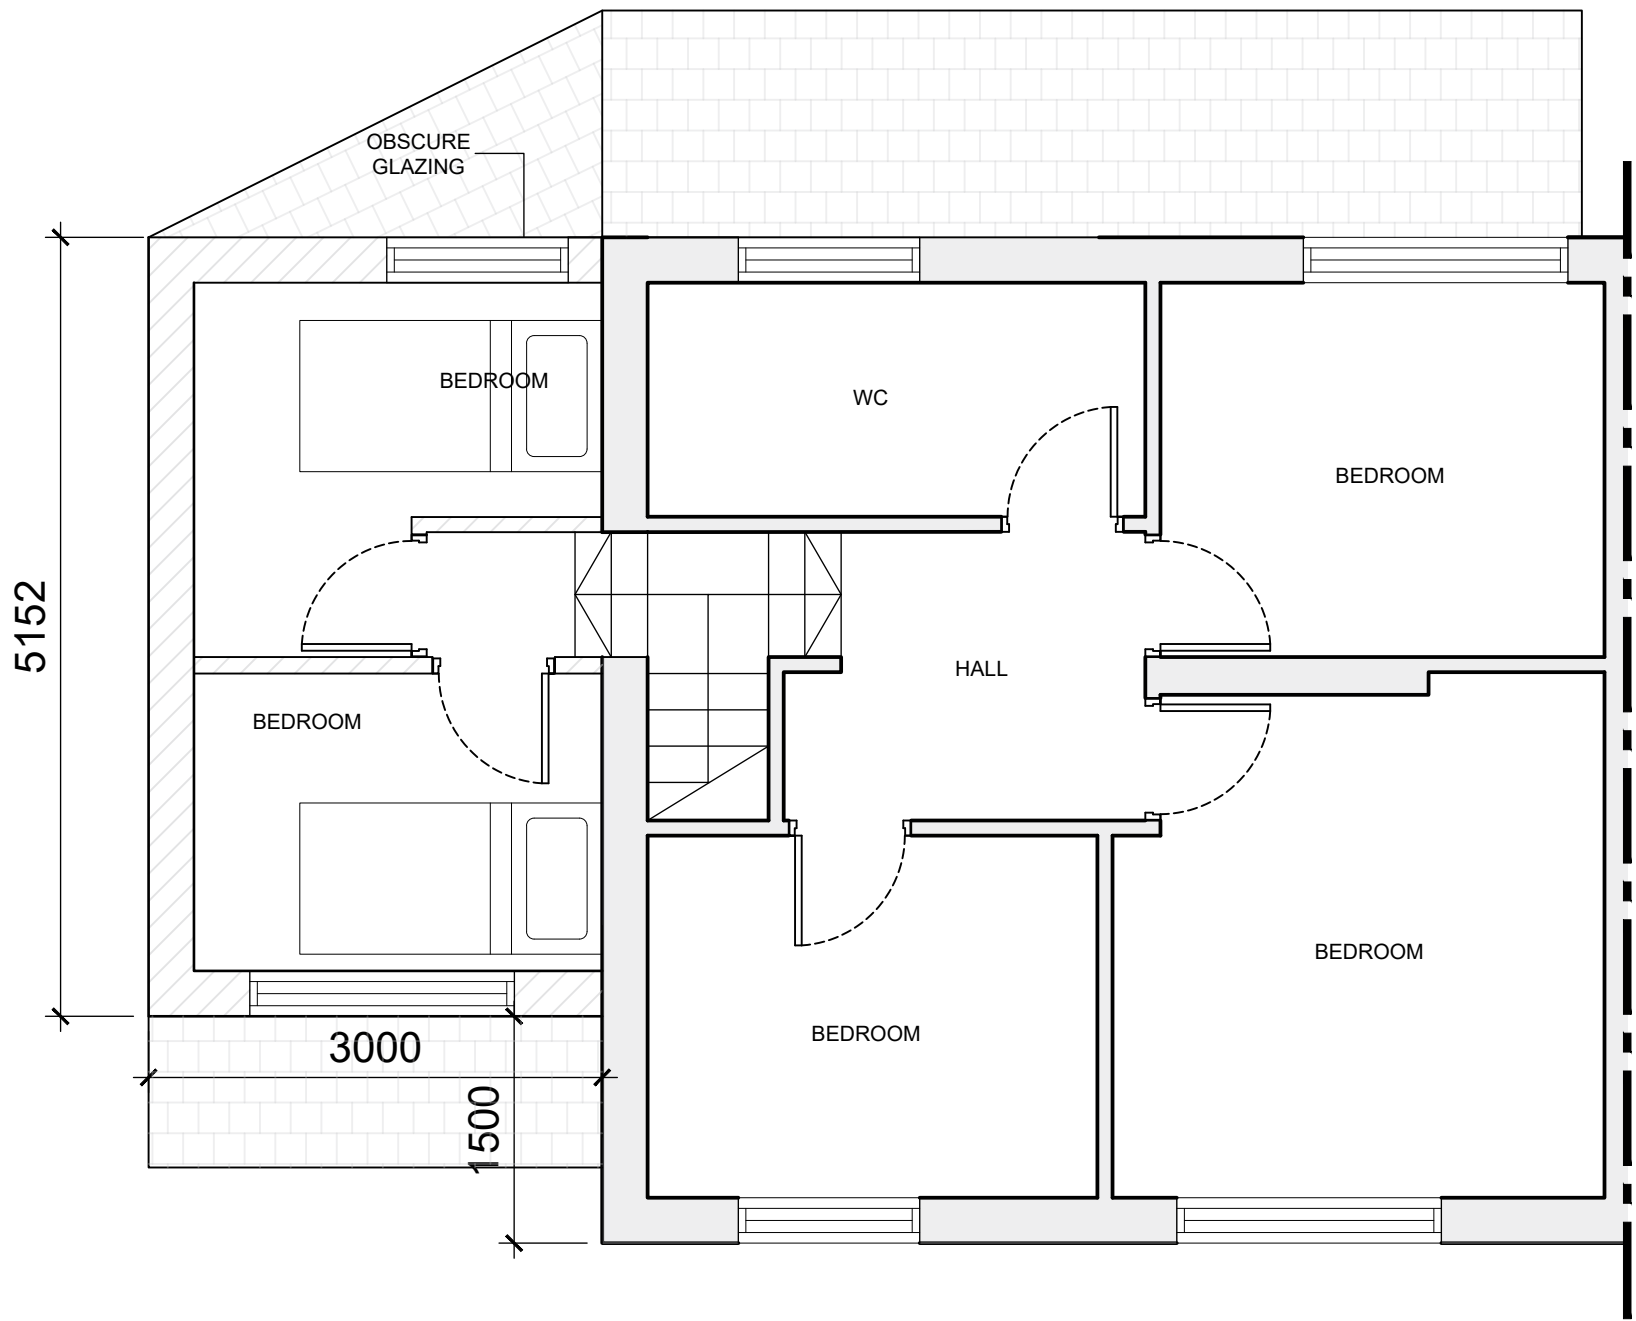

PROPOSED FIRST FLOOR @1:50

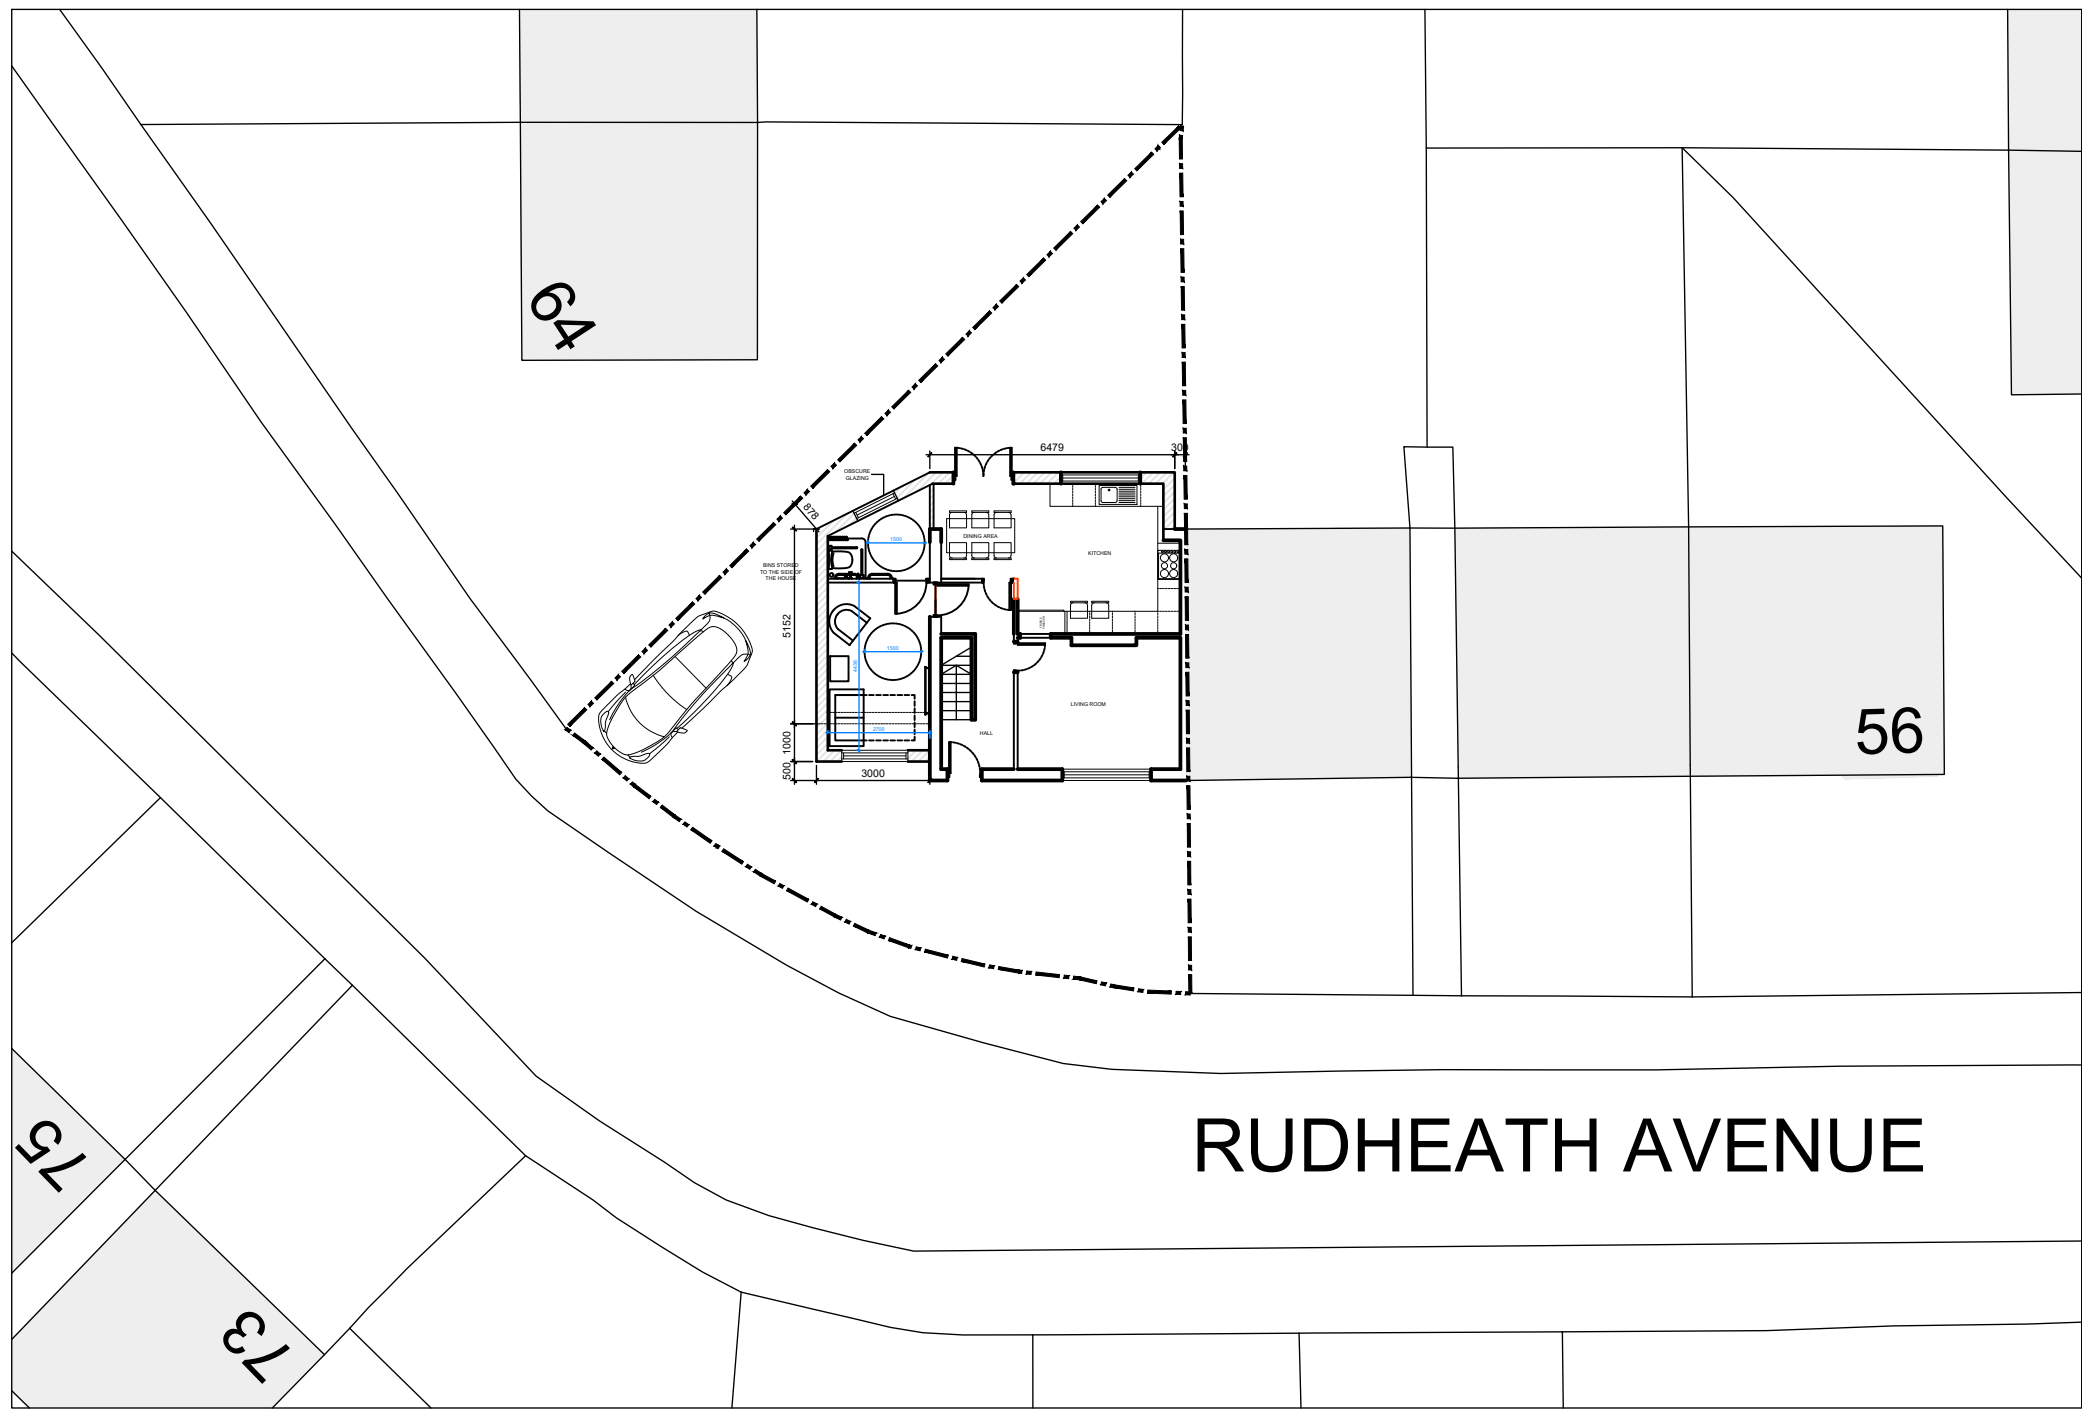

PROPOSED SITE PLAN @1:200

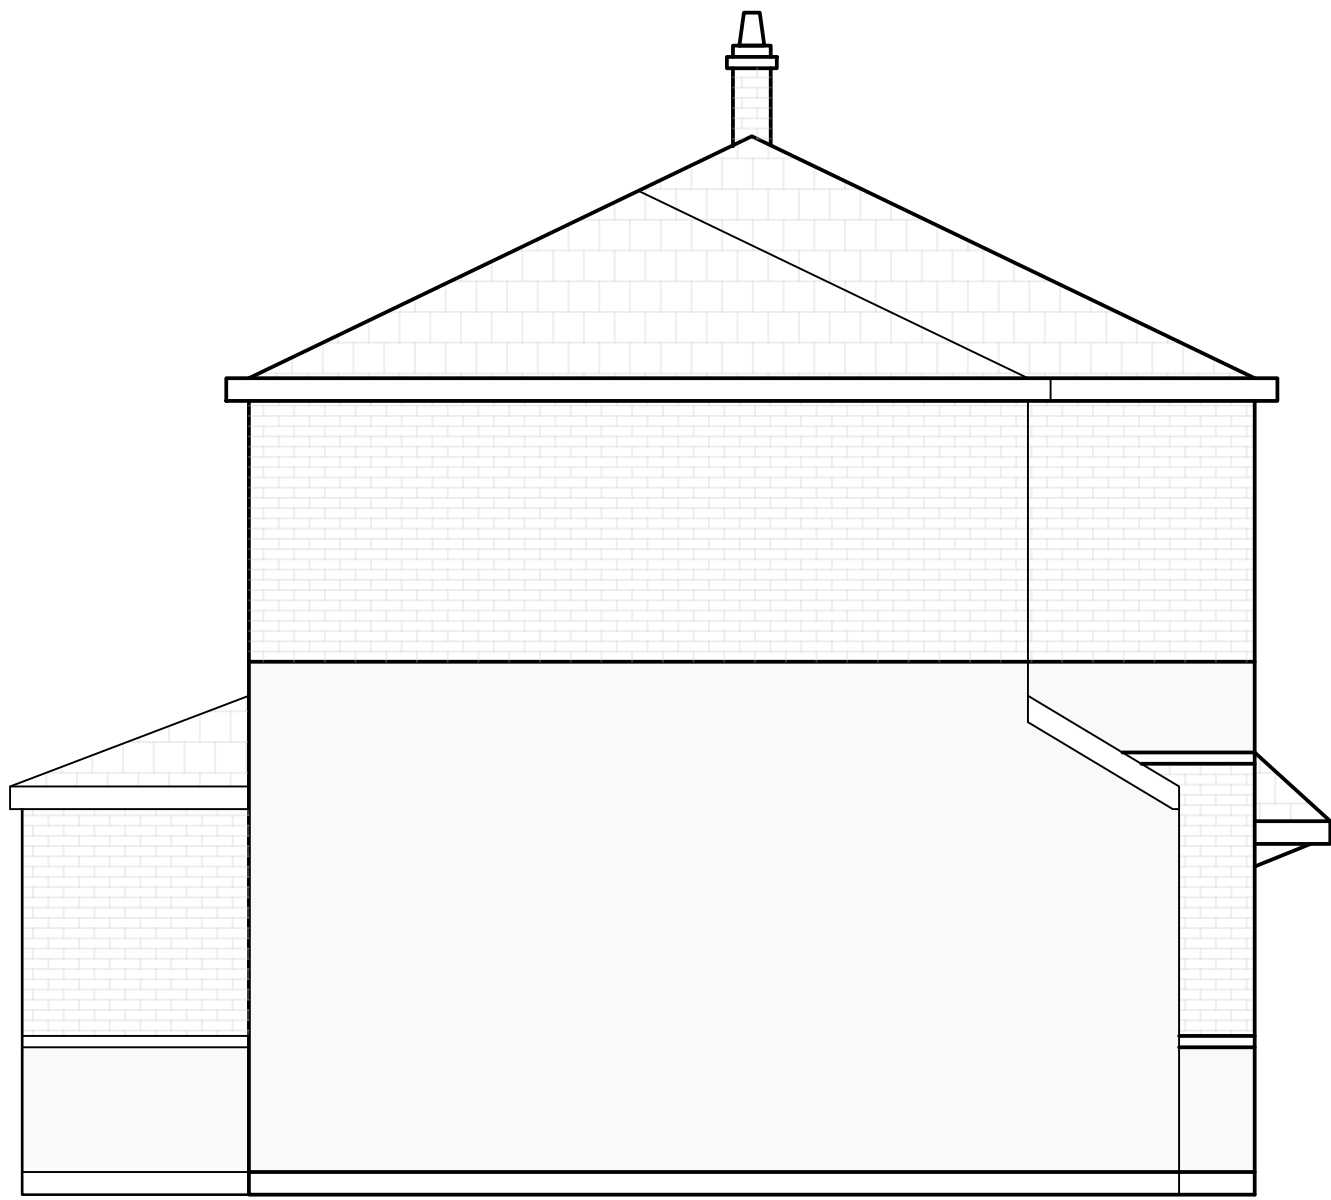


PROPOSED LEFT ELEVATION @1:50



PROPOSED FRONT ELEVATION @1:50



PROPOSED REAR ELEVATION @1:50

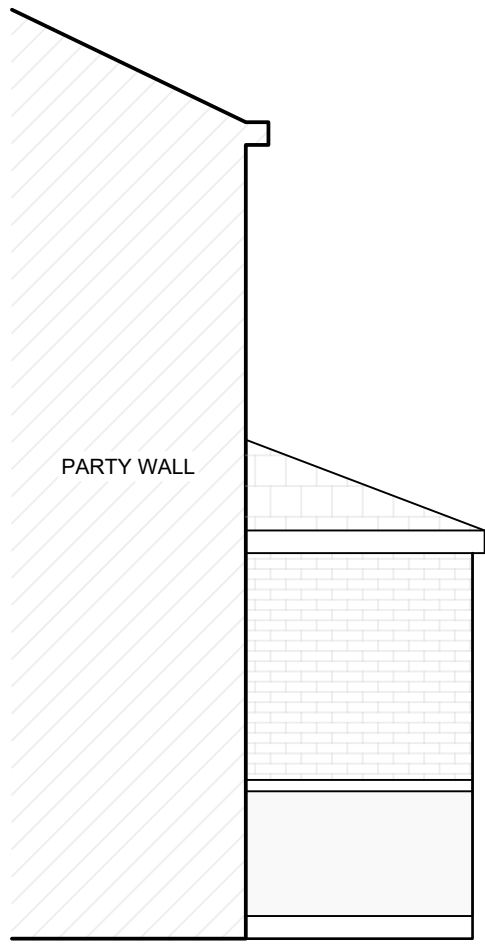

PROPOSED RIGHT ELEVATION @1:50