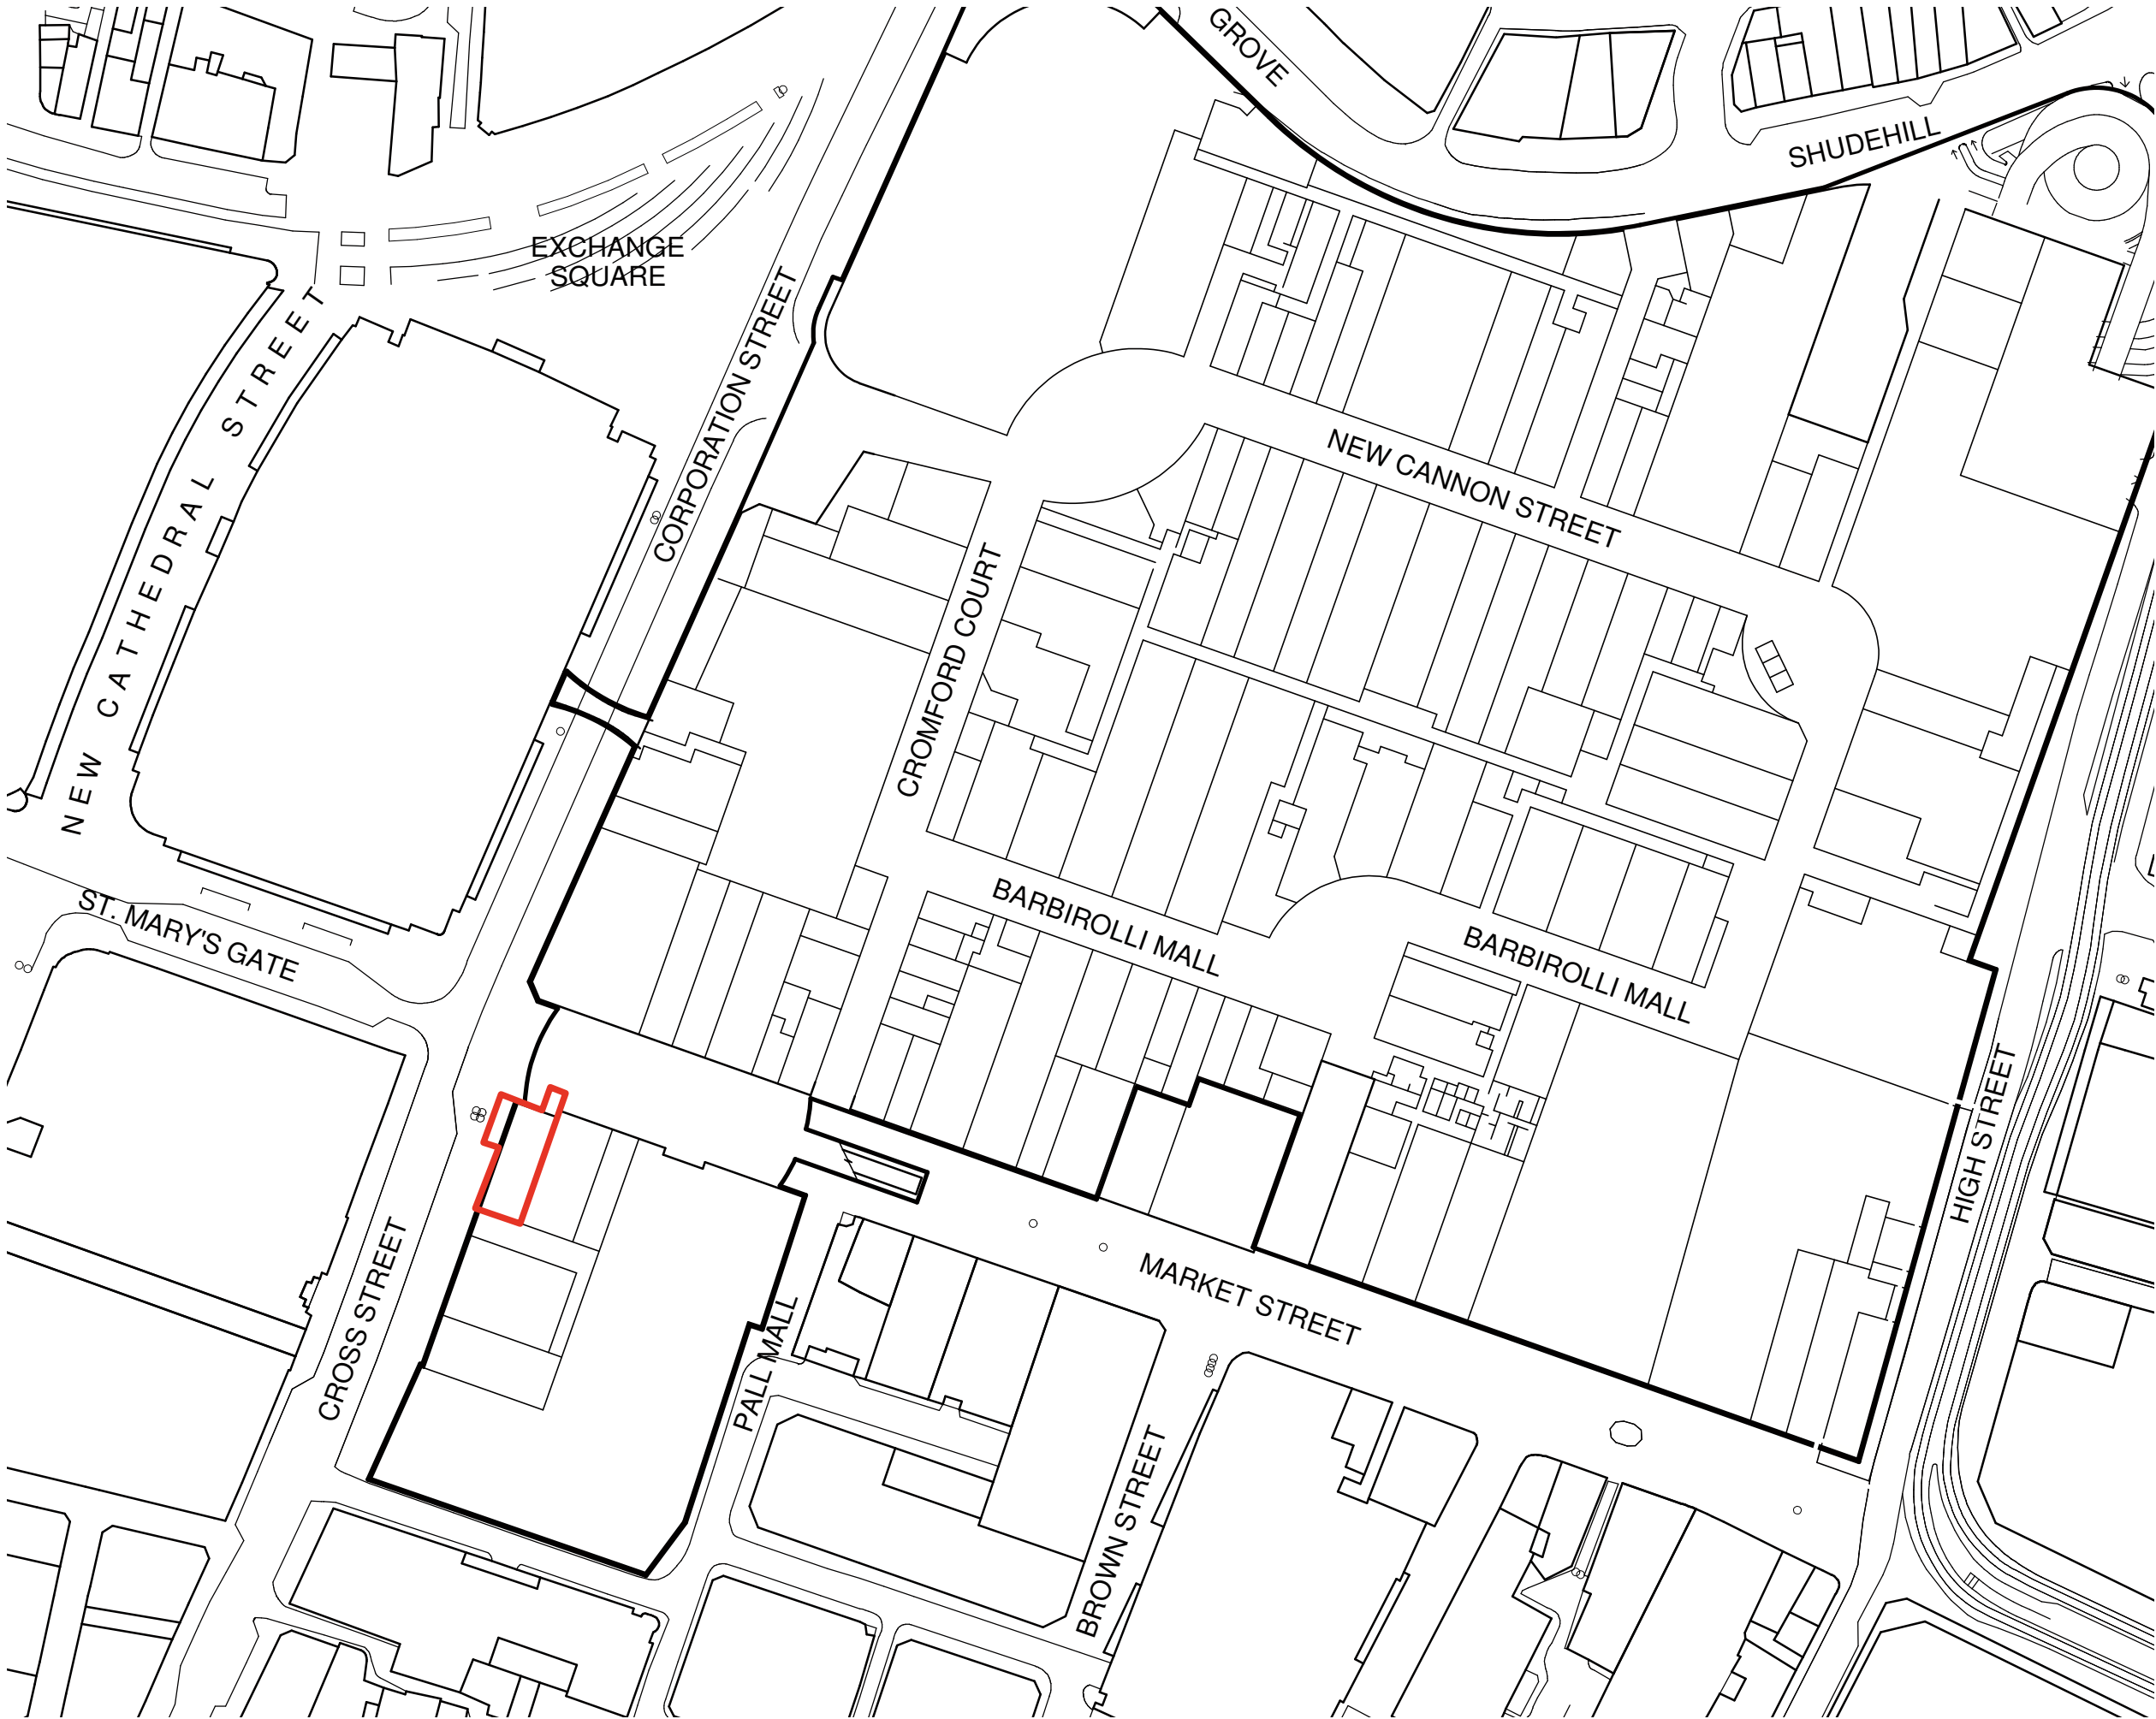


D	05.09.24	LJB
UPDATE TO RED LINE.		
C	03.09.24	LJB
ADDITIONAL AREA TO SHOW BANNERS.		
B	28.03.24	LJB
AMENDS TO PLAN.		
A	05.02.24	LJB
AMENDS TO PLAN.		
REV:	DATE	DRAWN BY:

Decon.

PROPOSED

PROJECT: HOP - MANCHESTER MARKET STREET
TITLE: LOCATION PLAN
DWG NO. P013
DRAWN BY: LJB REVISION: D
DATE: 08.02.24 SCALE:
THIS DRAWING IS NOT TO BE SCALED. ALL DIMENSIONS TO BE CHECKED ON SITE
Figured dimensions only to be used. This drawing is subject to and protected by the provision of the copyrights acts. Any discrepancies or queries to be notified immediately. All dimensions to be verified on site

SITE LOCATION PLAN
ARNDALE INTERNAL LAYOUT 1:2500