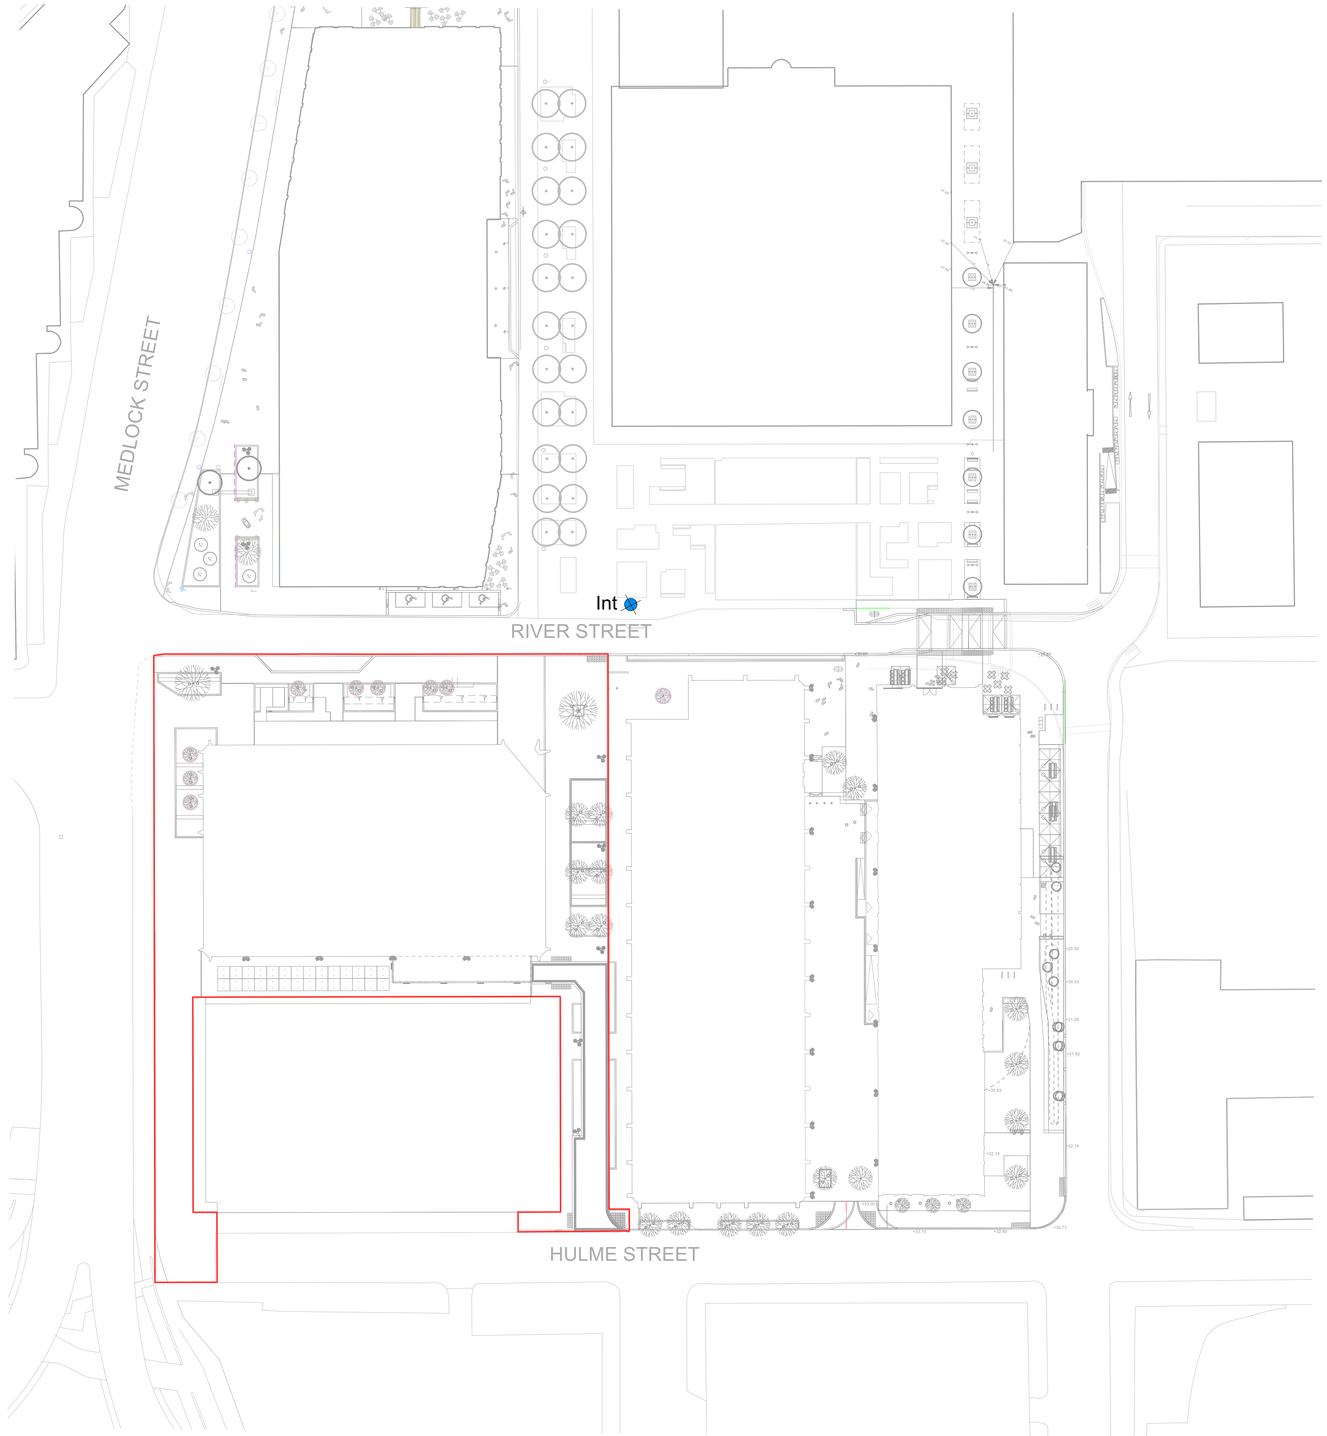


NORTH

0 10 20 50

© This drawing is copyright protected and may not be reproduced in whole or part without written authority from the owner.

NOTES:
1. Do not scale from this drawing.
2. Always work to noted dimensions.
3. All dimensions are in millimetres unless otherwise stated.
4. All setting out, levels and dimensions to be agreed on site.
5. The dimensions of all materials must be checked on site before being laid out.
6. This drawing must be read with the relevant specification clauses and detail drawings.
7. Order of construction and setting out to be agreed on site.

Int

INTERPRETATION LOCATION
- Historical Interpretation totem

Revision	Date	Description	Drawn	Apprvd.

PLANIT

Manchester | London | Liverpool | Leeds | Standish

Manchester
2 Back Grafton Street,
Altrincham,
Cheshire,
WA14 1DY,

W: planit-ie.com
E: info@planit-ie.com
T: 0151 363 1230

Client Ask

Project First Street

Drg Title Historic Interpretation Location Plan

Created on	Created by	Approved by
28-10-24	RM	RM

Scale	Size	Workstage	Status
1:500	A1	Information	Planning

Drg No. **Suitability** **Revision**
PL1471.1-PLA-ZZ-00-DR-L-007-00 S2

© Planit I.E. Limited