


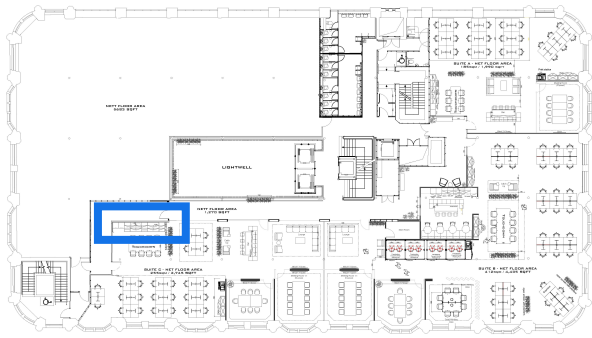

All dimensions are in millimetres unless stated otherwise. No dimensions to be scaled from drawings. All dimensions to be checked on site prior to manufacture.

Any discrepancies between drawings and site conditions are to be reported to the contract manager.

This drawing is to be read in conjunction with all relevant Structural Engineers and Mechanical & Electrical Engineers drawings and specification.

© COPYRIGHT
The copyright in this drawing is vested in OBI Property Ltd and no licence or assignment of any kind has been, or is, granted to any third party whether by provision of copies or originals of the drawings or otherwise unless otherwise agreed in writing.

Rev	Description	Location
1	As per spec	As per spec
2	As per spec	As per spec
Rev	Description	DATE	BY	CHK
1	As per spec	14/10/23	RG	RG

CLIENT NAME

Philip J Davies Holdings plc

PROJECT NAME

Join The Dots - Sevendale House

DWG TITLE:

Joinery / J10 Kitchen Suite C.

DWG NO: 34_110 REVISION: 1


SCALE 1 : 200 @A3 DRAWN: RG

DWG STATUS:

TENDER

Built-in Microwave TBC

C.

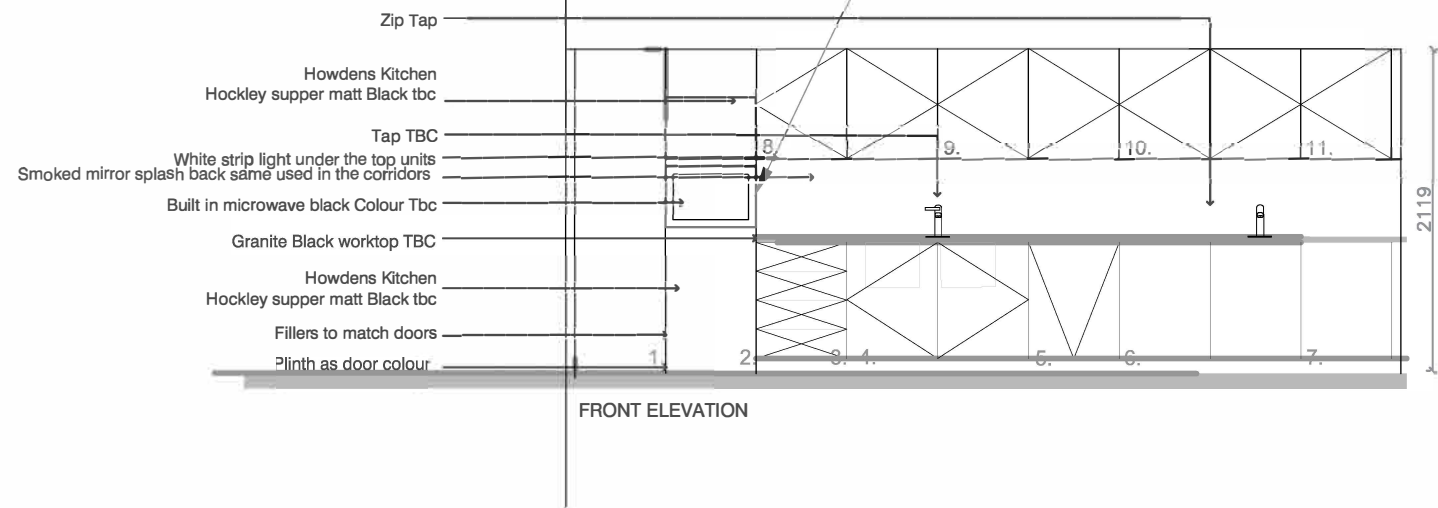



Plan View
Scale 1/50



Howdens Kitchen
Hockley Supper Matt Black
Kitchen units
Howdens Hockley supper matt black
Worktop
TBC
Splashback
Smoked mirrored splashback

- Base Units
1. Tall fridge 600mm w
 2. Tall unit with built-in microwave 600mm w
 3. Drawers 600mm w
 4. Double Base Unit 1200mm w
 5. Integrated dishwasher 600mm w
 6. Double base unit 600mm w
 7. Single 600mm w

- top units
8. Double top unit 1200mm w
 9. Double top unit 1200mm w
 10. Double top unit 1200mm w
 11. Single Top Unit 600mm w

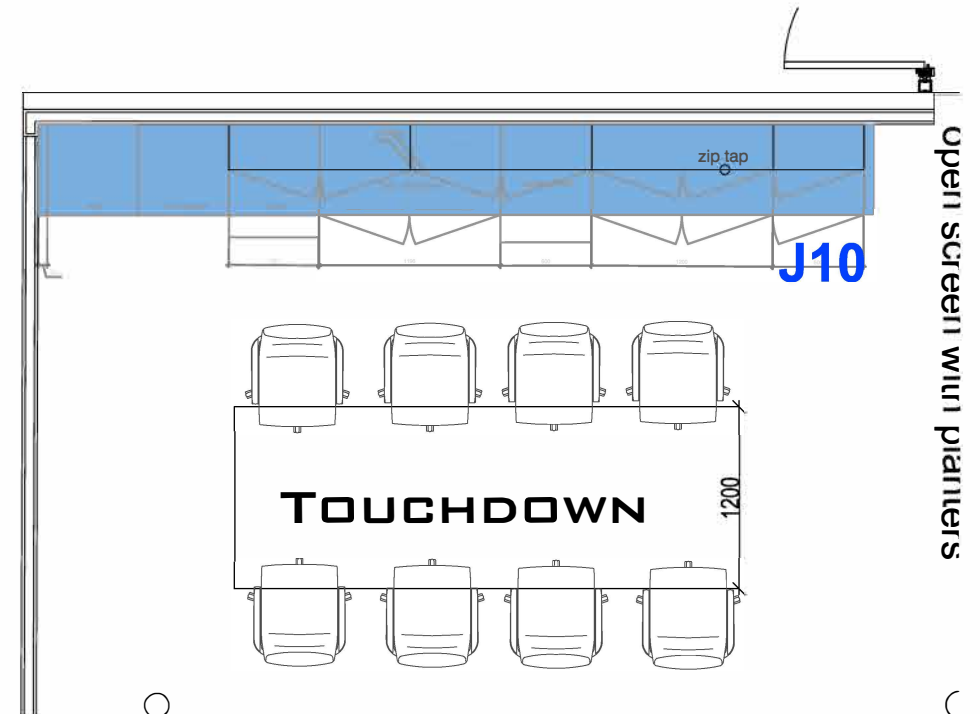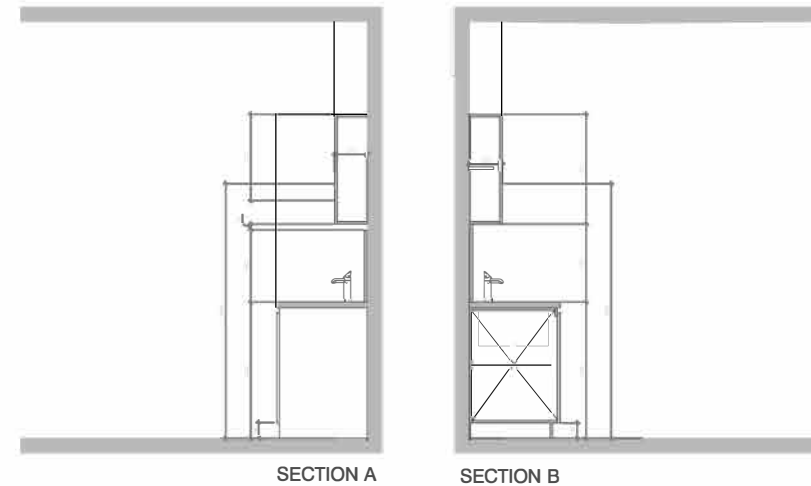

Plan View
Scale 1/50

J01. Kitchen - Suite C
Scale 1/100