Notes

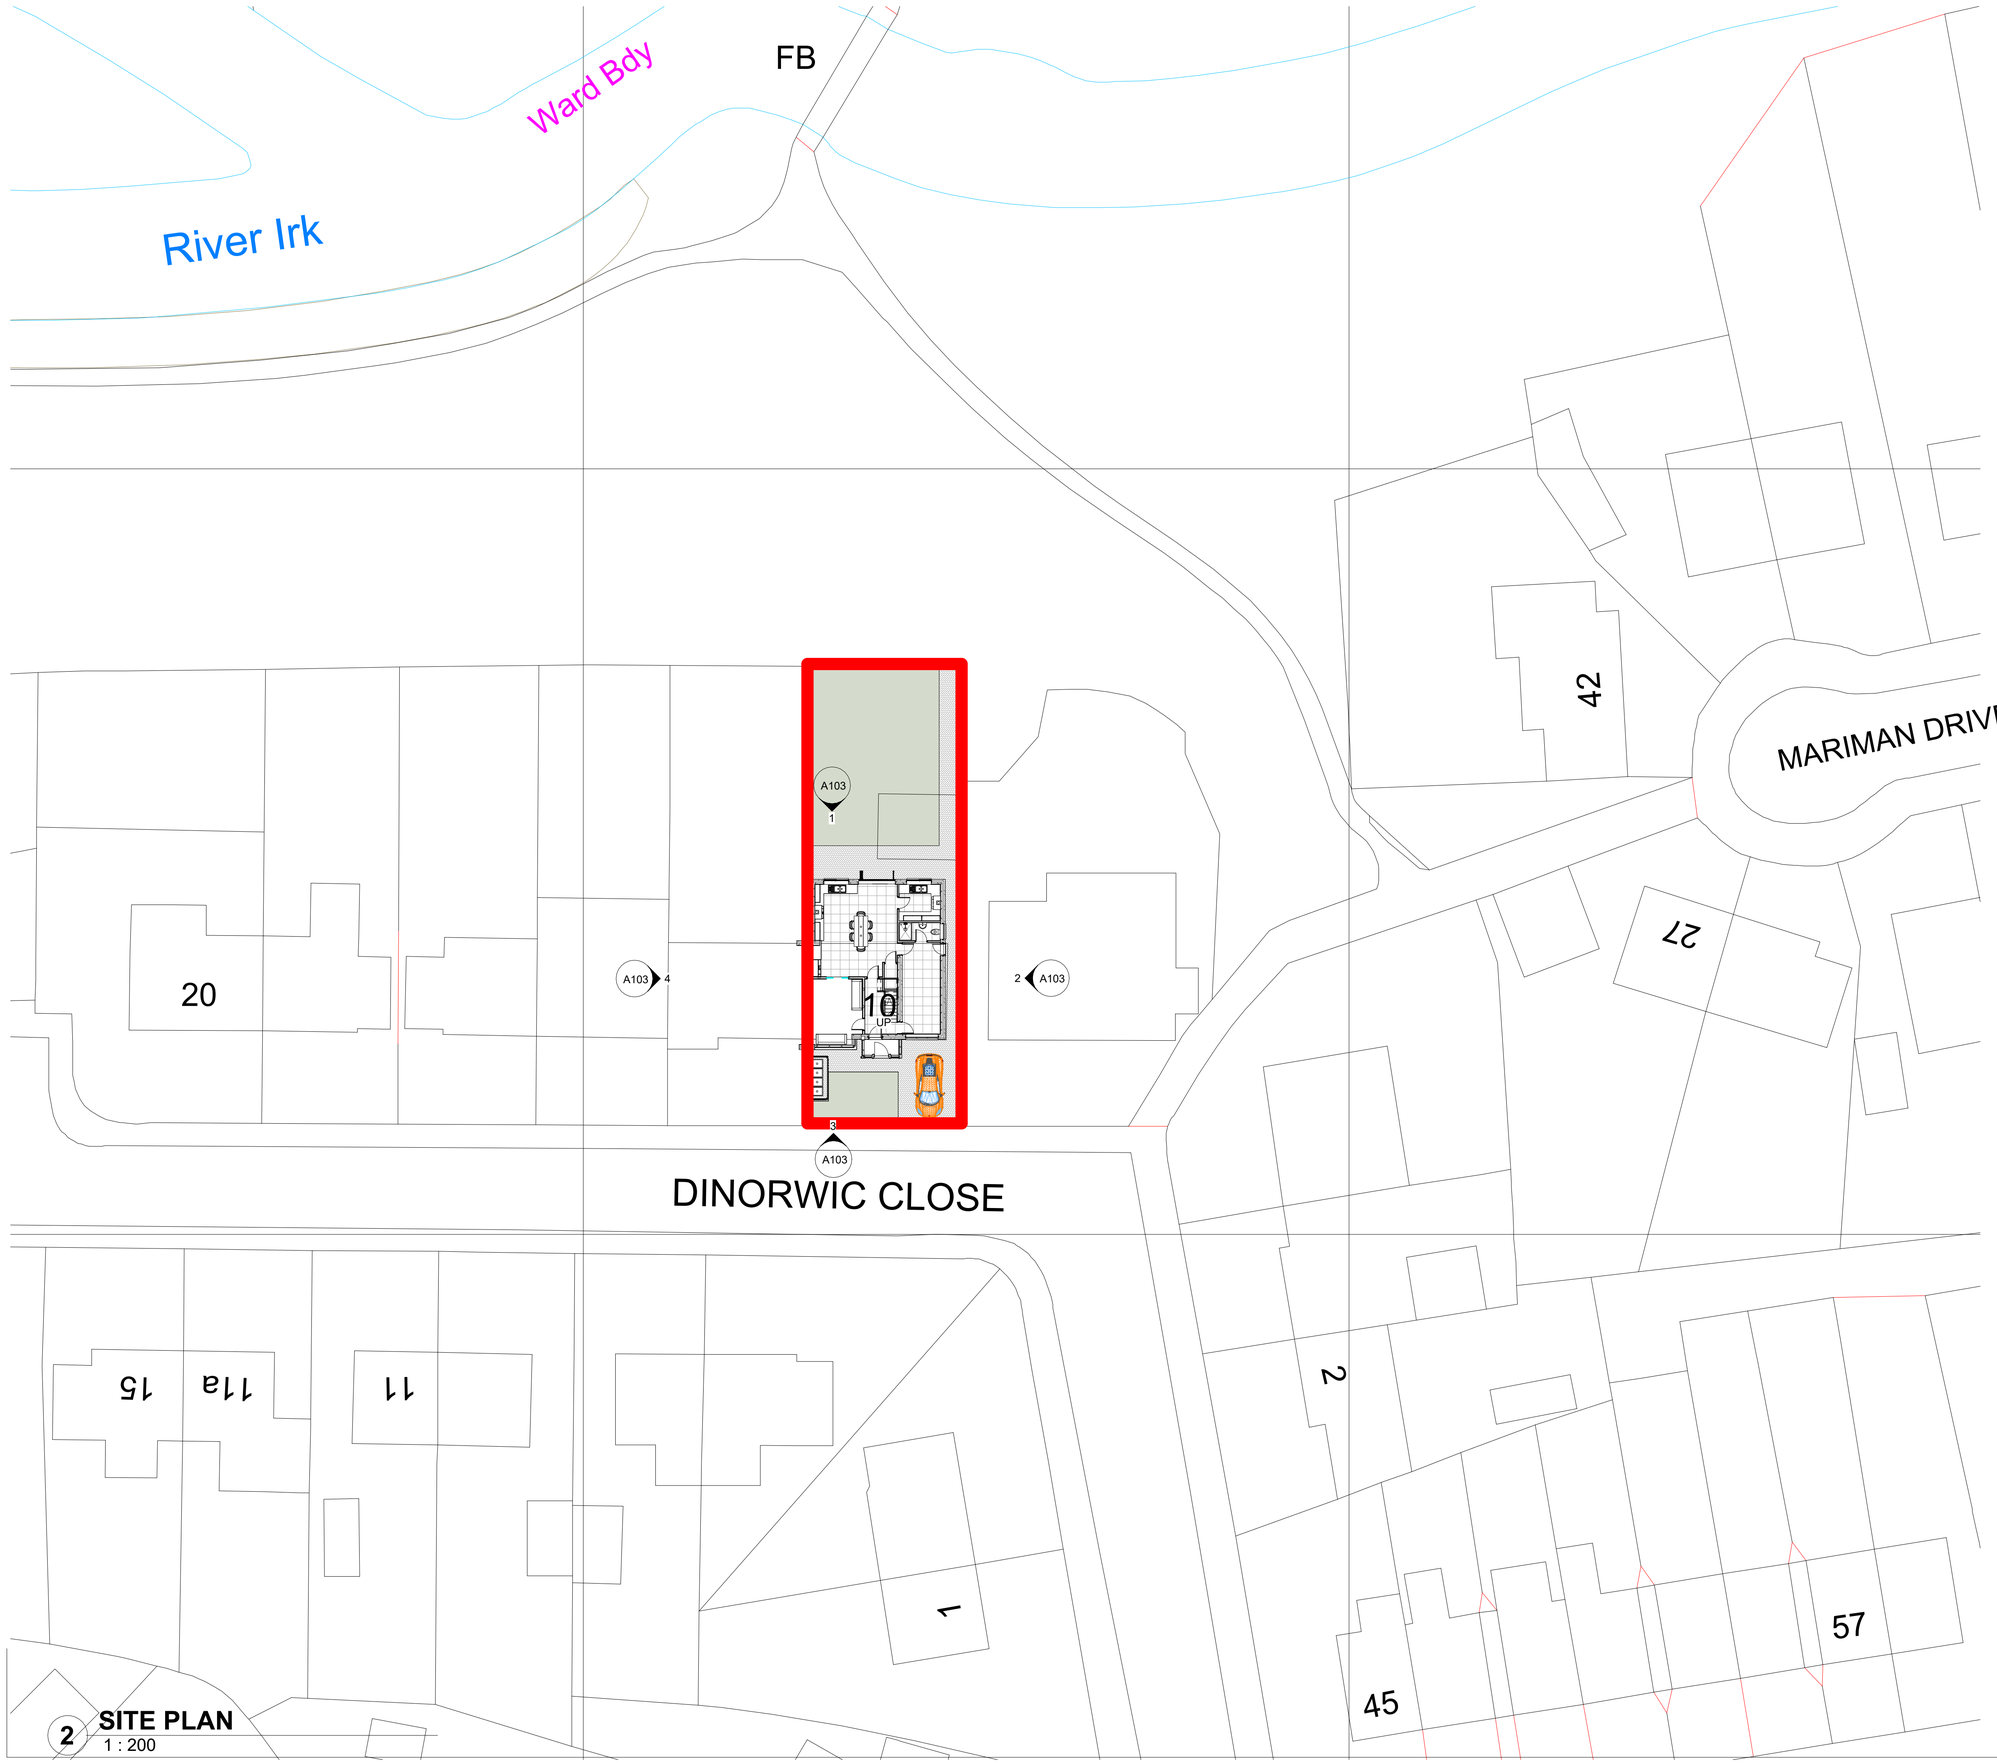

2 **SITE PLAN**
1 : 200

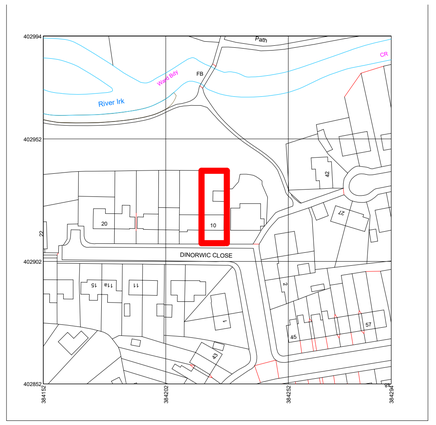

1 **LOCATION PLAN**
1 : 1250

RED LINE INDICATING SITE BOUNDARY
10 DINORWIC CLOSE,
MANCHESTER M8 4FT

Rev	Description	Date	Dr by	App by
original by NK		date created 10/11/22		approved by NK

NK Architectural
Enquiries@nkarchitectural.co.uk
: 0161 818 7185
www.nkarchitectural.co.uk
19 HEXAGON CLOSE, MANCHESTER, M9 8RN

client name
OWNER - 10 DINORWIC CLOSE, MANCHESTER M8 4FT

project
- REAR SINGLE AND PART DOUBLE STOREY AND DOUBLE SIDE STOREY EXTENSION

drawing
SITE AND LOCATION PLAN

computer file
C:\Users\NKARK\Dropbox\NKARC\10 DINORWIC CLOSE\10 DINORWIC CLOSE.rvt

plot date

project number	scale	
2021.0042.2247	As indicated	@A1
drawing number: A105	rev: A	issue status

This drawing is to be read in conjunction with all related drawings. All dimensions must be checked and verified on site before commencing any work or producing shop drawings. The originator should be notified immediately of any discrepancy.
This drawing is copyright and remains the property of NK Architectural.