

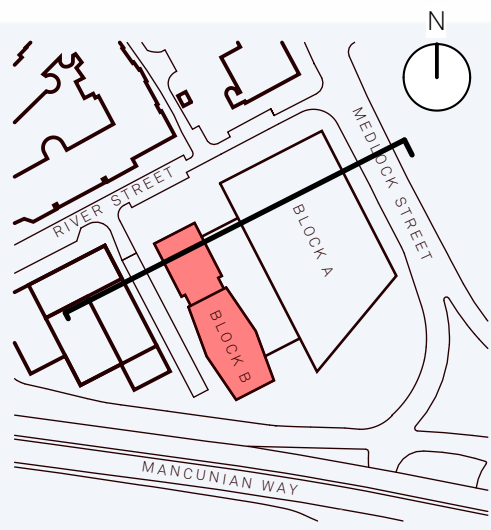


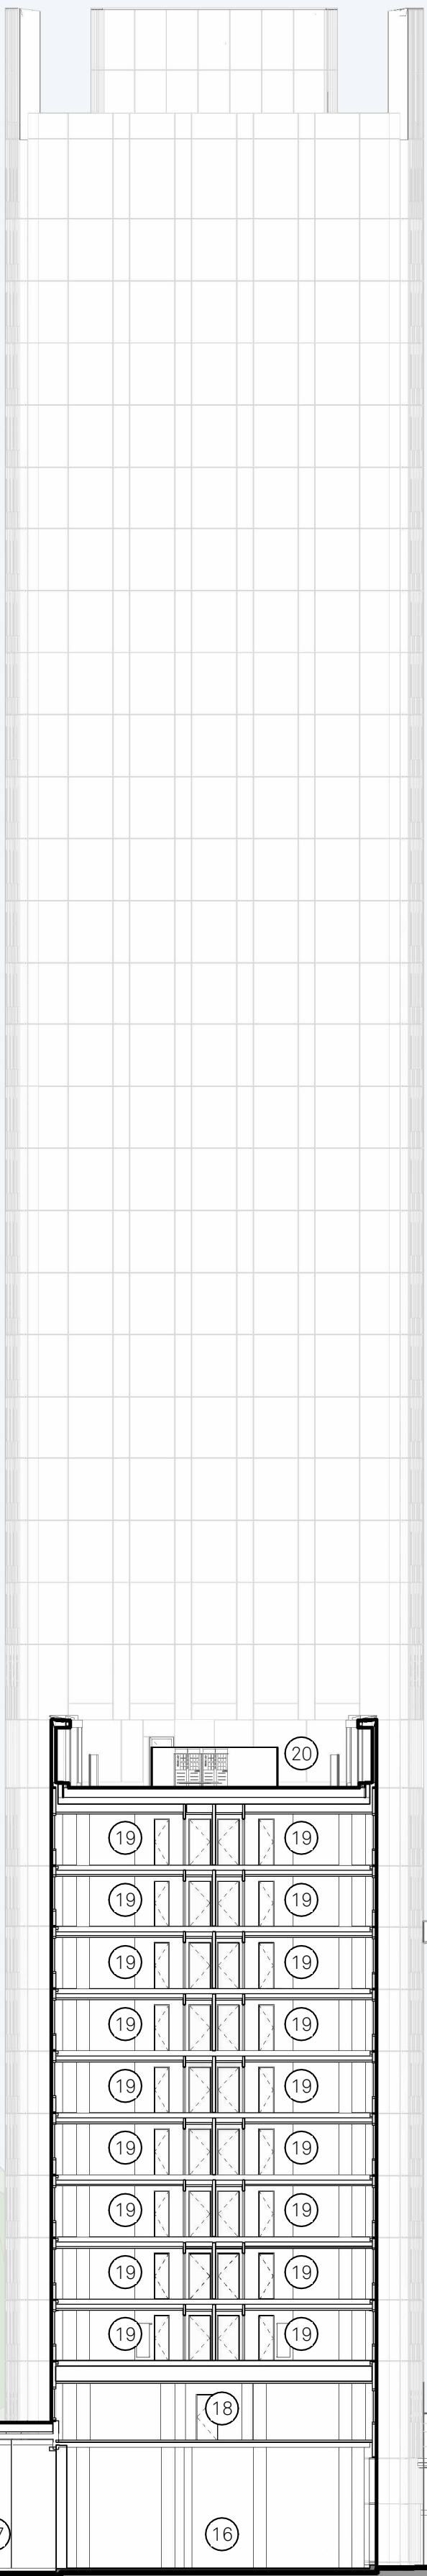

- 01 Lift Lobby
- 02 Cycle store
- 03 Store
- 04 Commercial unit
- 05 Speed gate
- 06 Escape route
- 07 Service area
- 08 Feature stairs landing
- 09 Office
- 10 External balcony
- 11 External terrace
- 12 Tenant pavilion
- 13 External plant area
- 14 Lift overrun
- 15 Perimeter safety balustrade
- 16 Community space
- 17 Internal plant area
- 18 Void
- 19 Cluster apartment
- 20 Residential amenity/roof garden

1D 1C 1B 1A  
5,615 3,100 5,615

2H 2G 2F 2E 2D 2C 2B 2A  
6,000 6,000 6,000 6,000 6,000 6,000 5,968

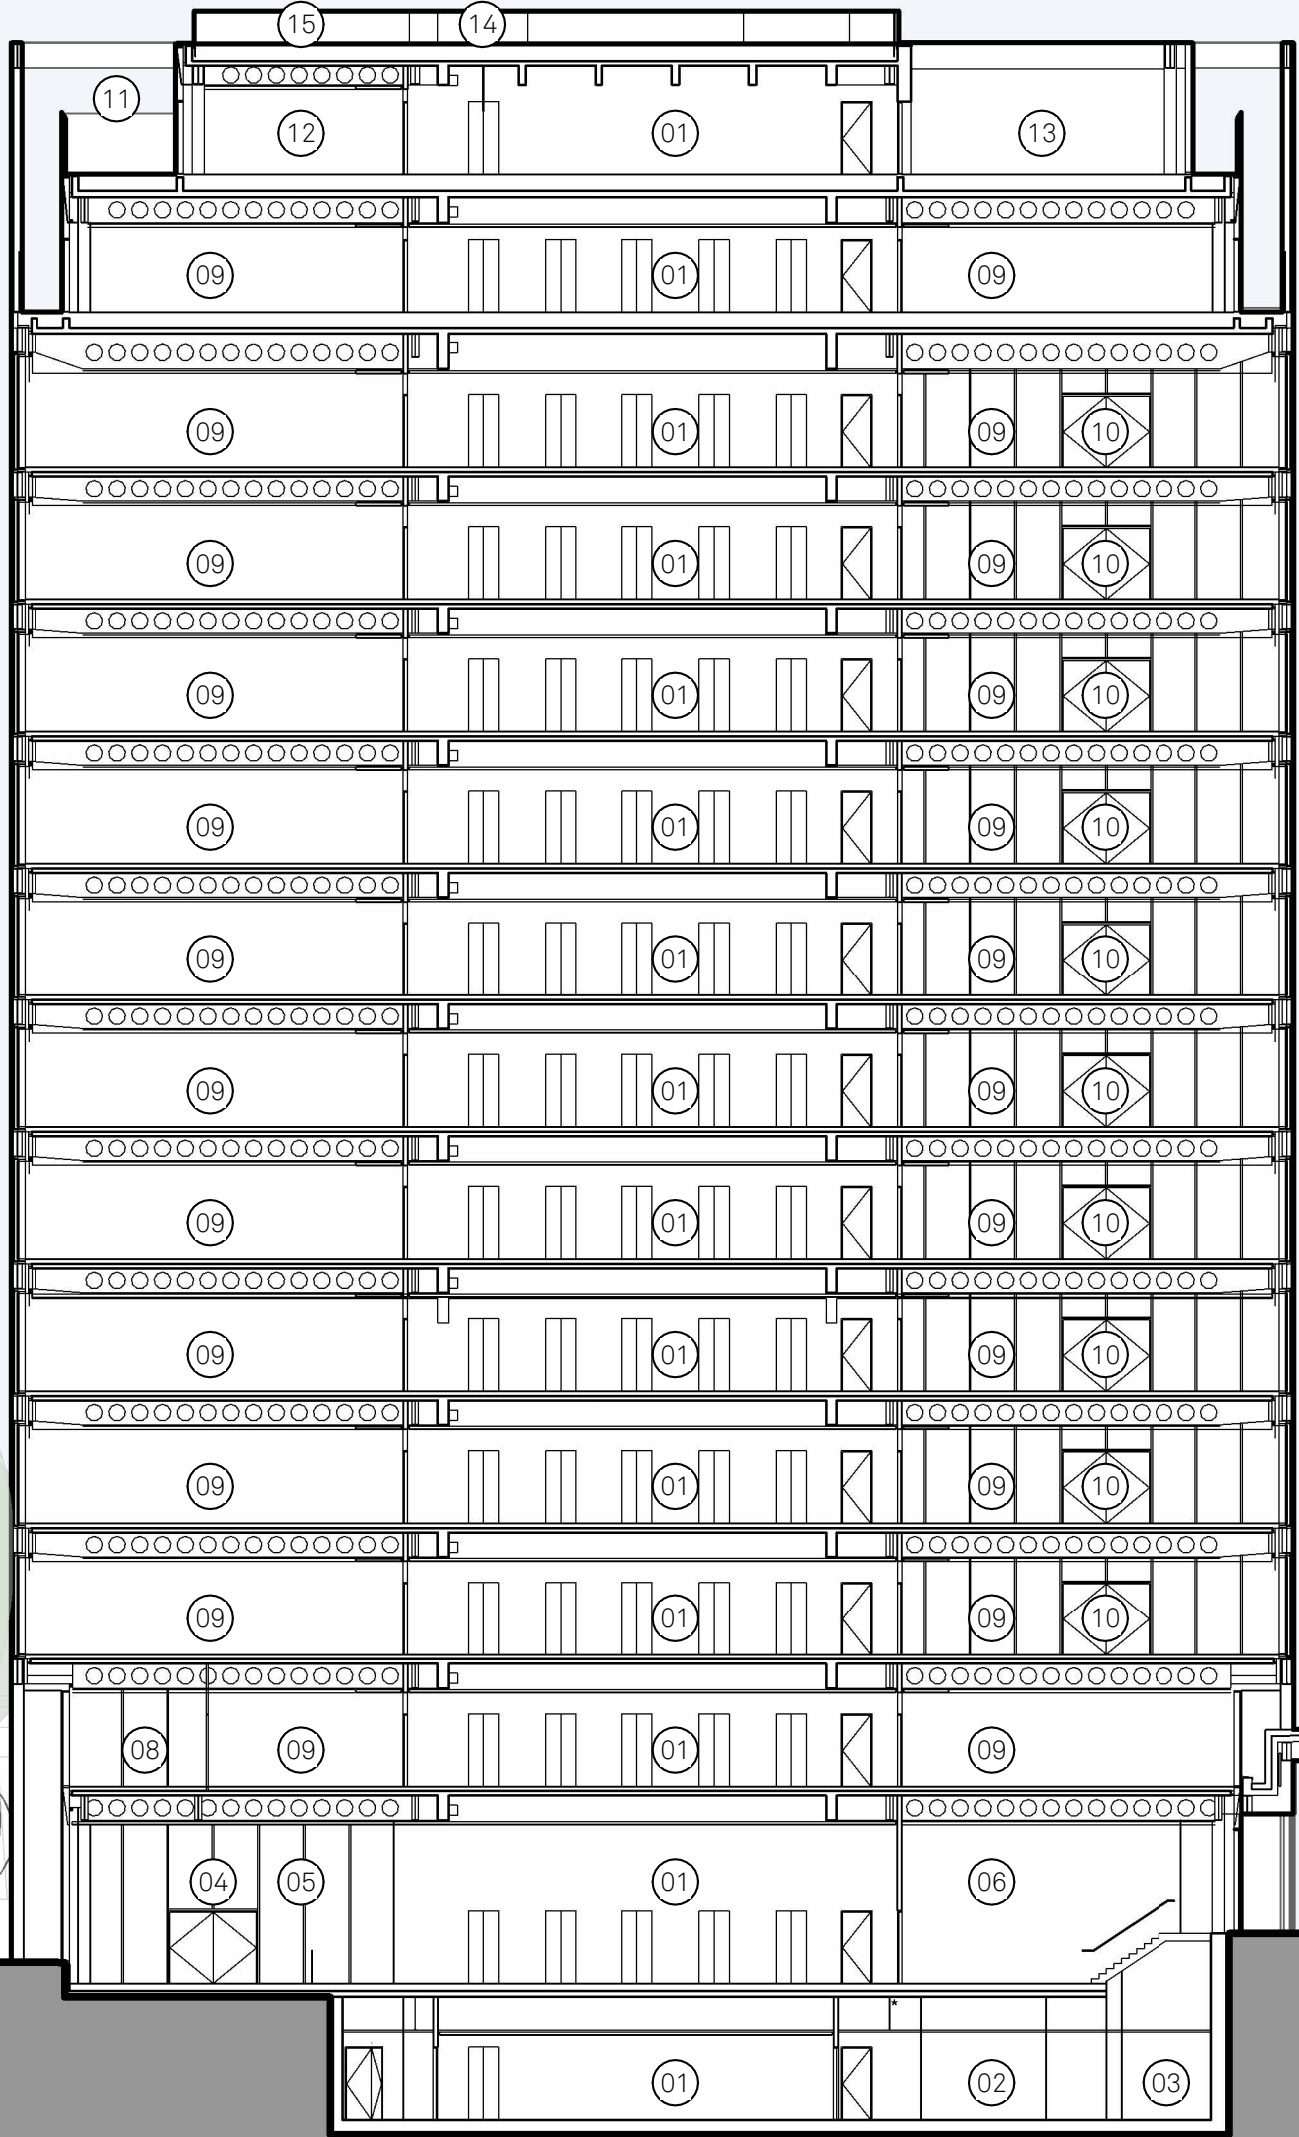

MEDLOCK STREET

BLOCK A

BLOCK B

EDGE STREET

RIVER STREET

0 2 4 6 8 10 20m

Project:  
One Medlock Street

Title:  
Section AA

Scale:  
1:250 @ A1

Drawn: CS  
Checked: MH

Status:  
PLANNING

Drawing No:  
100\_B1\_05\_2201

Rev:  
E

Details:  
16/08/24 Non-Material Amendment

Jon Matthews Architects

Union, 2-10 Albert Square, Manchester, M2 6LW 0161 974 3690  
Copyright of this drawing is vested in Jon Matthews Architects and it must not be copied or reproduced without written consent. Figured dimensions only are to be taken from this drawing. Do not scale from this drawing. For full company disclosure please visit [www.jonmatthewsarchitects.com](http://www.jonmatthewsarchitects.com)