

Diocese Ref; 44-26A

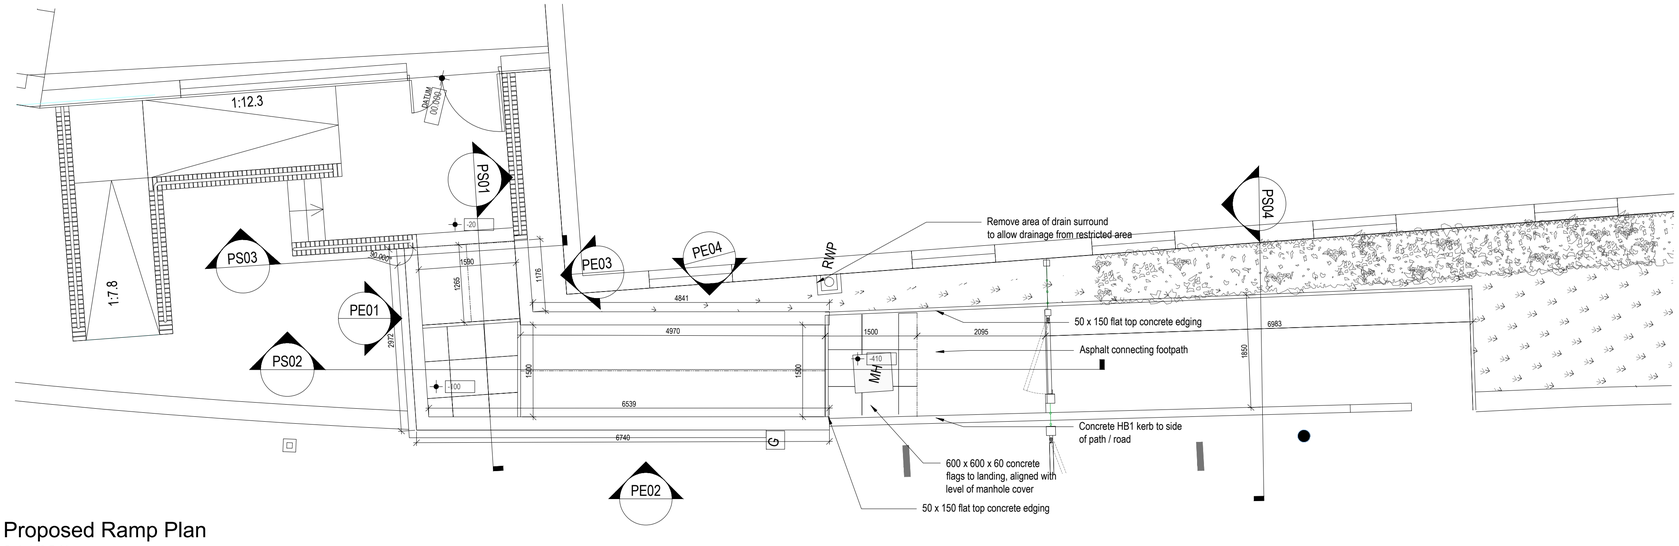


Proposed Ramp Plan

Scale 1:50 @ A1

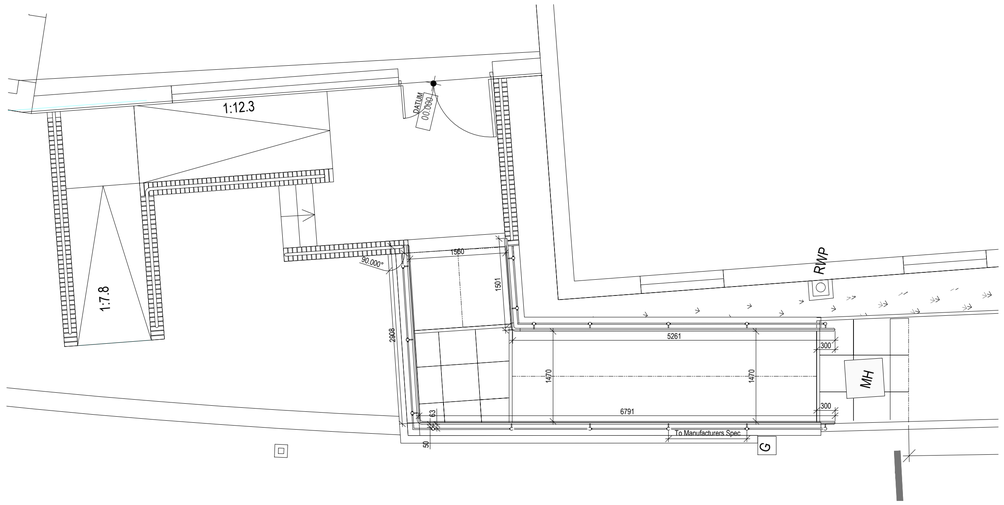


Proposed Ramp Plan Showing Handrail Setting out

Scale 1:50 @ A1

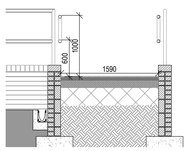


Elevation PS03

Scale 1:50 @ A1

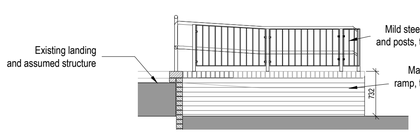


Elevation PE01

Scale 1:50 @ A1

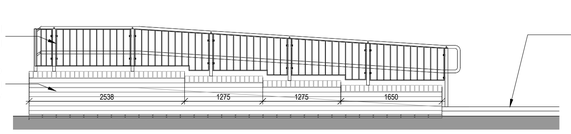


Elevation PE02

Scale 1:50 @ A1

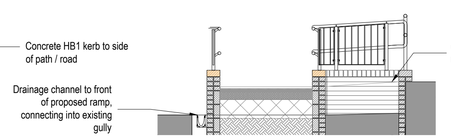


Elevation PE03

Scale 1:50 @ A1

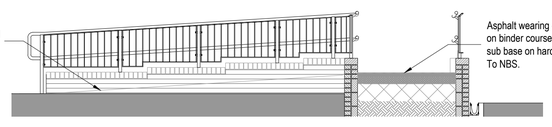


Elevation PE04

Scale 1:50 @ A1

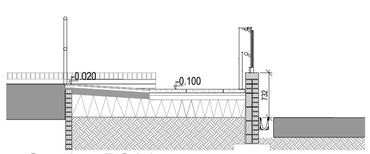


Section PS01

Scale 1:50 @ A1

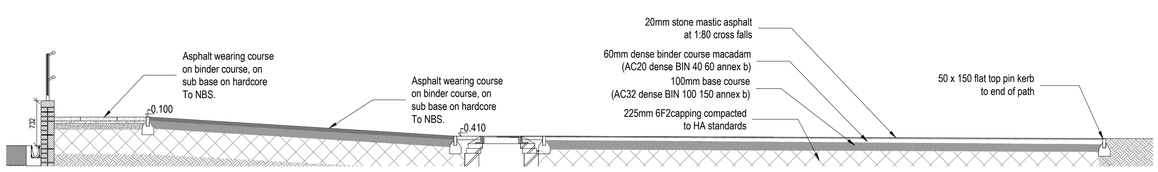

Section PS02

Scale 1:50 @ A1

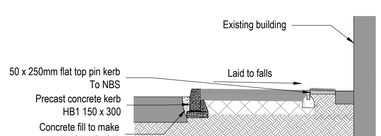

Section PS04

Scale 1:50 @ A1

0 0.5m 1m 2m 5m

1:50

Rev	Description	Date	Dr by	App by
-	-	-	-	-

original by	date created	Approved by
ASN	10.07.24	OK

AHR Building Consultancy Ltd
5th Floor
55 Princess Street
Manchester
M2 4EW
United Kingdom

T +44(0)161 8287900
E manchester@ahr.co.uk
www.ahr.co.uk

client

Shrewsbury Roman Catholic Diocesan Trustees Limited

project

Sacred Heart Roman Catholic Primary School, Baguley Safeguarding

drawing

Proposed Plans, Sections and Elevations

project number	scale
2024.00013.010	1:50 @A1
drawing number	rev / issue status
DOS-AHR-SH-00-DR-A-90-003	Planning

This drawing is to be read in conjunction with all related drawings. All dimensions must be checked and verified on site before commencing any work or producing shop drawings. The originator should be notified immediately of any discrepancy. This drawing is copyright and remains the property of AHR.