



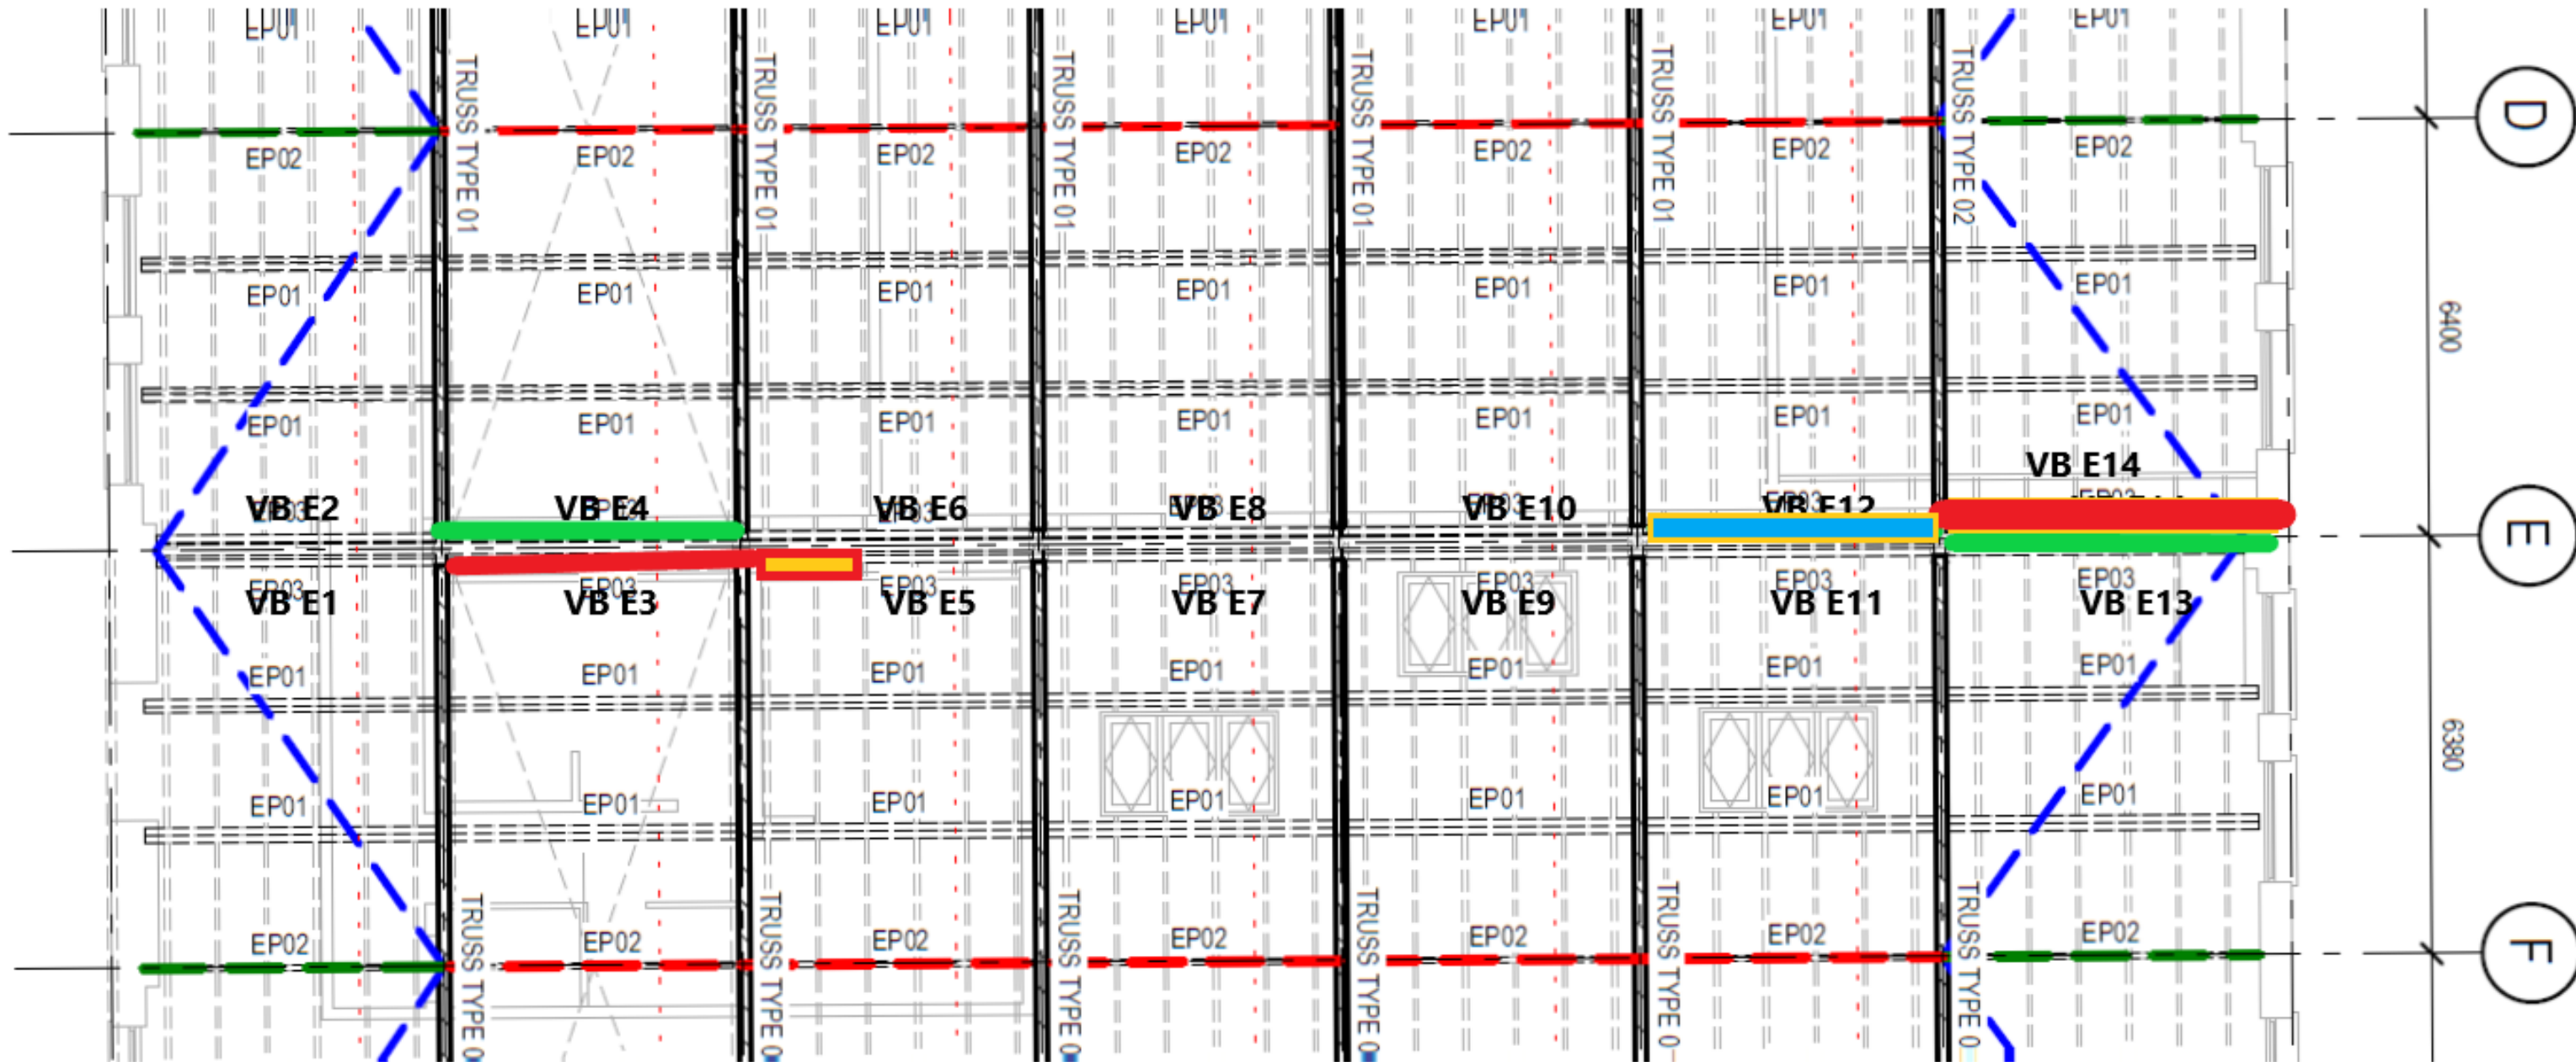

Valley & Gutter Beam report Gridlines D to F

New Warehouse SIM Liverpool Road Manchester

Ref WS/22702/SIM/08-10-2024

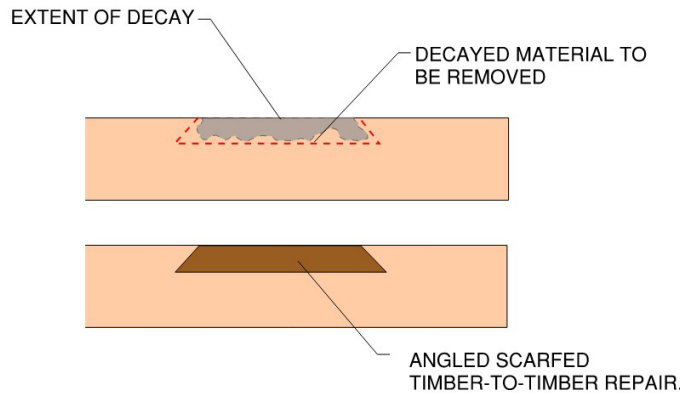

Splice repair to VB 12

Agreed with Buro Happold