

KEY

- Existing
- Previously Approved New Walls
- Proposed
- Downstand beams
- Existing to be removed
- Proposed mansafe system

NOTE

*References to previously approved interventions refer to application ref:

- 118677/FO/2017
- 118678/LO/2017

- 134141/FO/2022
- 134142/LO/2022

C	Substation door updated.	GS	RD
B	Annotation added.	RD	AB
A	Annotations updated.	RD	RJD
Rev	Note	DRN	CHK

8- 16 Newton Street 2022


Proposed Elevation -
Mangle Street

scheme | 1988
drwg no. | **P(210)**
revision | C

scale | 1:150 @ A3
date first drawn | Sep 22
drawn | RJD

SK sketch E existing P proposed T tender C construction FI final issue

www.ateliermb.co.uk
t 0161 236 0051
e architect@ateliermb.co.uk

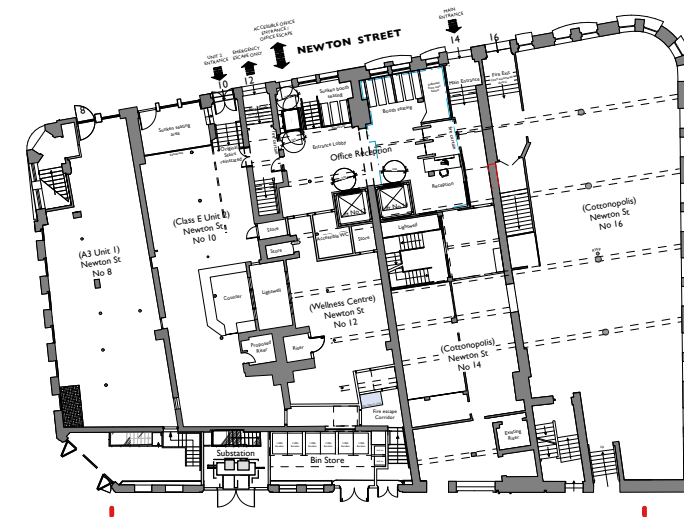

Key Plan
Scale 1:1500


Mangle Street

Location of 4th floor breakout space
behind glazing. New openable
windows to match existing.

Proposed 3no. new windows to
match historic, replacing existing
non-original glass block windows.

Proposed mansafe system.

Proposed roof access hatch.

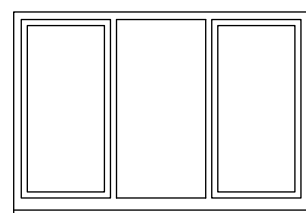

Front view of new window
to replace glass block

Proposed new window to corner of
Mangle Street and Back Piccadilly to
match existing.

Removal of glass block windows and
opening retained. Existing metal
guarding modified to extend the full
height of the opening and repainted.

Masonry wall to ground level, previously
approved to be clad in black painted
metal plate with metal rails welded to it.

Previously approved substation door
(black powder-coated fully-louvred
aluminium double door).

Proposed Elevation - Mangle Street
Scale 1:150

