



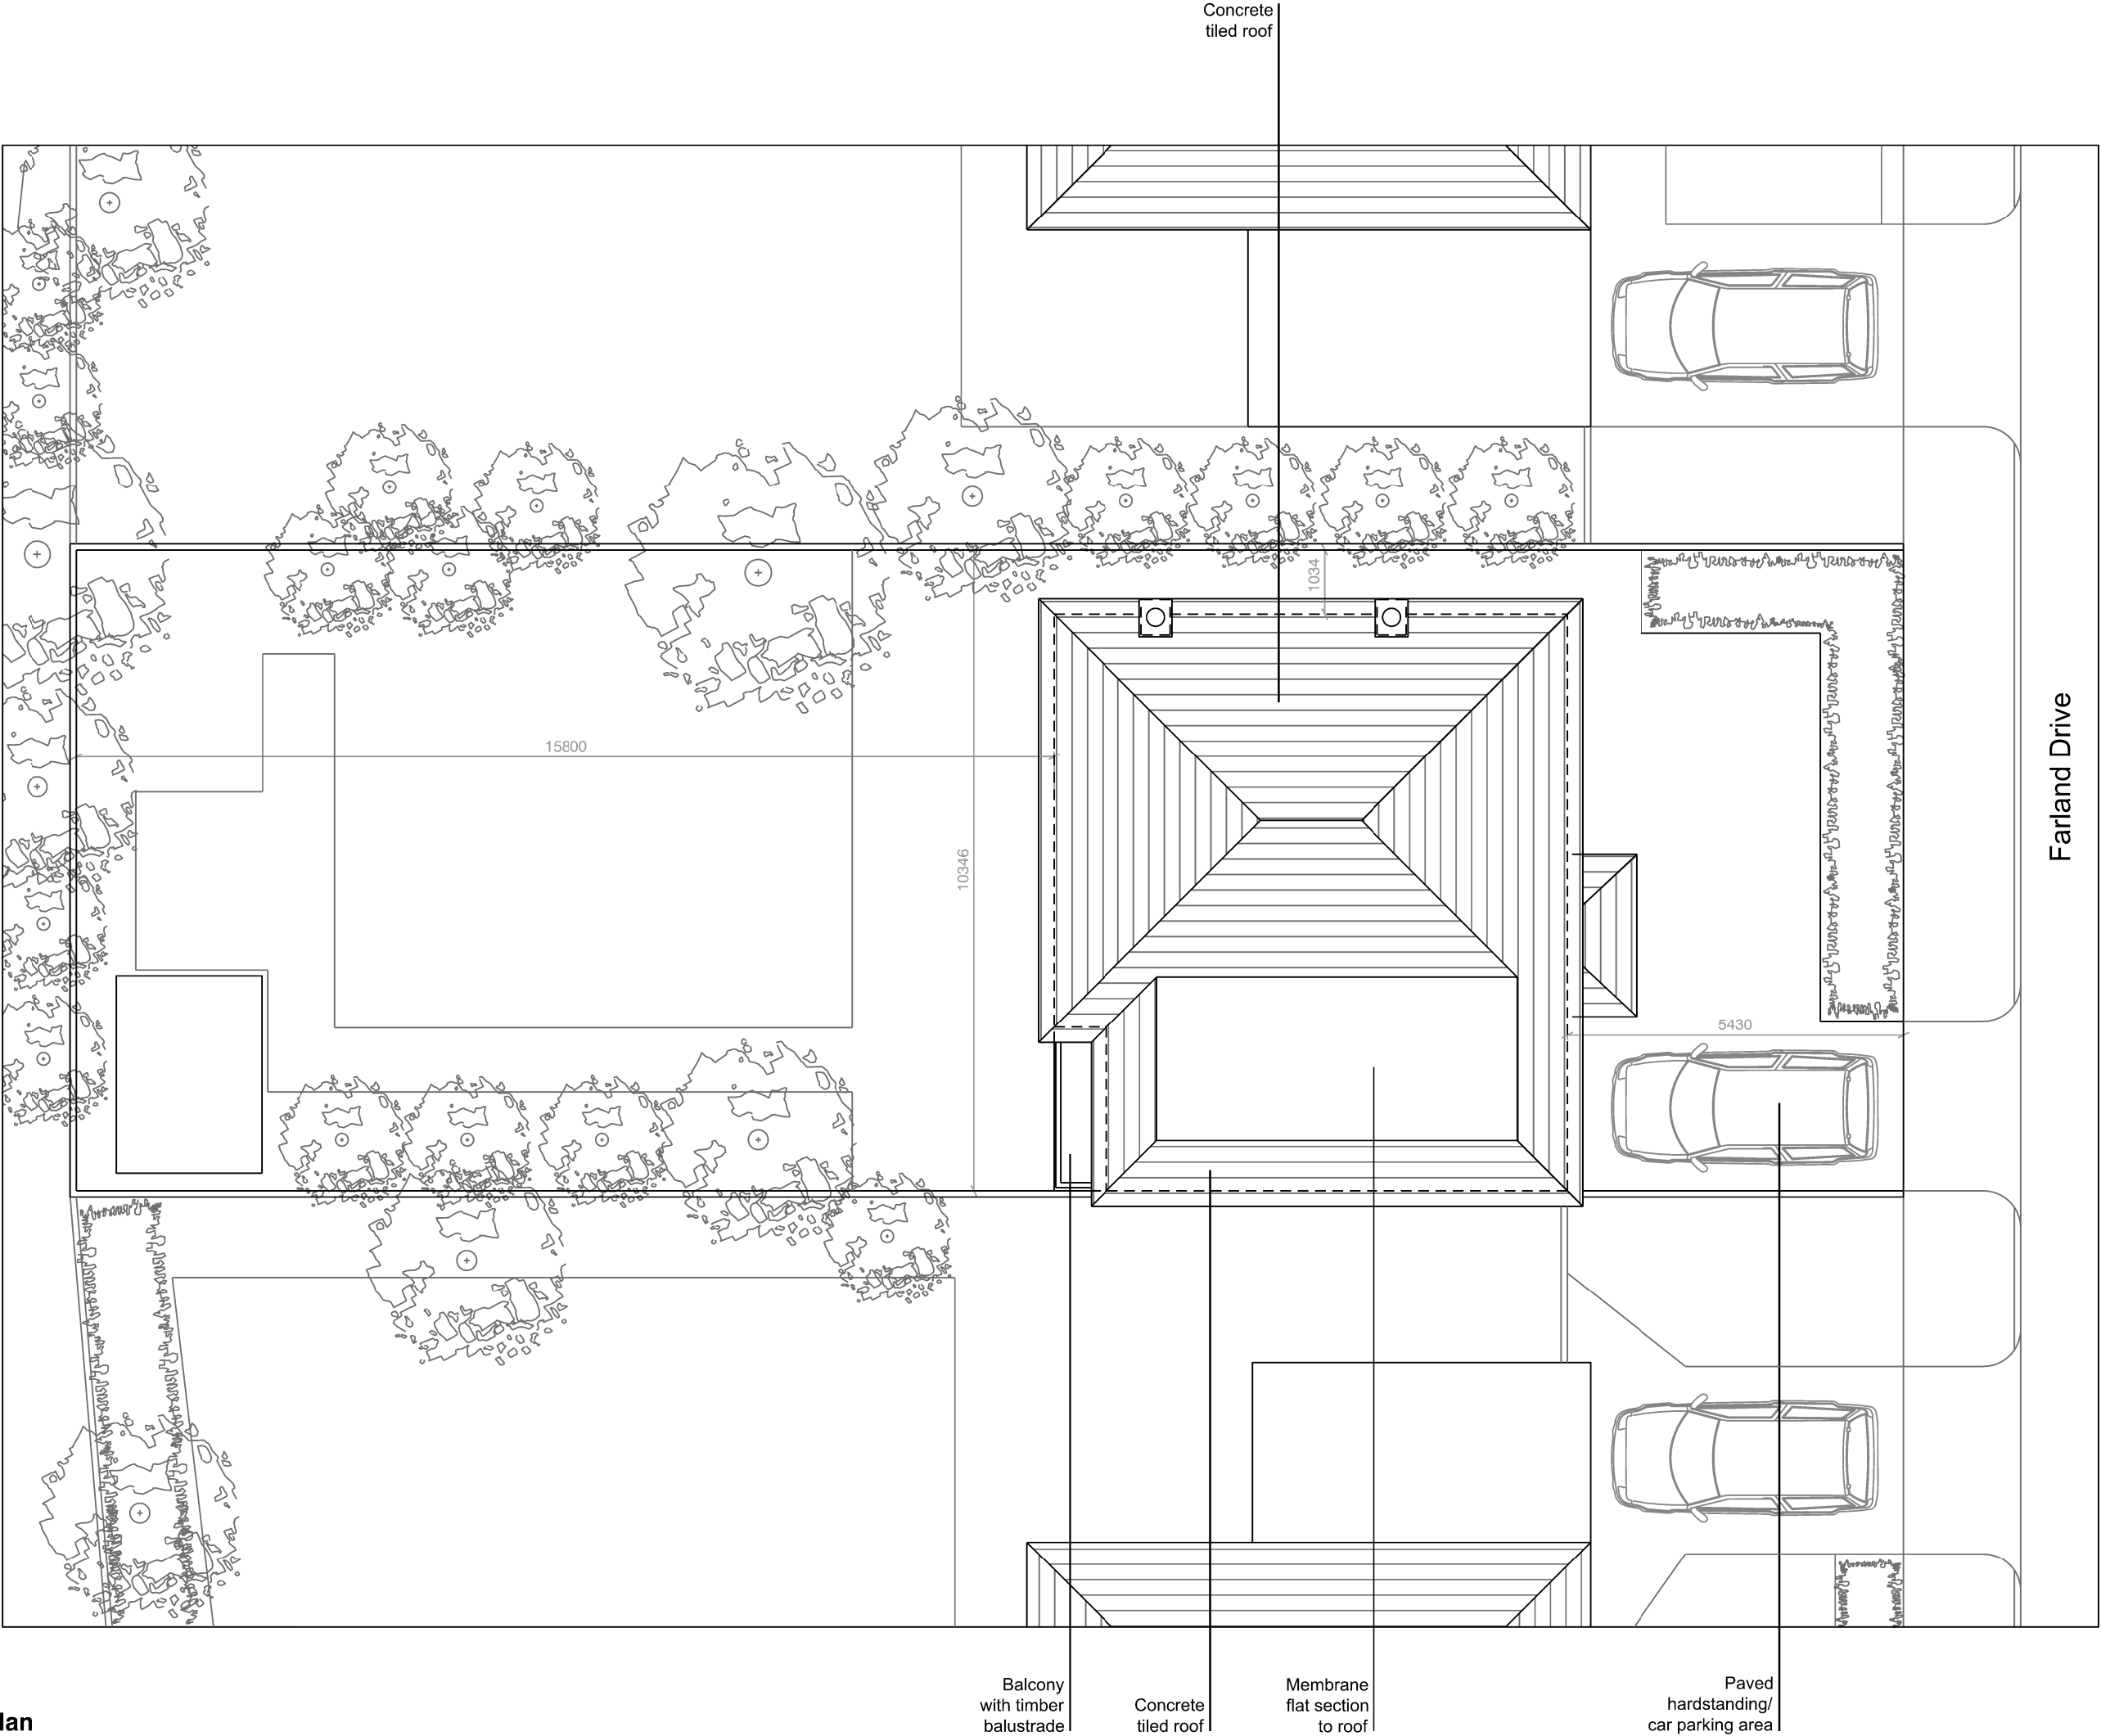

Existing Site plan




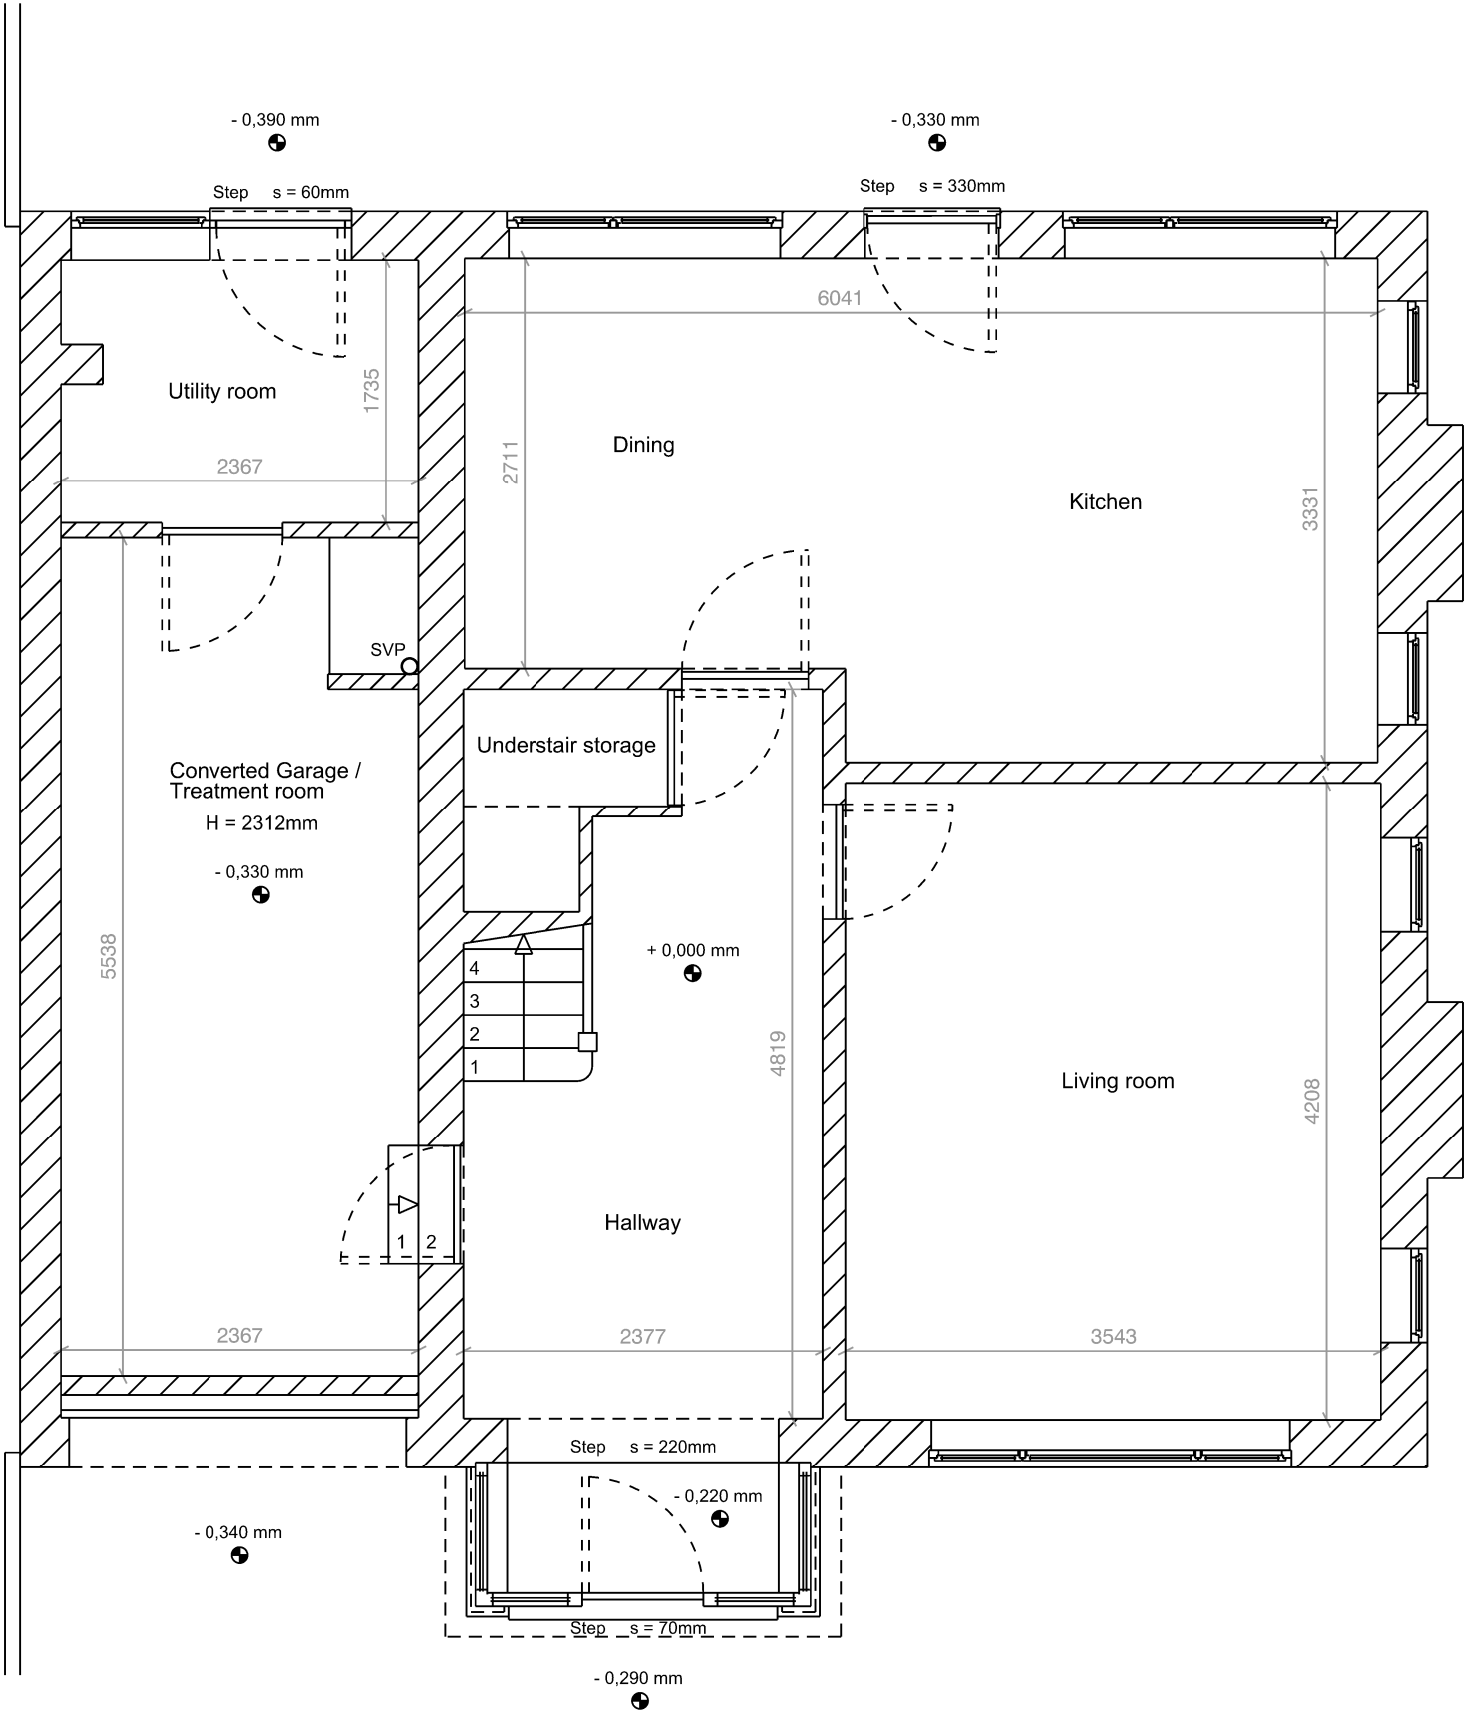


Rev/Date




Existing Ground floor plan

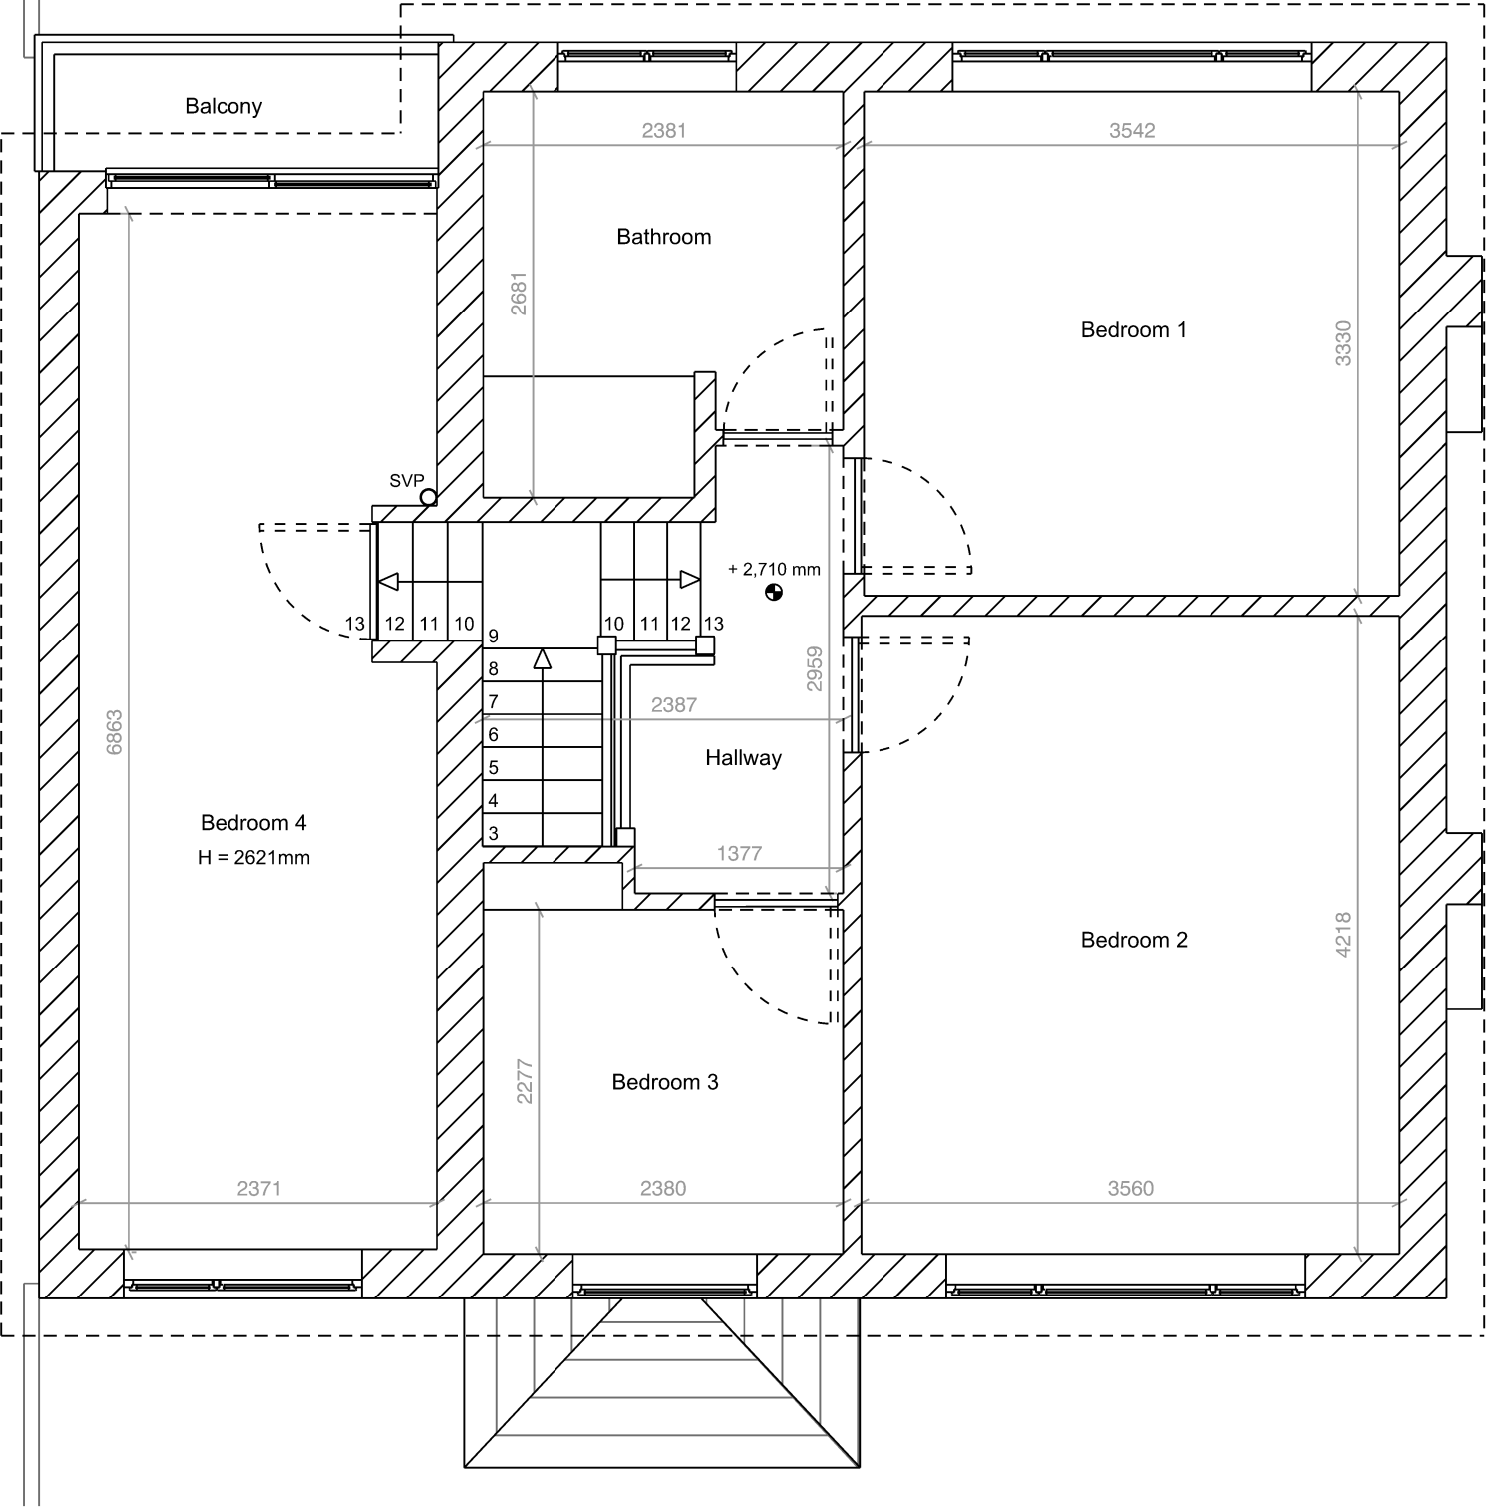

Existing First floor plan

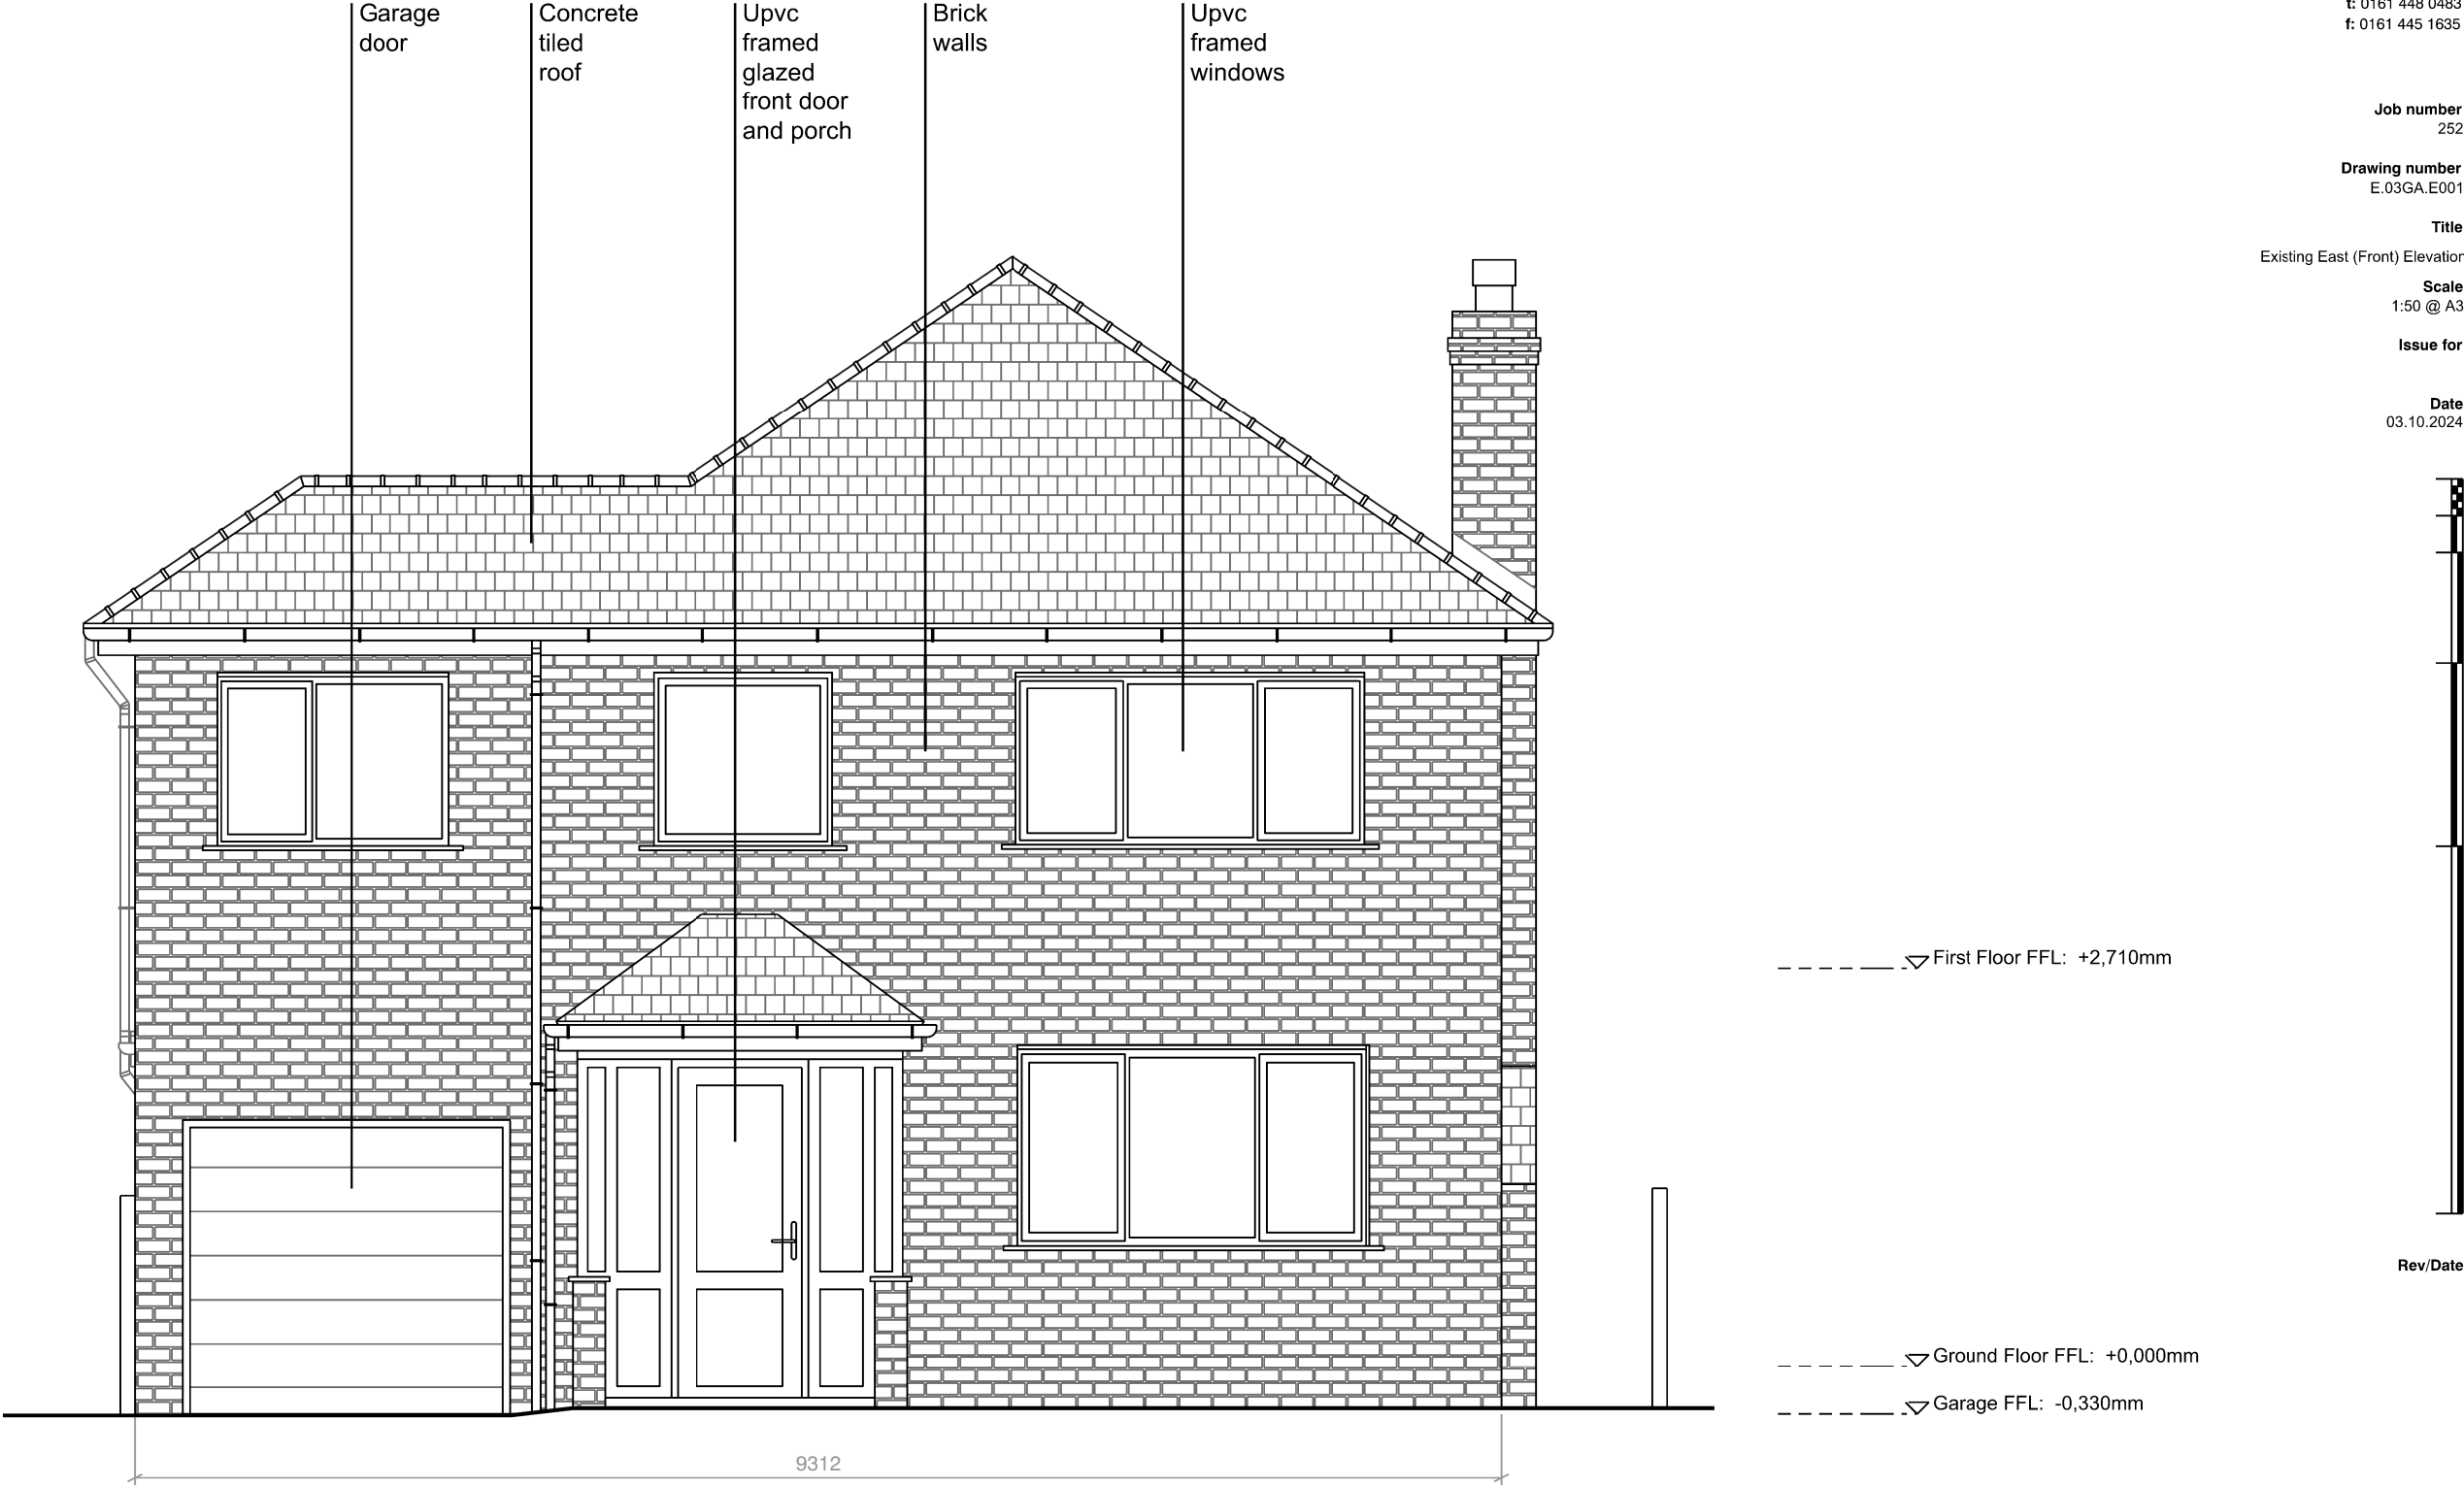

Existing East (Front) Elevation

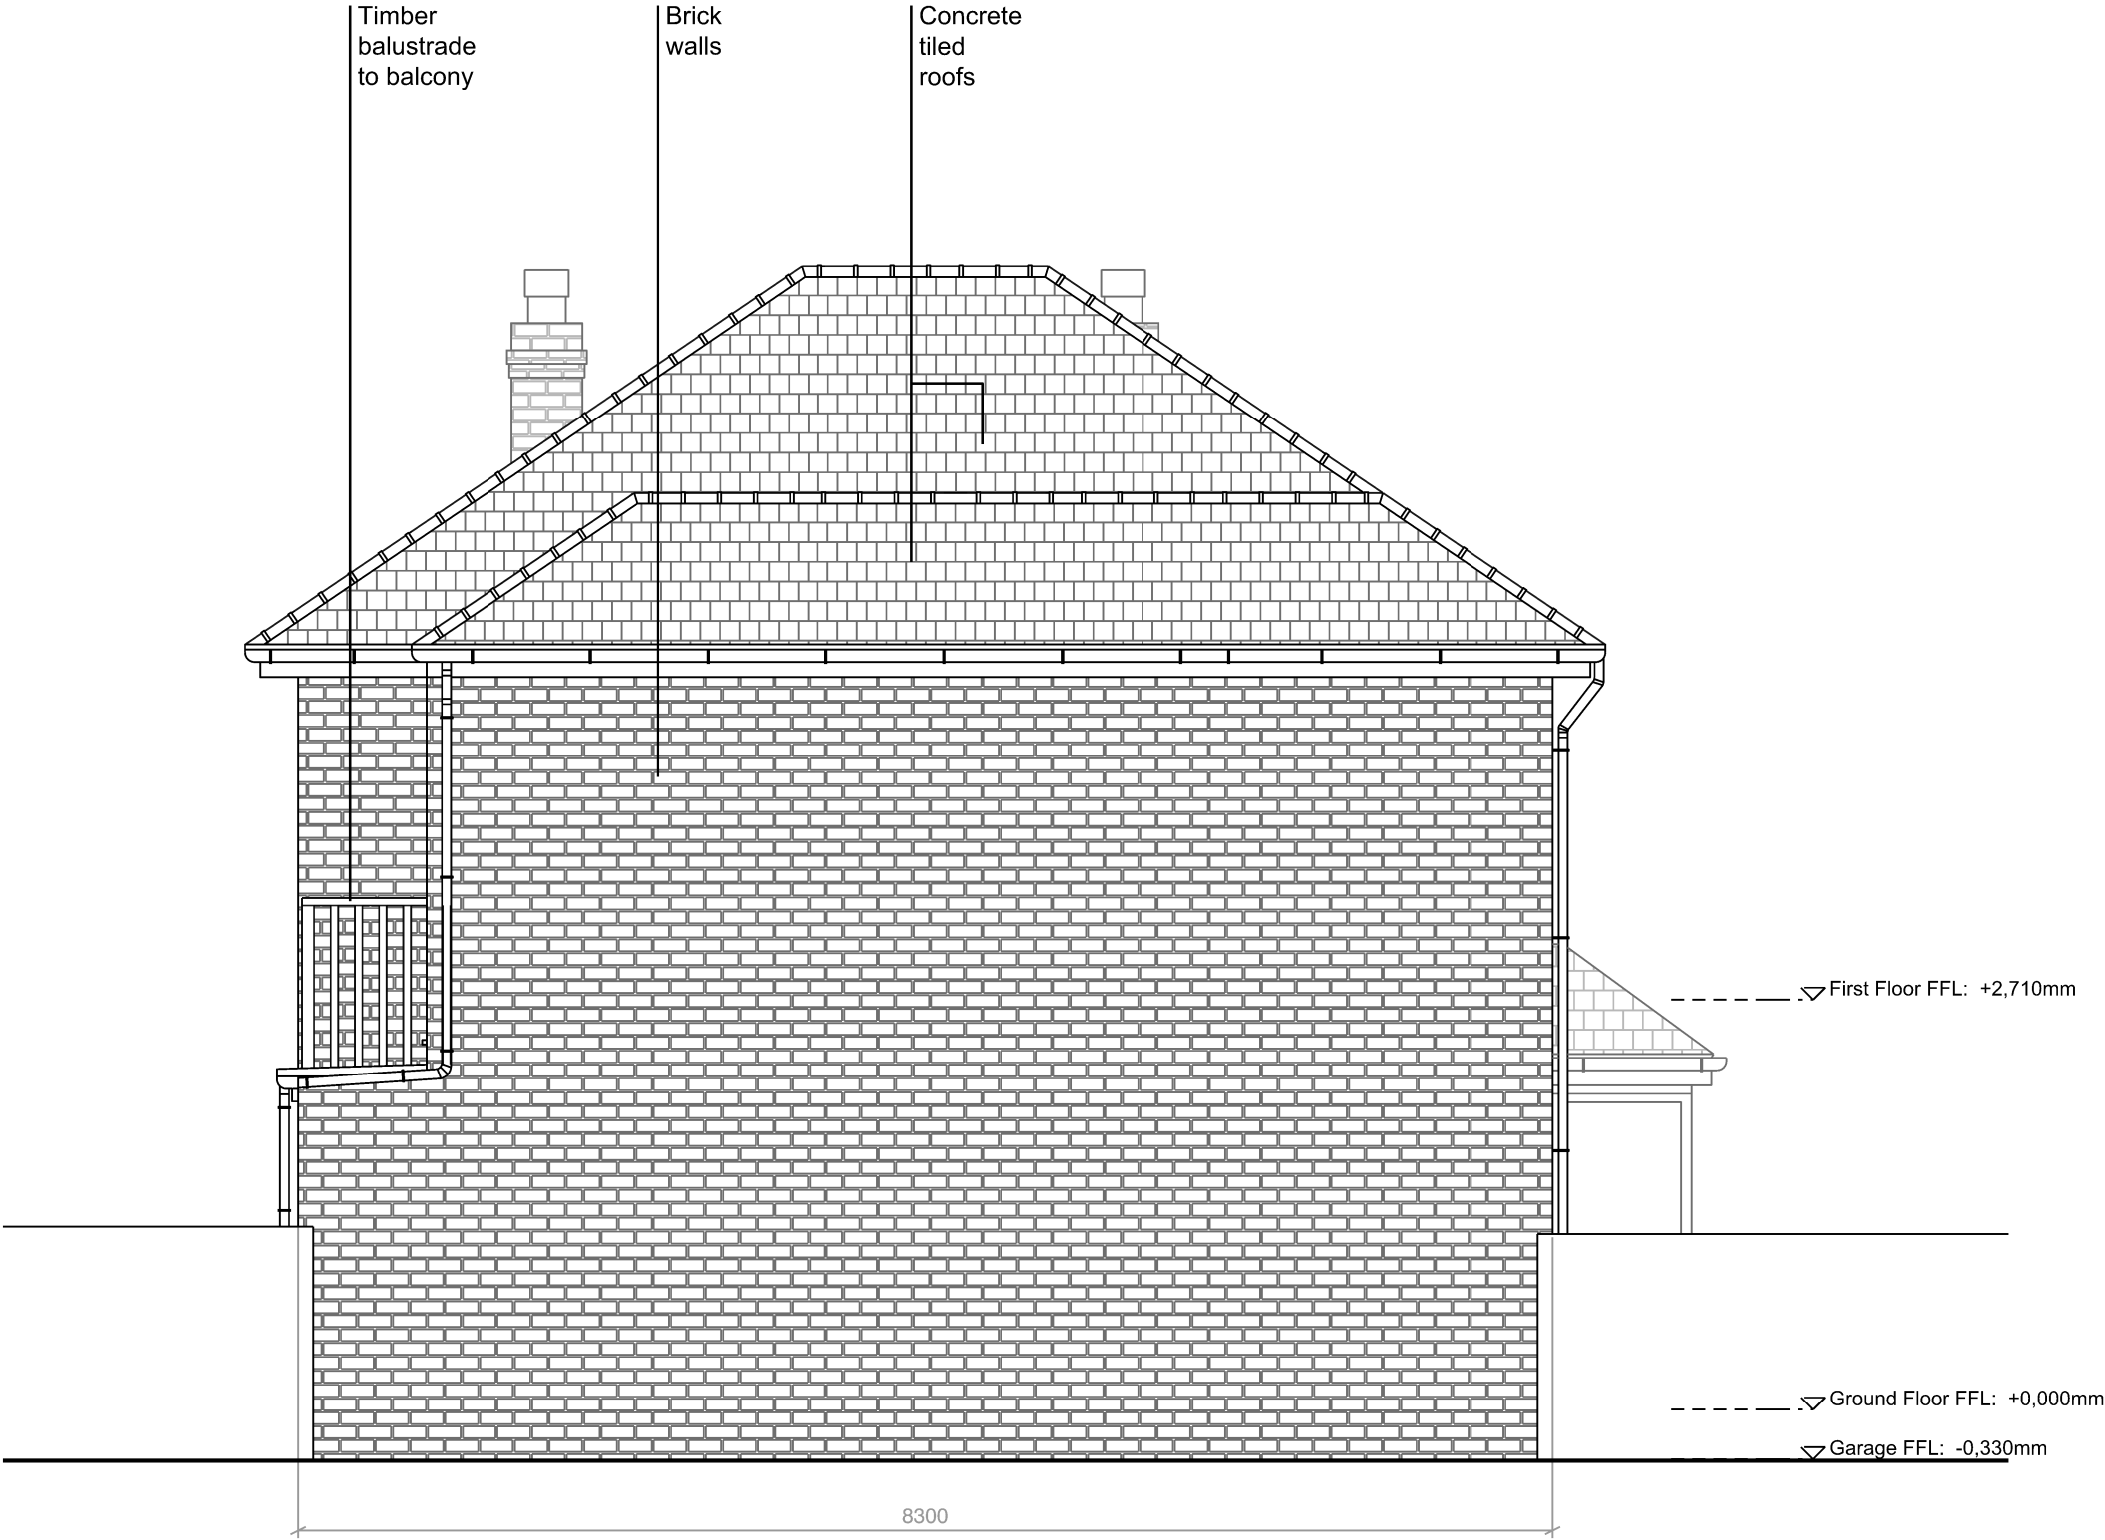

Existing South (Side) Elevation



Existing West (Rear) Elevation