Spear Street

Remove the existing ceiling tiles

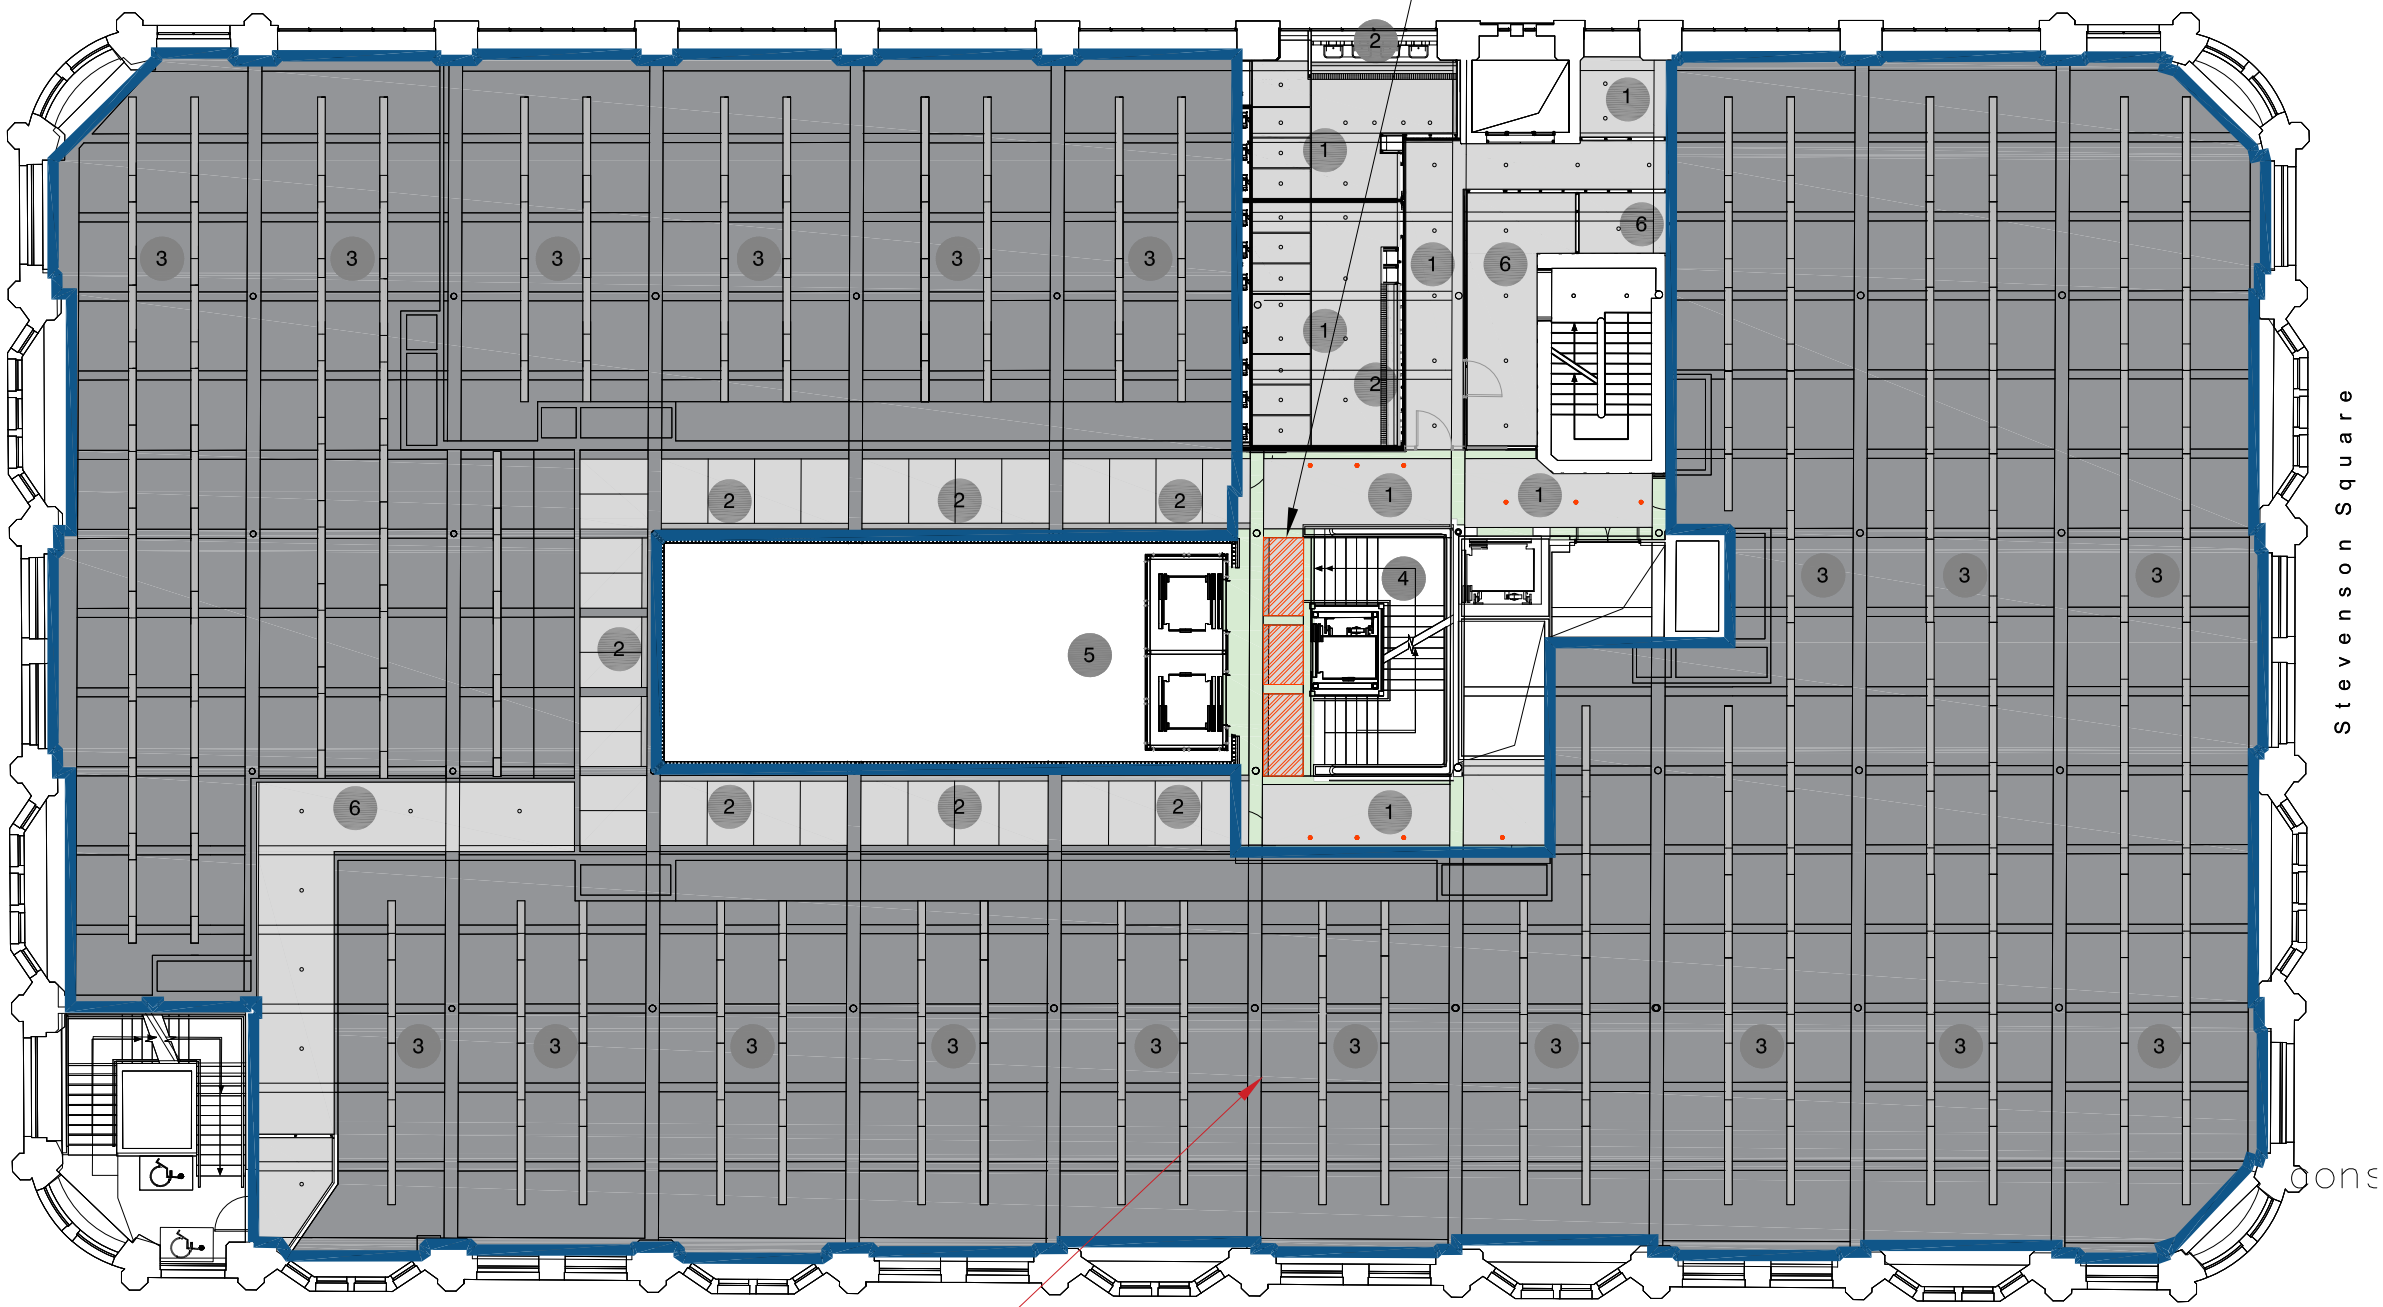

Stevenson Square

No Works to be done within the Office Suite

OBi
www.obiproperty.co.uk

All dimensions are in millimetres unless stated otherwise. No dimensions to be scaled from drawings. All dimensions to be checked on site prior to manufacture.

Any discrepancies between drawings and site conditions are to be reported to the contract manager.

This drawing is to be read in conjunction with all relevant Structural Engineers and Mechanical & Electrical Engineers drawings and specification.

© COPYRIGHT
The copyright in this drawing is vested in OBI Property Ltd and no licence or assignment of any kind has been, or is, granted to any third party whether by provision of copies or originals of the drawings or otherwise unless otherwise agreed in writing.

Ceiling Finishes

Denotes the areas to be stripped out

Out of demise

REV	DESCRIPTION	DATE	BY	CHK
A	Updated	03/08/23	RG	
-	First issue	26/04/23	RG	

CLIENT NAME

Philip J Davies Holdings plc

PROJECT NAME

Sevendale House

DWG TITLE:

Second Floor - Demolition Ceiling

DWG NO: 11_200 REVISION: -

SCALE 1 : 200 @A3 DRAWN: RG

DWG STATUS:

TENDER

© OBI Property Limited
80 Mosley Street, Manchester, M2 3FX
t: 0161 237 1717 e: info@obiproperty.co.uk

OBi