



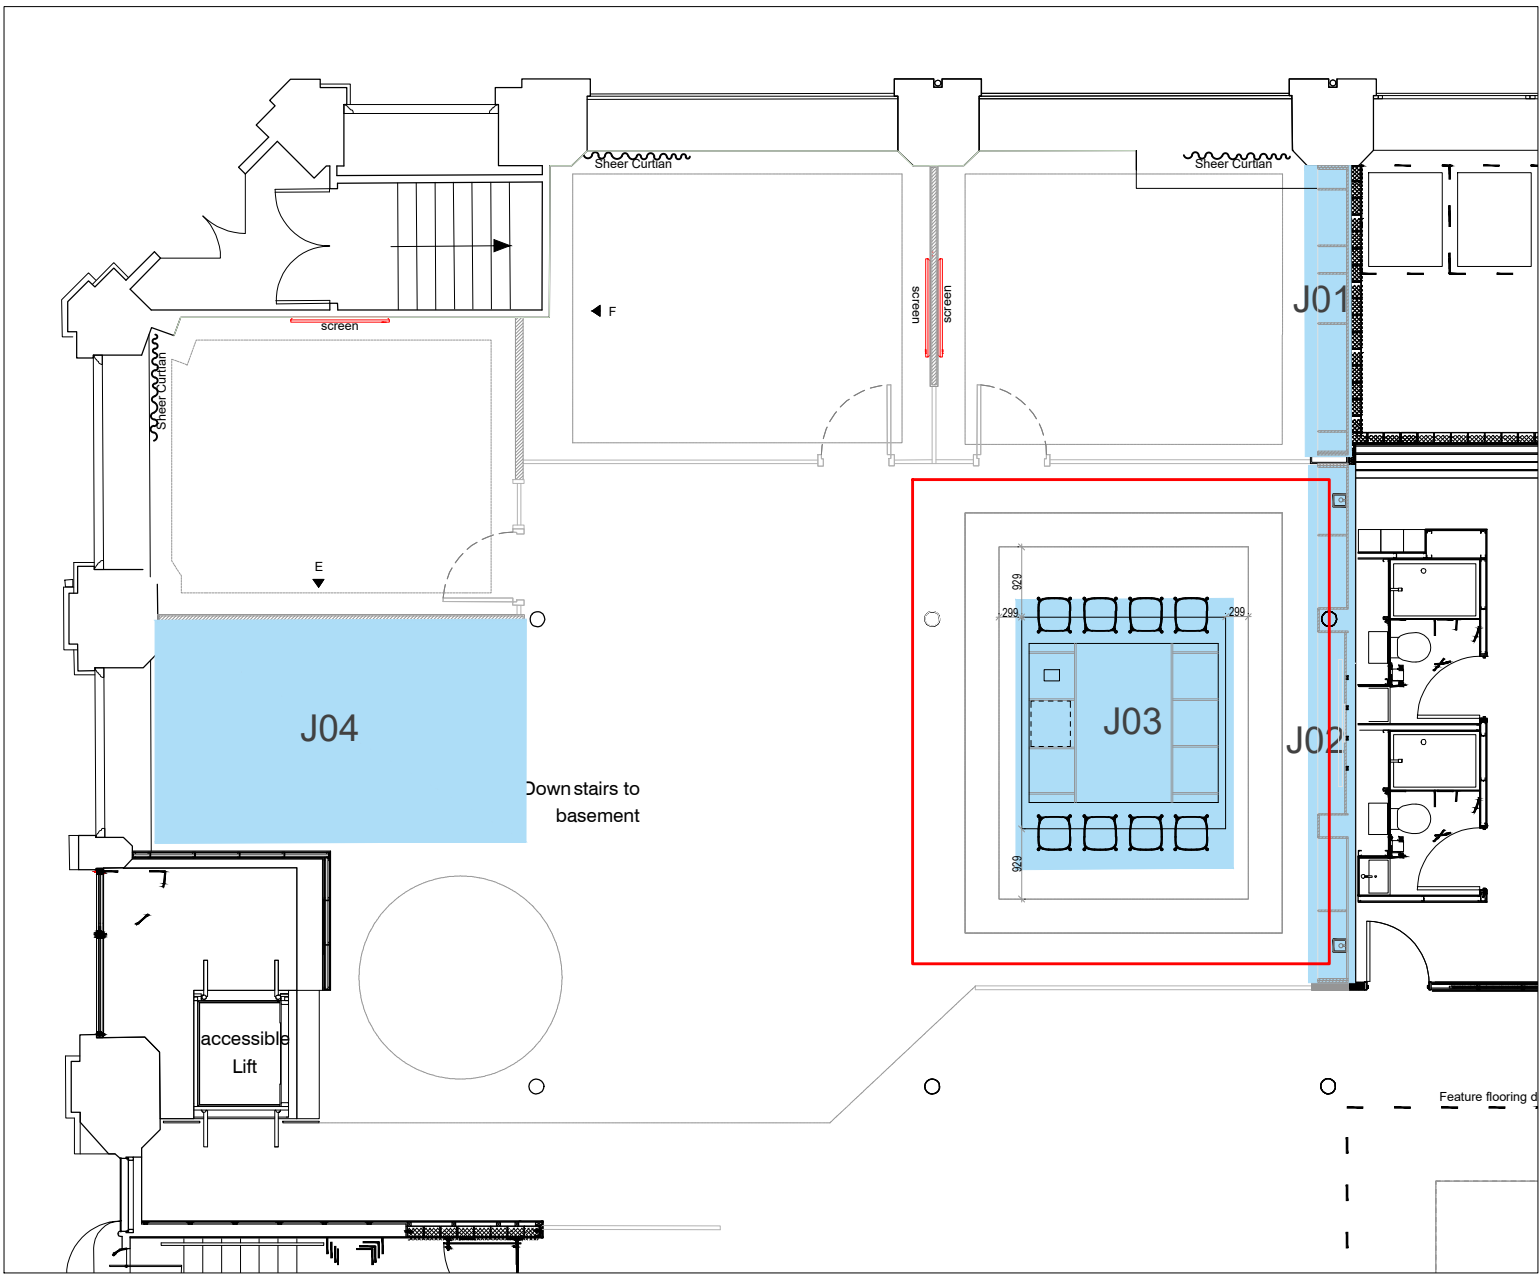


J03 Location Plan
Scale 1:100

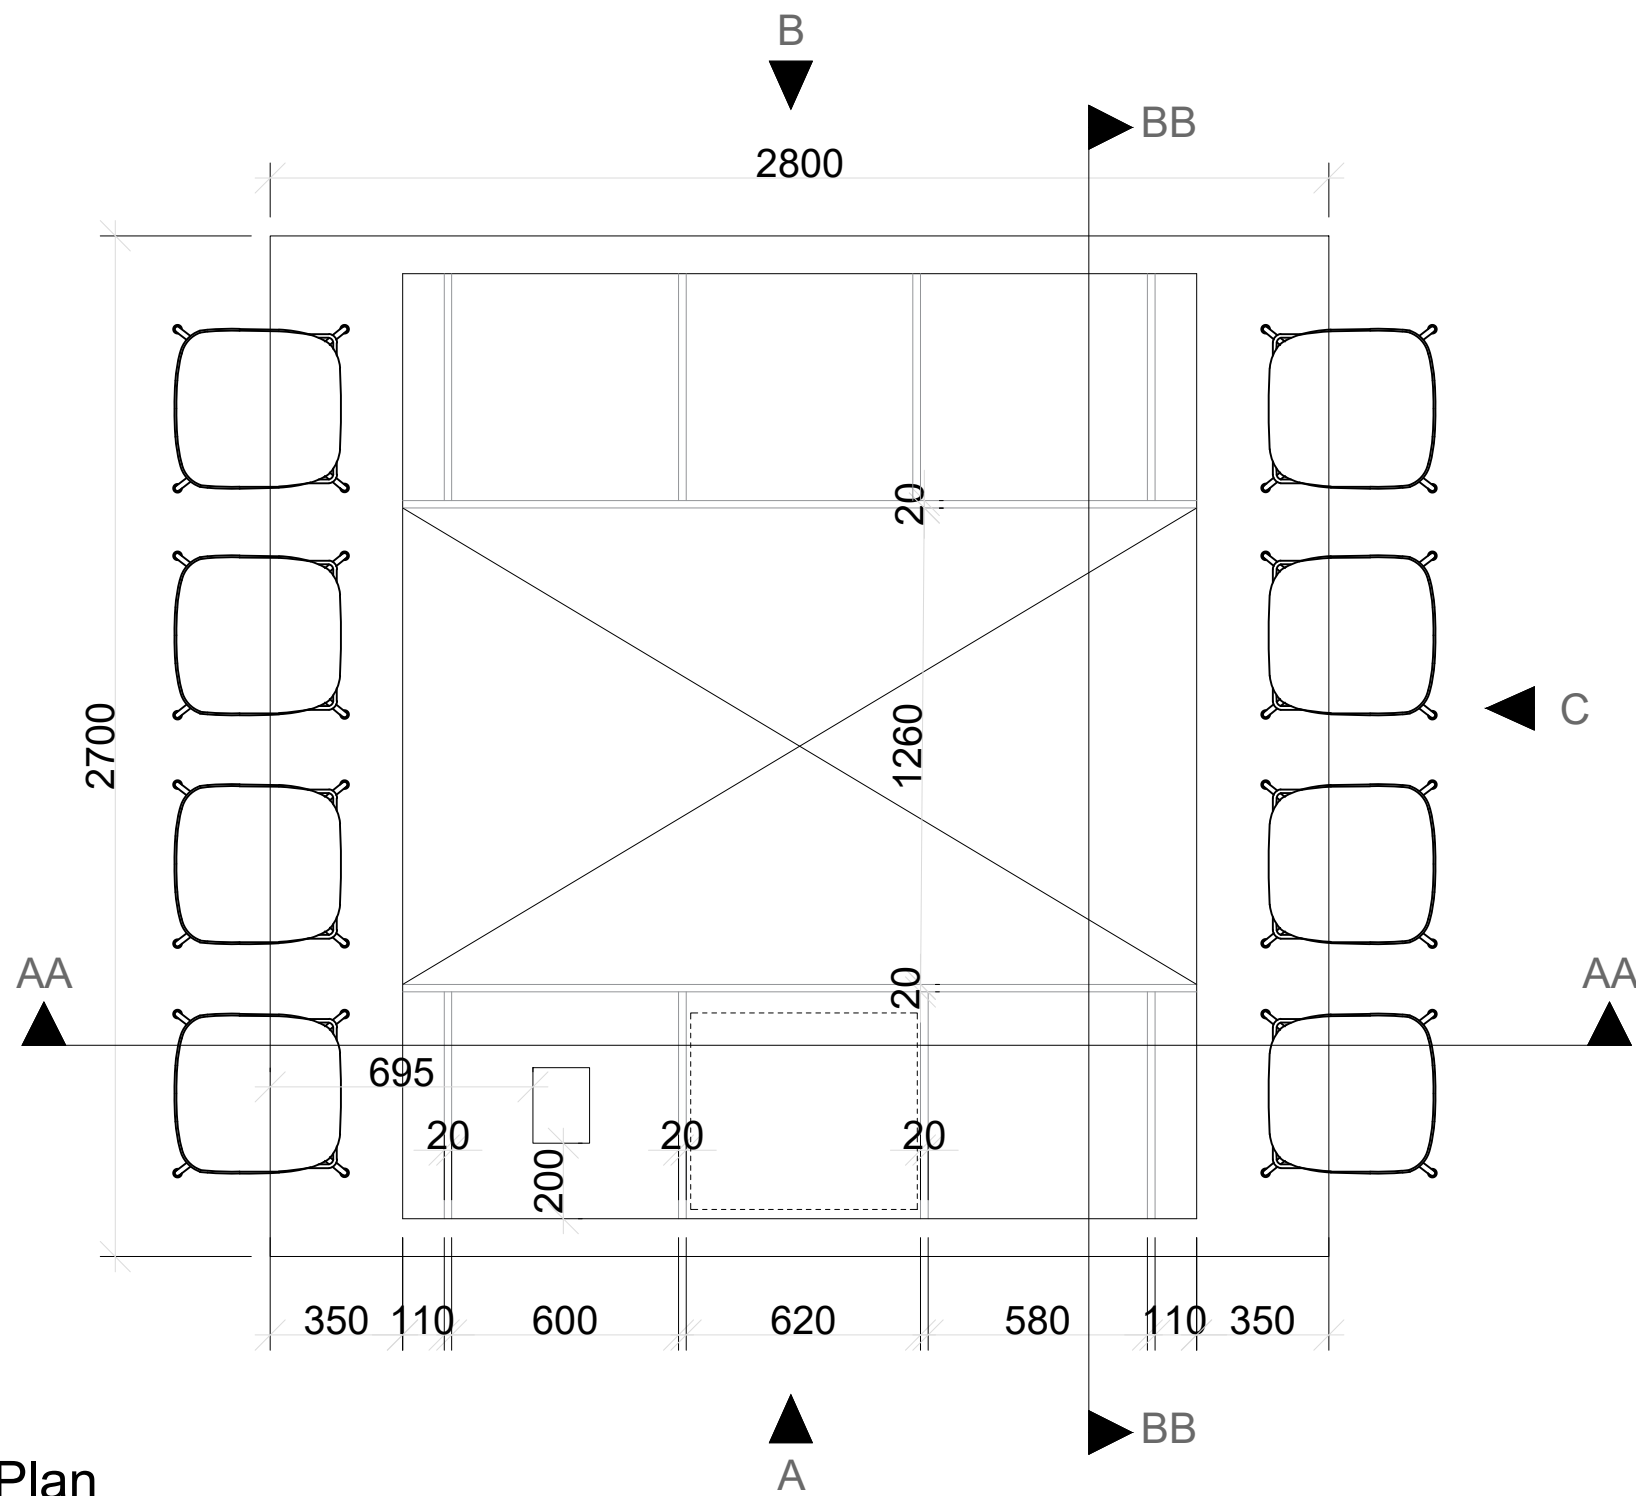

J03 Plan
Scale 1:20




Product Images

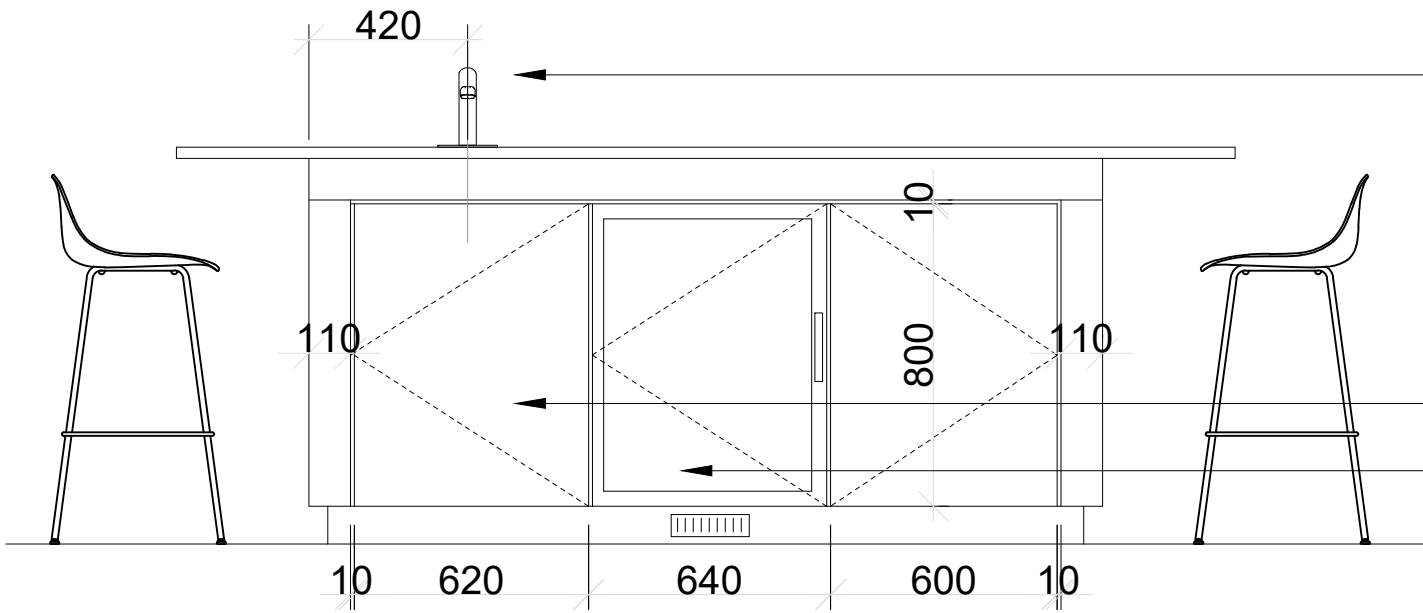


Elevation A
Scale 1:20

- Ziptap: Zipwater
- Zip G5 hydrotap classic plus boiling/chilled BC240/175 in matt black - Code H55705Z03UK + integrated black font 90915Z3UK + HE45004 (waterblock)
- Ziptap cupboard
- Fridge: Polar G-Series Back Bar cooler with hinged door - 128Ltr

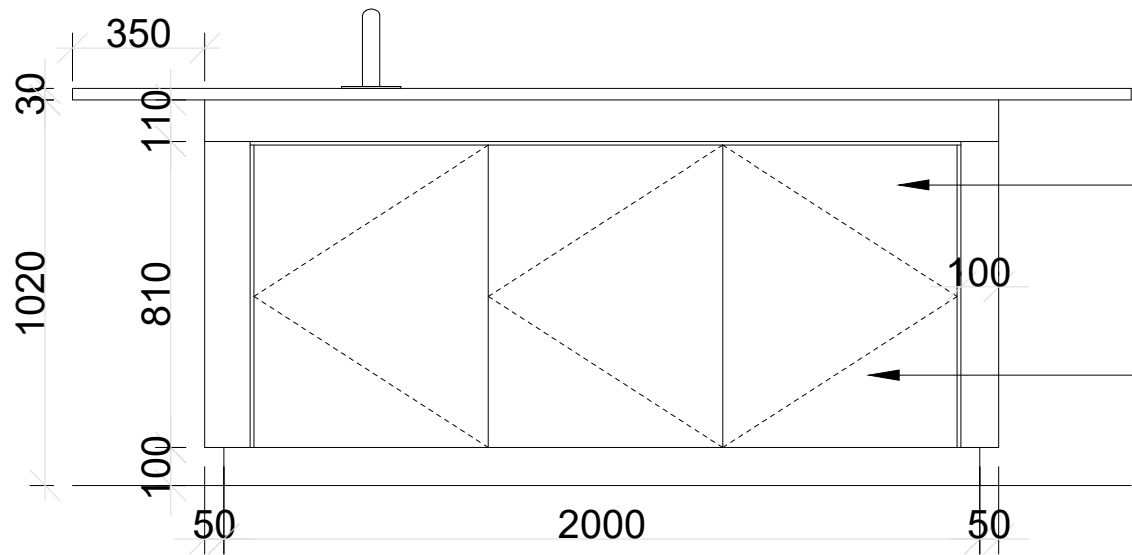


Elevation B
Scale 1:20

- Cupboards to be on push catch system.
- Howdens Kitchen units Ref: Hockery Supper Matt Black

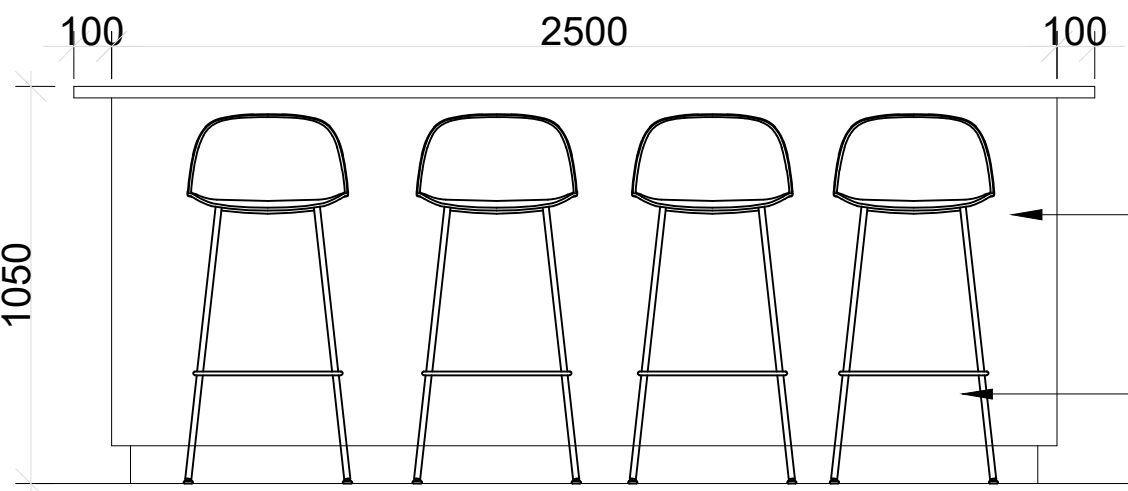


Elevation C
Scale 1:20

- Howdens Kitchen units Ref: Hockery Supper Matt Black
- Muuto Fibre Bar Stool

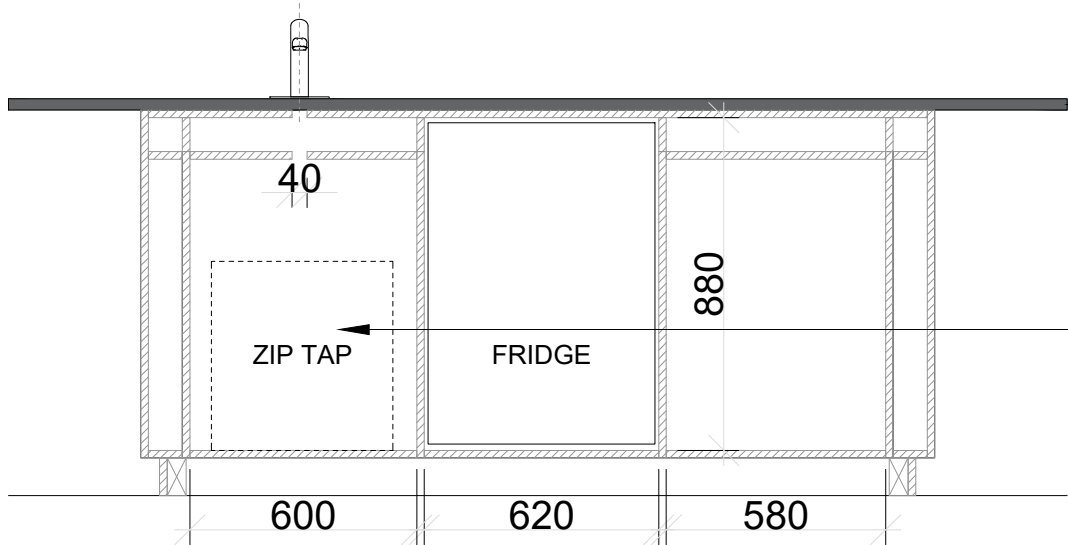

Section AA
Scale 1:20

- Solid Surface: Hi-Macs Ice Queen, Ref: W001
- Zip G5 Hydrotap Classic plus Please see website for manufactures installation guides

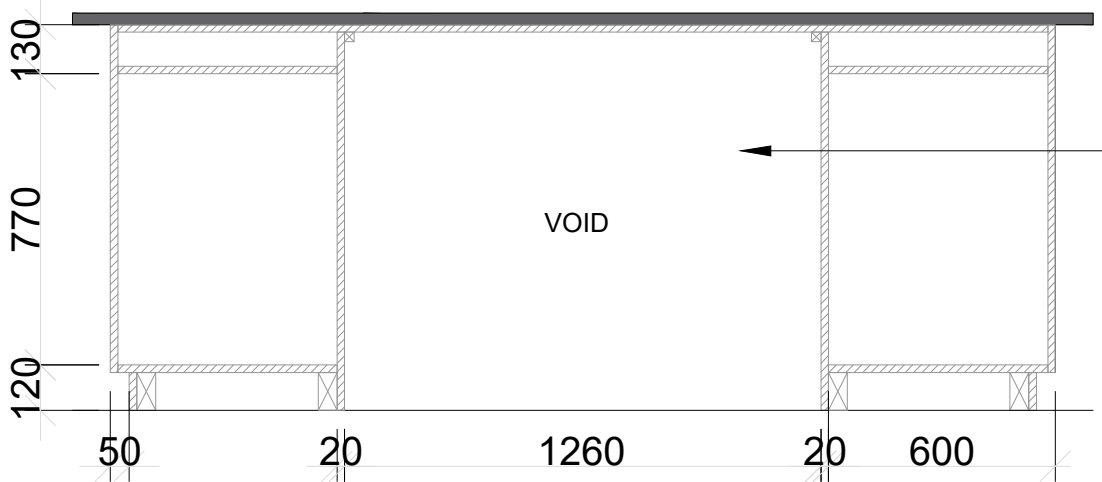

Section BB
Scale 1:20


- Joiner to advise on central structural build-up

All dimensions are in millimetres unless stated otherwise. No dimensions to be scaled from drawings. All dimensions to be checked on site prior to manufacture.

Any discrepancies between drawings and site conditions are to be reported to the contract manager.

This drawing is to be read in conjunction with all relevant Structural Engineers and Mechanical & Electrical Engineers drawings and specification.

© COPYRIGHT
The copyright in this drawing is vested in OBI Property Ltd and no licence or assignment of any kind has been, or is, granted to any third party whether by provision of copies or originals of the drawings or otherwise unless otherwise agreed in writing.

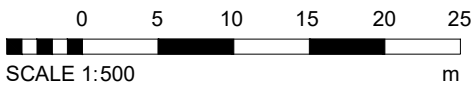

Note: Dimensions to be checked on site before construction

D	Amended counter size and spec, Changed drawing number from 10_003	22/04/24	EK	
C	Bar height changed and screen heights	15/10/23	RG	
B		07/09/23	RG	
A		29/07/23	RG	
-	First Issue	26/04/23	RG	
REV	DESCRIPTION	DATE	BY	CHK

CLIENT NAME

Phillip J Davies Holdings plc

PROJECT NAME

Sevendale House

DWG TITLE:

Joinery / Teapoint - J03

DWG NO: 34_020

REVISION: D

SCALE 1:100 @ A1

DRAWN: RG

STAGE 5