

COPYRIGHT
THE COPYRIGHT IN THIS DRAWING IS VESTED IN ATELIER TWO LTD. AND NO LICENSE OR ASSIGNMENT HAS BEEN, OR IS, GRANTED TO ANY THIRD PARTY WHETHER BY PROVISION OF COPIES OR ORIGINALS OR OTHERWISE UNLESS AGREED IN WRITING

STRUCTURAL DESIGN
ALL STRUCTURAL INFORMATION CONTAINED WITHIN THE DRAWINGS ARE TO BE READ IN CONJUNCTION WITH THE STRUCTURAL ENGINEER'S DESIGN DETAILS/CALCULATIONS AS PROVIDED. ANY CONTRACTOR SHALL CHECK AND VERIFY ALL DIMENSIONS ON SITE AND REPORT AND DISCREPANCIES IN WRITING TO THE ENGINEER

DO NOT SCALE FROM THIS DRAWING
ANY CONTRACTOR SHALL CHECK AND VERIFY ALL DIMENSIONS ON SITE AND REPORT ANY DISCREPANCIES IN WRITING TO ATELIER TWO LTD.

REFERENCING
THIS DRAWING IS TO BE READ STRICTLY IN CONJUNCTION WITH ALL SUPPORTING DOCUMENTATION PROVIDED BY ATELIER TWO LTD. AND ALL OTHER DESIGNING PARTIES

AREAS
ALL AREAS ARE APPROXIMATE AND CAN ONLY BE VERIFIED BY A DETAILED DIMENSIONAL SURVEY OF THE BUILDING. ANY DECISIONS MADE ON THESE PREDICTIONS SHOULD INCLUDE DUE ALLOWANCE FOR THE INCREASES AND DECREASES INHERENT IN THE DESIGN DEVELOPMENT AND CONSTRUCTION PROCESSES. EXISTING BUILDINGS MAY PRESENT ANOMALIES IN RELATION TO THE DRAWN/SURVEYED INFORMATION WHICH MAY ALSO AFFECT THE STATED AREAS OR DIMENSIONS

SCHEDULE

GROUND FLOOR

UNIT 01 68SQM


UNIT 02 82SQM

FIRST FLOOR


APT 01 41SQM (1B1P)

APT 02 40SQM (1B1P)

APT 03 48SQM (1B2P)

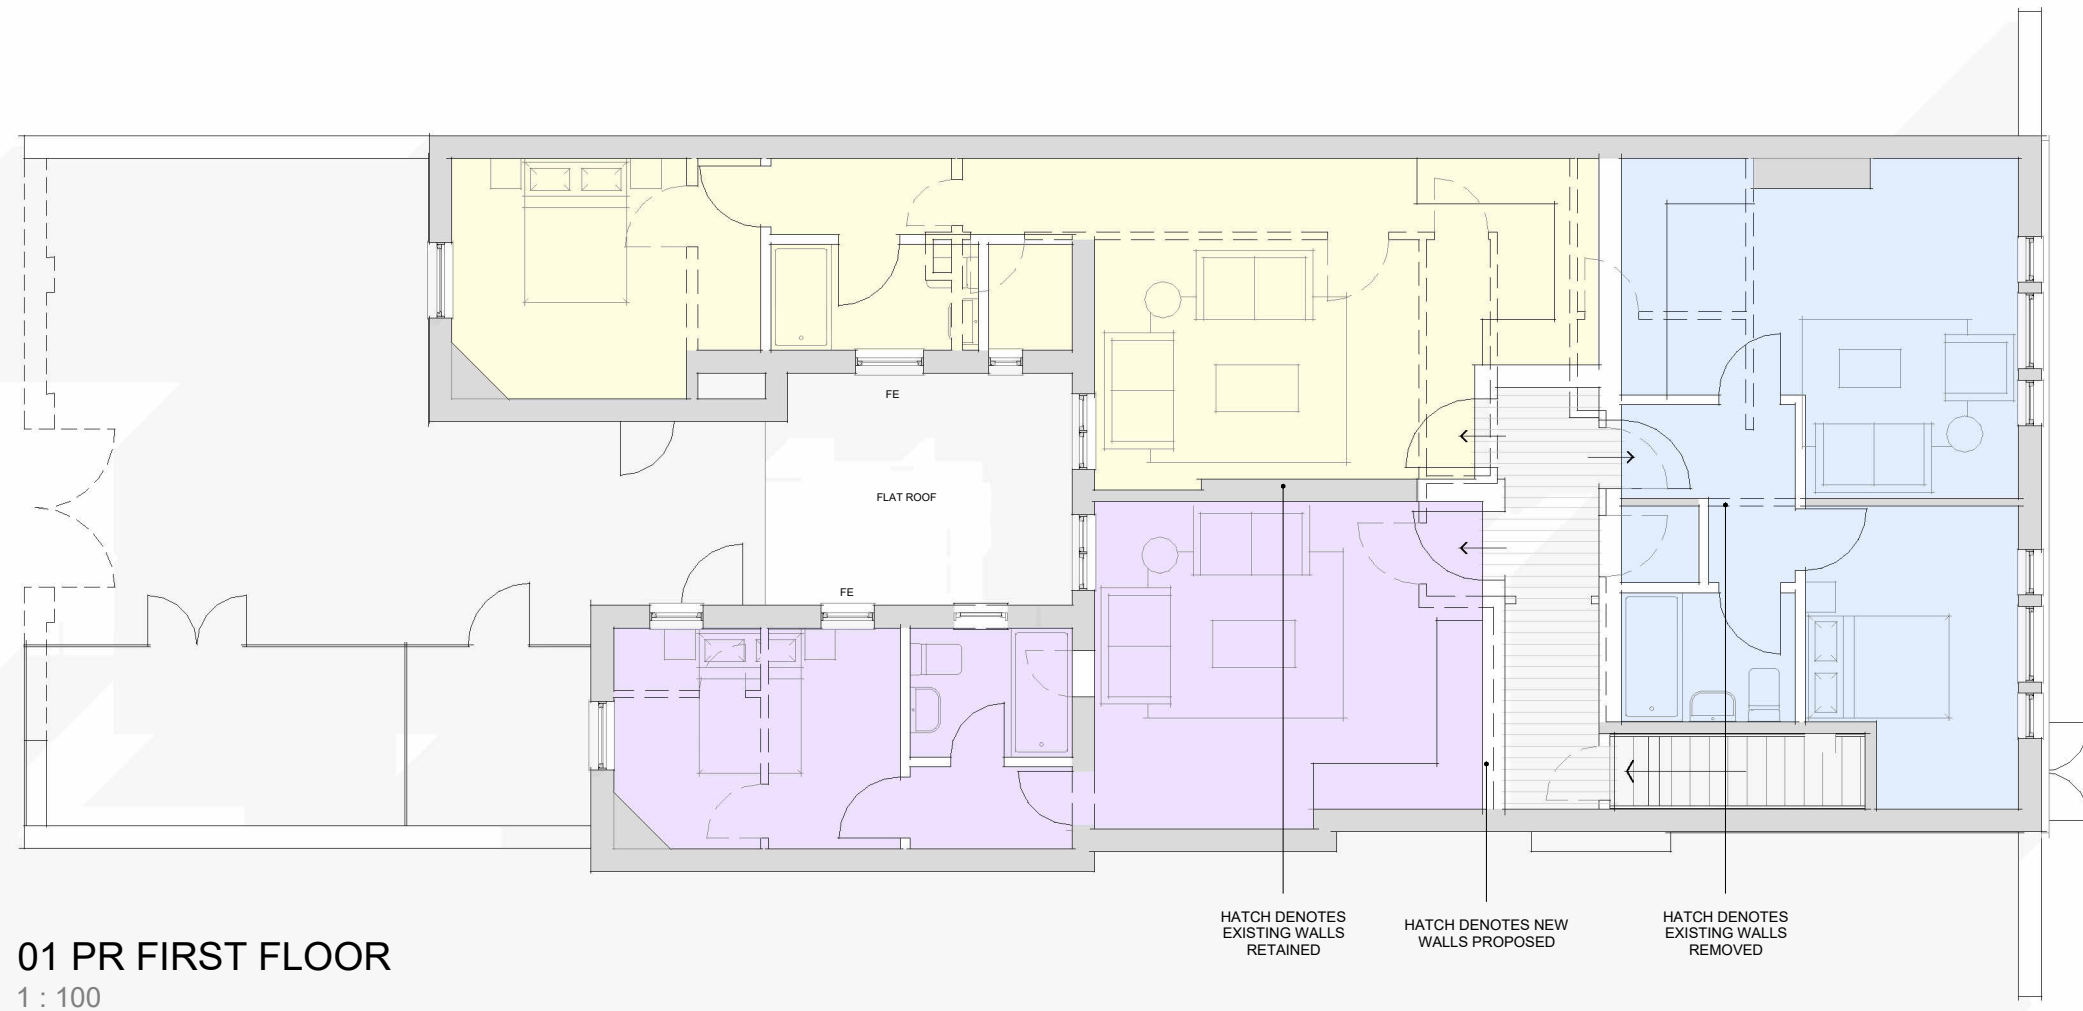

01 PR FIRST FLOOR
1 : 100

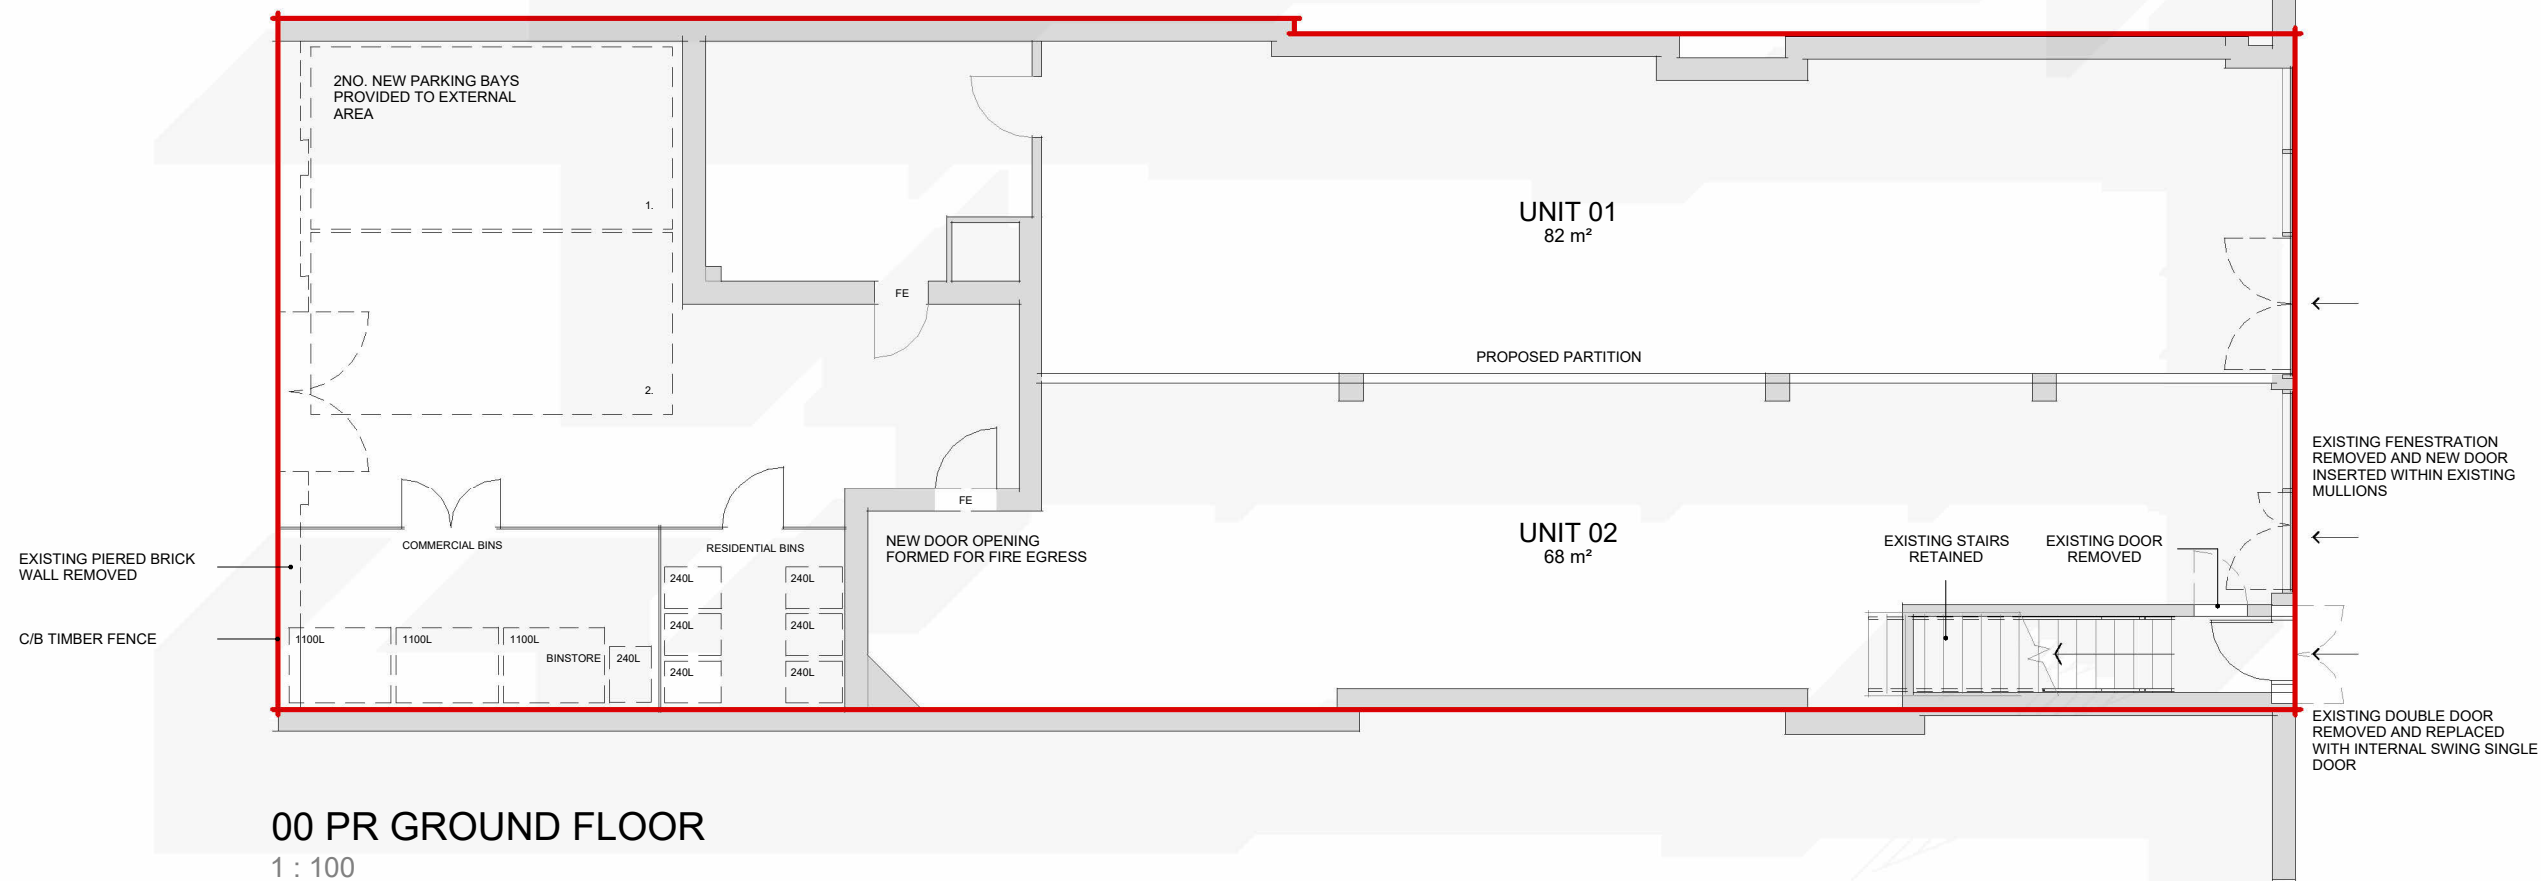

00 PR GROUND FLOOR
1 : 100



INFORMATION

C	PLANNING ISSUE UPDATE	12.11.24
B	PLANNING ISSUE	20.10.24
A	INITIAL DRAFT ISSUE TO CLIENT FOR CONSIDERATION	19.10.24
REV	AMENDMENTS	DATE

CLIENT
Mr Fareed

PROJECT
Conversion and Alterations

LOCATION
**550-552 Stockport Rd
Manchester, M12 4JJ**

CONTENT
Proposed Layout

DATE
October 2024

SCALE
As indicated

SIZE
A3

ALL DIMENSIONS TO BE CHECKED ON SITE

ATELIER TWO
ARCHITECTURE

07875 237771
www.ateliertwo.co.uk

DRWG
2440 PL201

REV
C