
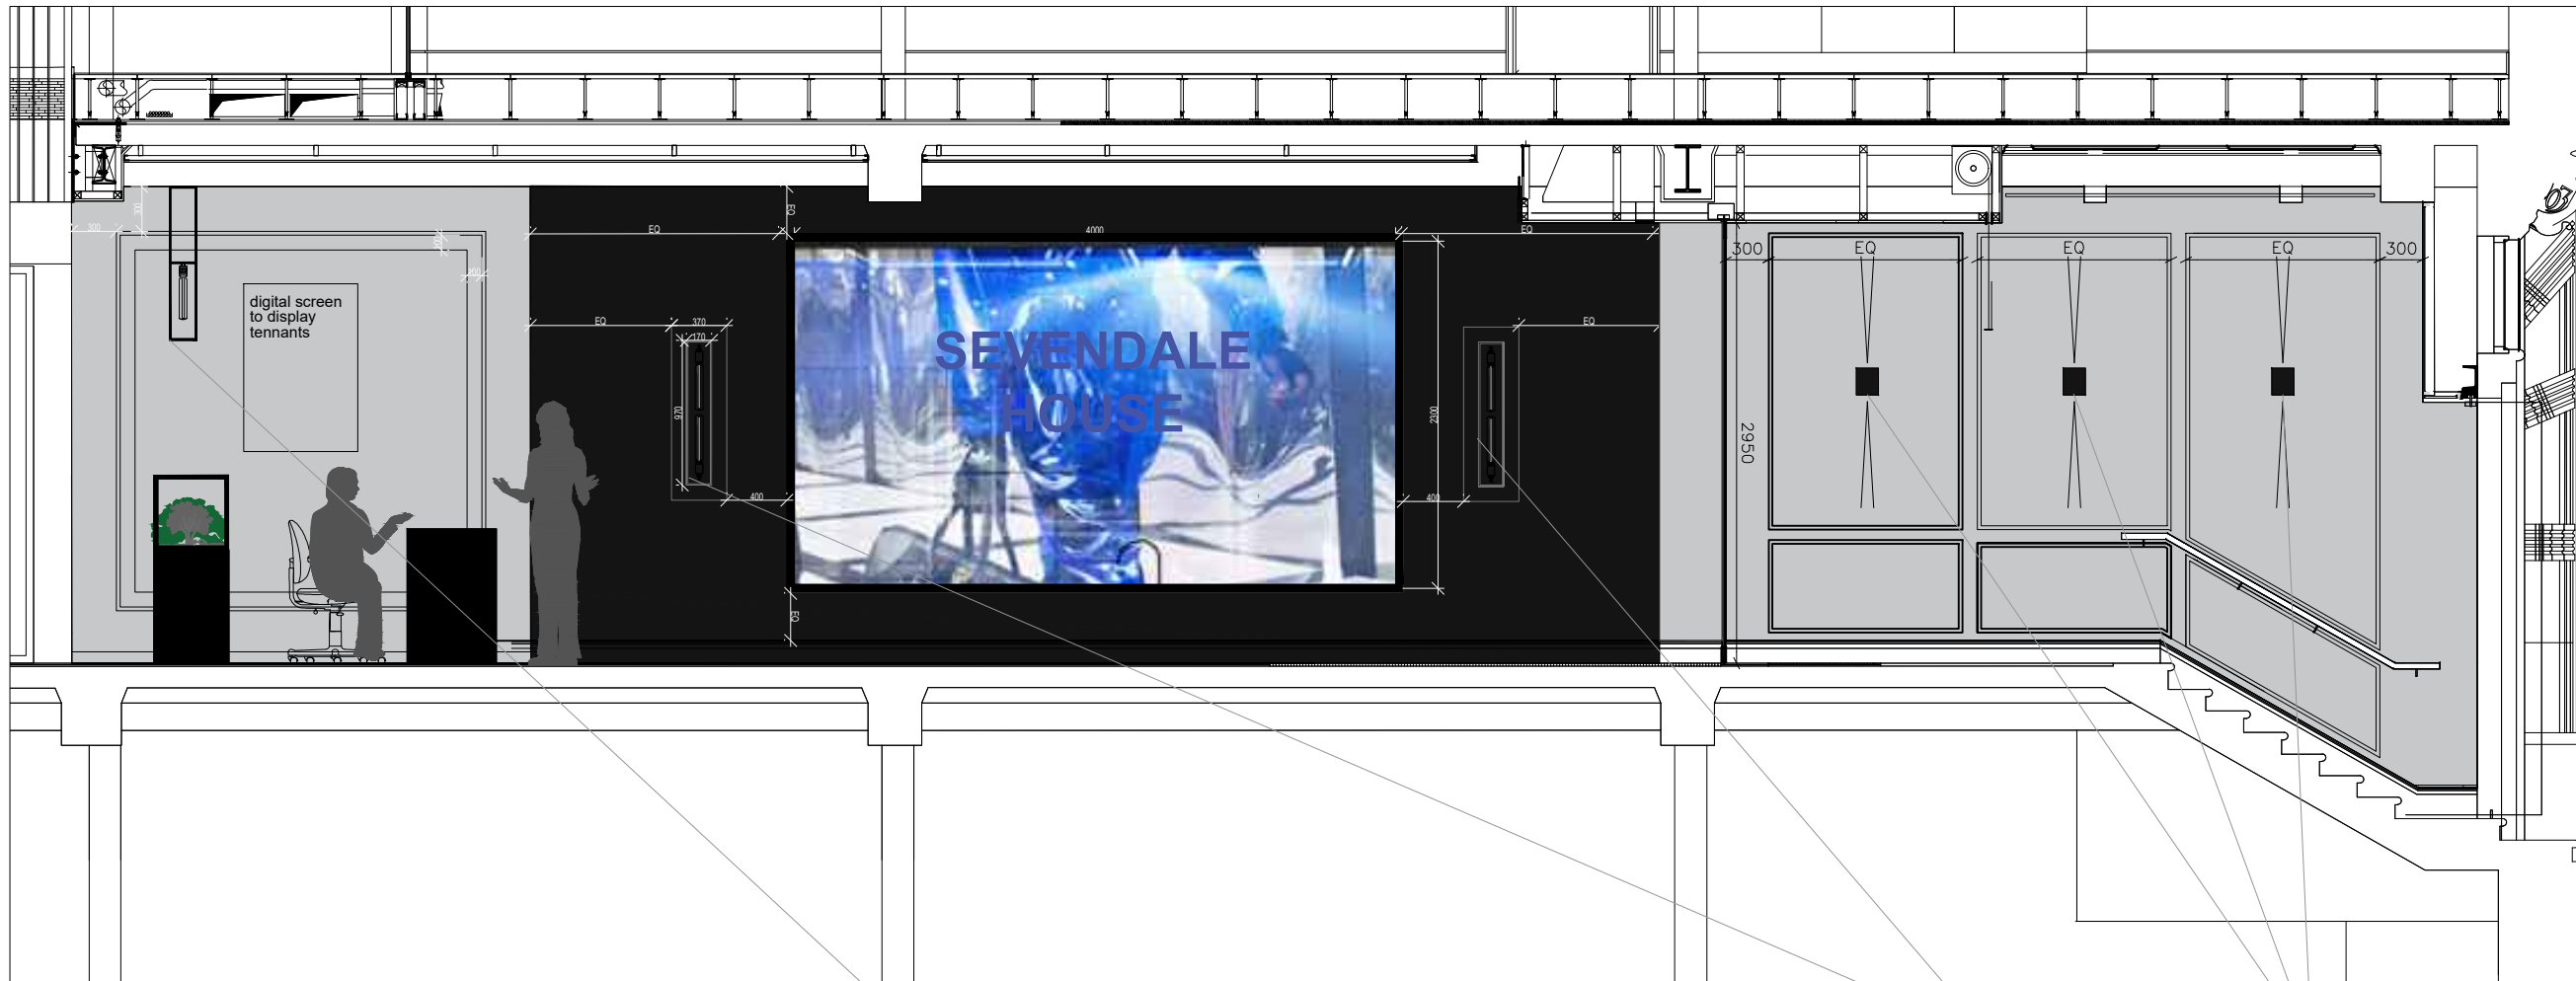


All dimensions are in millimetres unless stated otherwise. No dimensions to be scaled from drawings. All dimensions to be checked on site prior to manufacture.


Any discrepancies between drawings and site conditions are to be reported to the contract manager.

This drawing is to be read in conjunction with all relevant Structural Engineers and Mechanical & Electrical Engineers drawings and specification.

© COPYRIGHT
The copyright in this drawing is vested in OBI Property Ltd and no licence or assignment of any kind has been, or is, granted to any third party whether by provision of copies or originals of the drawings or otherwise unless otherwise agreed in writing.

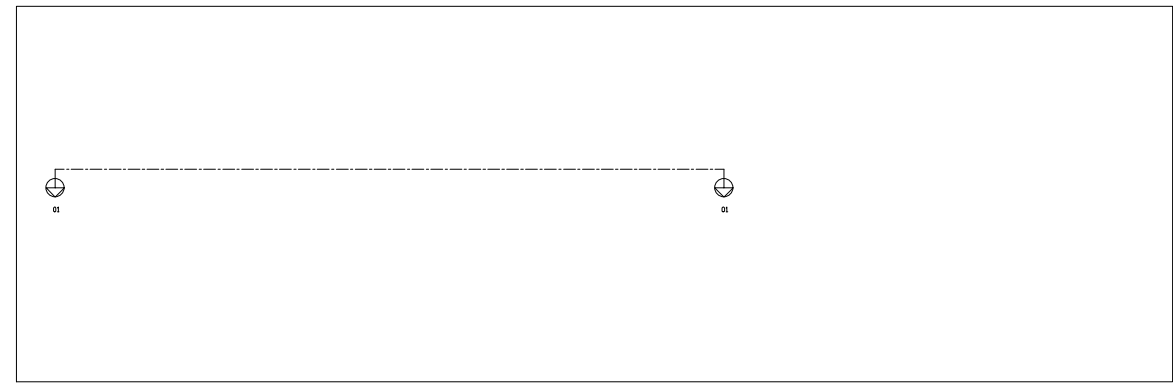


SECTION 01 - Phase 1
1/200

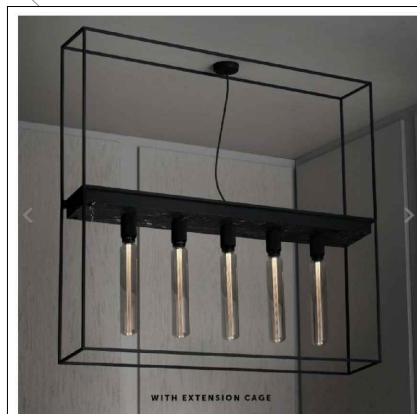

Buster and Punch
Caged Ceiling 5.0 - Black
Marble With Extension
Cage



Buster and Punch
CAGED WALL / X-LARGE /
Black MARBLE

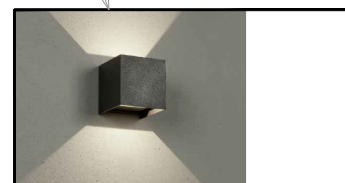

PROJECT COLLECTION
products
MAYFAIR OD-MAY-G

b	replace smoked mirror tenant board with digital screen	15/10/23	RG
A	REVISED LAYOUT	01/08/23	RG
-	First issue	26/04/23	RG

REV	DESCRIPTION	DATE	BY	CHK
-----	-------------	------	----	-----

CLIENT NAME

Philip J Davies Holdings plc

PROJECT NAME

Sevendale House

DWG TITLE:
Reception Section 01

DWG NO:	12_004	REVISION:	-
SCALE	1 : 200 @A3	DRAWN:	RG

DWG STATUS:

TENDER