


EXTERNAL ELEVATION

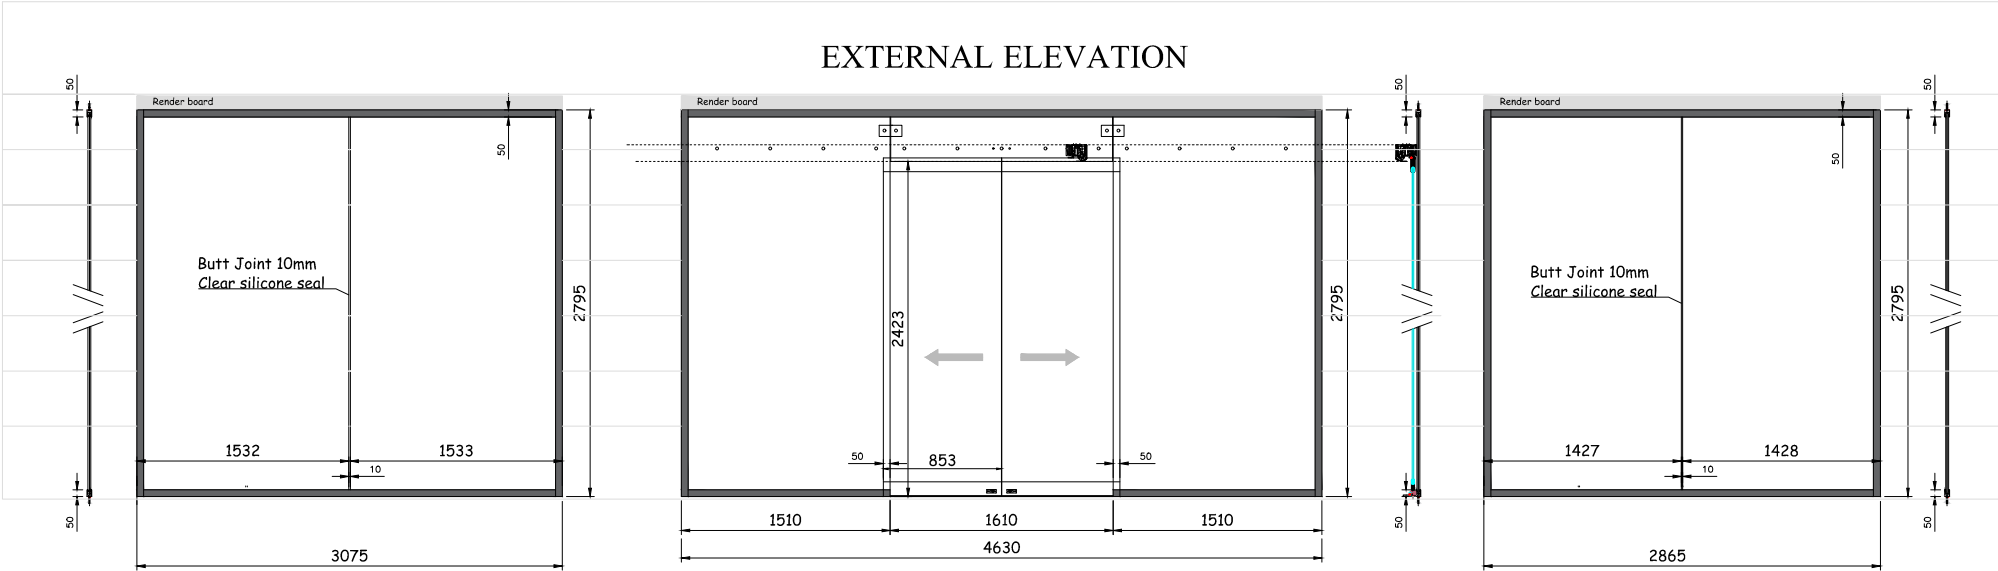

Glazing to Bi-parting automatic doors

Toughened glass Door panels
Spec 12mm tough HST with notching details
Dorma Rails stainless steel with bottom ground locks,
Label operator full automatic

Glazing

Toughened glass laminated panels
Spec 17.5mm thick 8mm tough HST 1.5 PVB interlayer
8mm tough HST
Silicone butt joints to glazing 10mm in Dia
Arbo structural silicone 1096 Clear


Top Sections

Spec Channel 3mm 50x30
Powder coated 7016 Matt
Gazing seal Arbo 1096 Black
8MM X 45MM STAINLESS STEEL COUNTERSUNK
SLEEVE ANCHOR fixing point every 400mm

Bottom Sections

Channel 3mm thick 50x 30mm in height
as per drawing
Powder coated 7016 Matt
Gazing seal Arbo 1096 Black

Side channels 50mm in height
Power coated 7016 Matt
Gazing seal Arbo 1096 Black
8MM X 45MM STAINLESS STEEL COUNTERSUNK
SLEEVE ANCHOR fixing point every 400mm

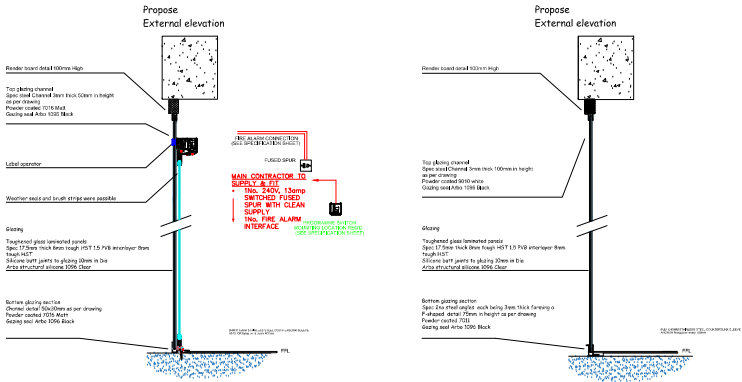

SPECIFICATION/NOTES

Supply Ex-works to quotation Ref-
As per drawing

BI-PARTER DOORS	LOCKS
SINGLE SLIDING DOOR	FLUSH BOLT
DOUBLE DOORS	HANDLES
SINGLE DOOR	MID-RAIL
SINGLE GLAZED FRAMEWORK	THRESHOLD
DOUBLE GLAZED FRAMEWORK	CLOSER
EXTRA METALS	GLASS DG
Aluminium sheet to stall-riser	GLASS SG
	Hinges
	Electric Strike

REVISION / AMENDMENTS

render board detail

Commercial Aluminium
Shopfronts Ltd
Tel: 0116 4640124
Fax: 0116 2696060

Cas.ltd WORKS
MAIN CONTRACTORS WORKS
COPY FOR:
MATERIAL ORDER / FILE
CLIENT
INSTALLER
SITE FOREMAN
WORKSHOP
WHERE APPLICABLE ALL FLOOR CUT OUTS BY MAIN CONTRACTOR (INC FLOOR SPRINGS, U CHANNEL, OPERATORS ETC)

PLEASE NOTE FOLLOWING
DRAWING FOR APPROVAL
All drawings must be signed off before manufacture

CLIENT
Rexel Group
PROJECT
6-12 Fountain Street, Manchester, M2 2AA
COLOUR
Ral 7016 Matt
CONTRACT, No.
X
SCALE
X
DRAWING, No.
1701 Rev-B
DRAWN BY
WH
PROJECT MANAGER
X
APPROVAL DATE
17-10-24

CONTRACTS MANAGER: DRAWING DETAILS, INCLUDING SPEC, SIZES AND COLOUR HAVE BEEN CHECKED BY: DATE: