


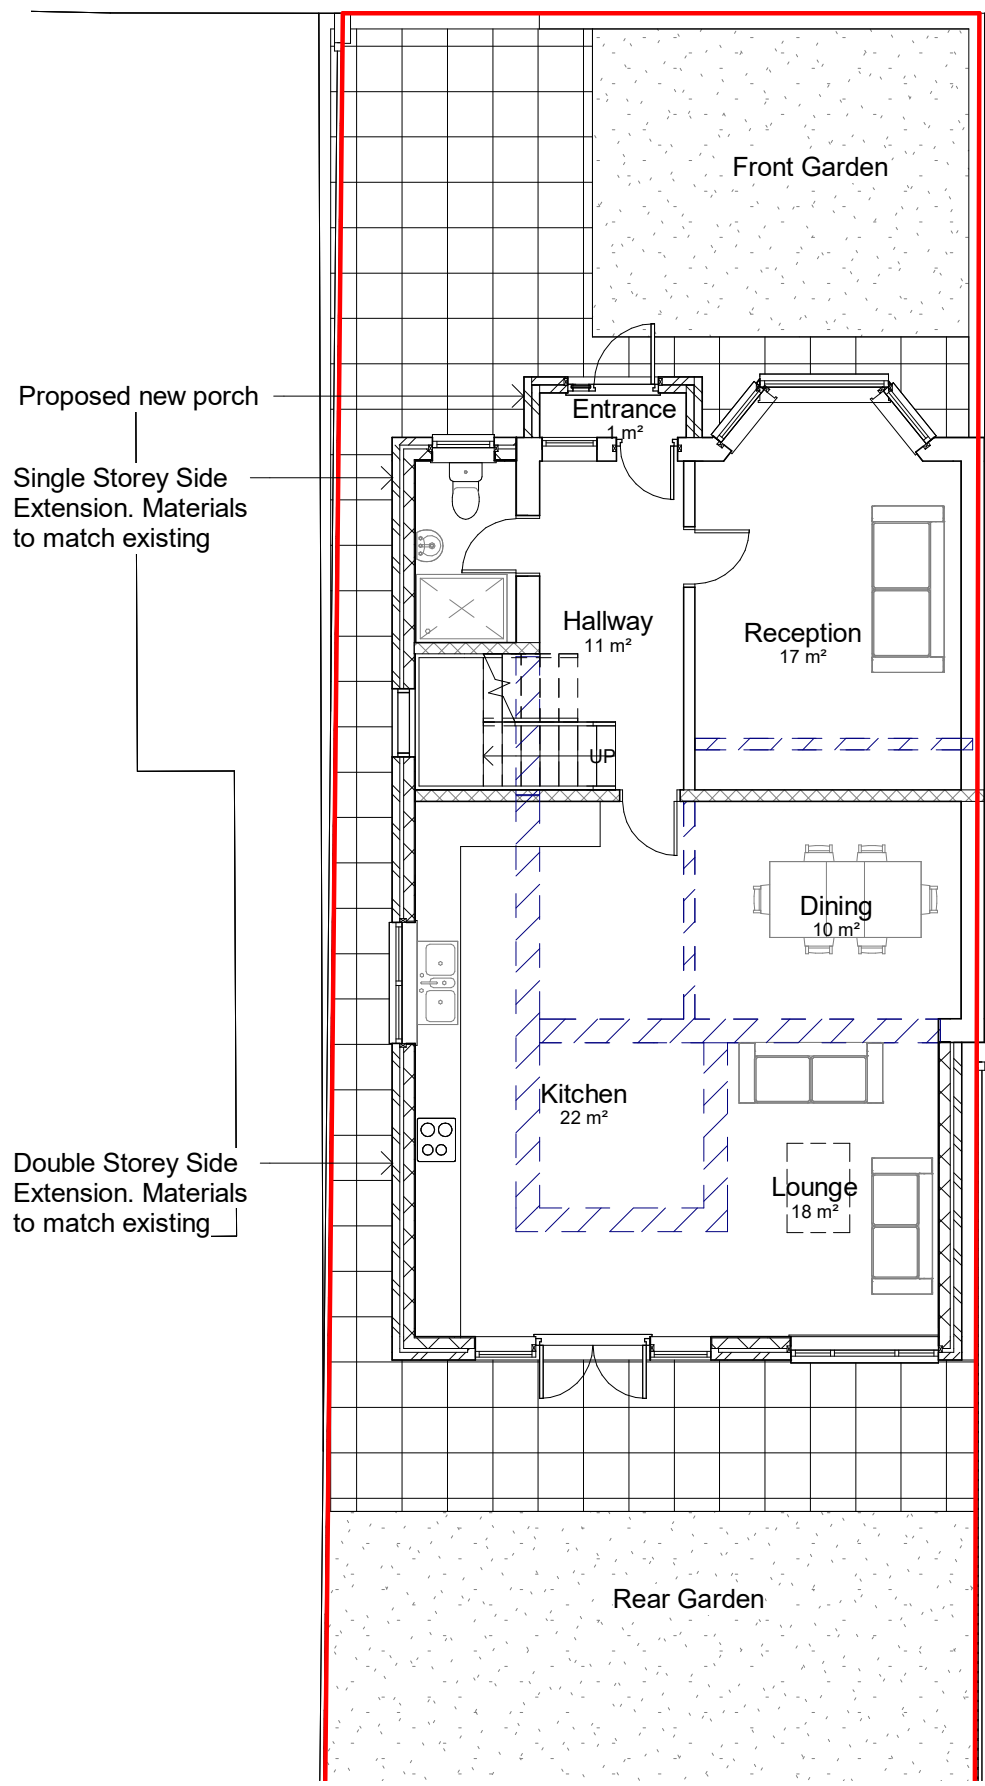


1 Proposed Ground Floor Plan
1 : 100

Single Storey Side Extension. Materials to match existing

Double Storey Side Extension. Materials to match existing

Single Storey Rear Extension. Materials to match existing

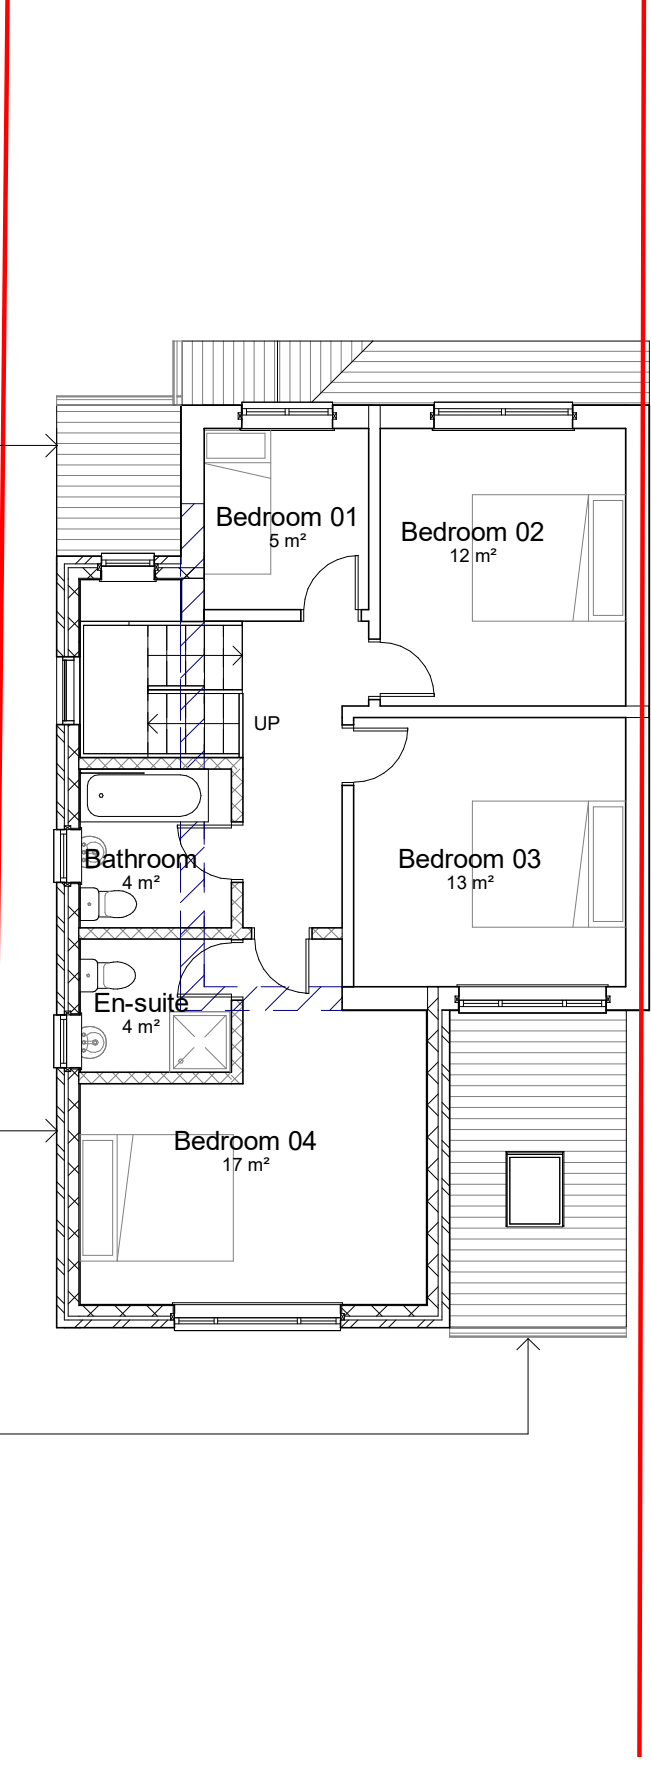

2 Proposed First Floor Plan
1 : 100

