

FINISHES		PLEASE READ IN CONJUNCTION WITH LATEST PROJECT SPECIFICATION GUIDE
M1	ENTRANCE NATURAL COIR MAT	
F1	HERRINGBONE FLOORING: DIRECT WOOD FLOORING - HERRINGBONE OAK	
F2	TERRACOTTA FLOOR TILE: 150MM X 150MM - STARBURST COTTO TERRAZZO TILE - PORCELAIN SUPERSTORE	
C1	TERRACOTTA FLOOR TILE: 150MM X 150MM - STARBURST COTTO TERRAZZO TILE - PORCELAIN SUPERSTORE	
C2	NEW PLASTERBOARD RAFT CEILING @2500MM AFFL	

W1	PAINTED WALL FINISH - MIDSHEEN RAL 080 90 05 - JAPANESE WHITE
W2	PAINTED WALL FINISH - MIDSHEEN RAL 050 80 10 - PALE SIENNA
W3	PAINTED WALL FINISH - MIDSHEEN RAL 040 60 30 - CEDAR RED
W4	TILED WALL FINISH STACKED TILE - PORCELAIN SUPERSTOERE - FIRECLAY DARK

W5	TILED WALL FINISH STACKED TILE - PROCELAIN SUPERSTOERE - FIRECLAY DARK
W6	WALL FINISH - OBERFLEX CLADDING WAVED PALE ROSA 04


S1	NON ILLUMINATED 'ASTRID & MIYU' FASCIA SIGNAGE SIZE TBC
S2	SUSPENDED INTERNALLY ILLUMINATED 'ASTRID & MIYU' SIGNAGE - TBC
S3	WALL MOUNTED FRET CUT 'FINE JEWELLERY' SIGNAGE - SIZE TBC
S4	WALL MOUNTED INTERNALLY ILLUMINATED 'ASTRID & MIYU' SIGNAGE - SIZE TBC
S5	FAUX NEON SUSPENDED ILLUMINATED SERVICES SIGN

A1	A&M BRAND VALUES ARTWORK DESIGN & SIZE TBC
A2	A&M GALLERY WALL ARTWORK DESIGN & SIZE TBC
A3	A&M BRAND ARTWORK DESIGN & SIZE TBC

C1	PAINTED WALL FINISH - MATT RAL 080 90 05 - JAPANESE WHITE ALL SERVICES AND FITTINGS ON CEILING SHOULD BE WHITE
----	---

D1 SEE APPROVED JOINERY STUDIO DOOR FOR DETAILS

D2 BOH DOOR SPEC - TBC

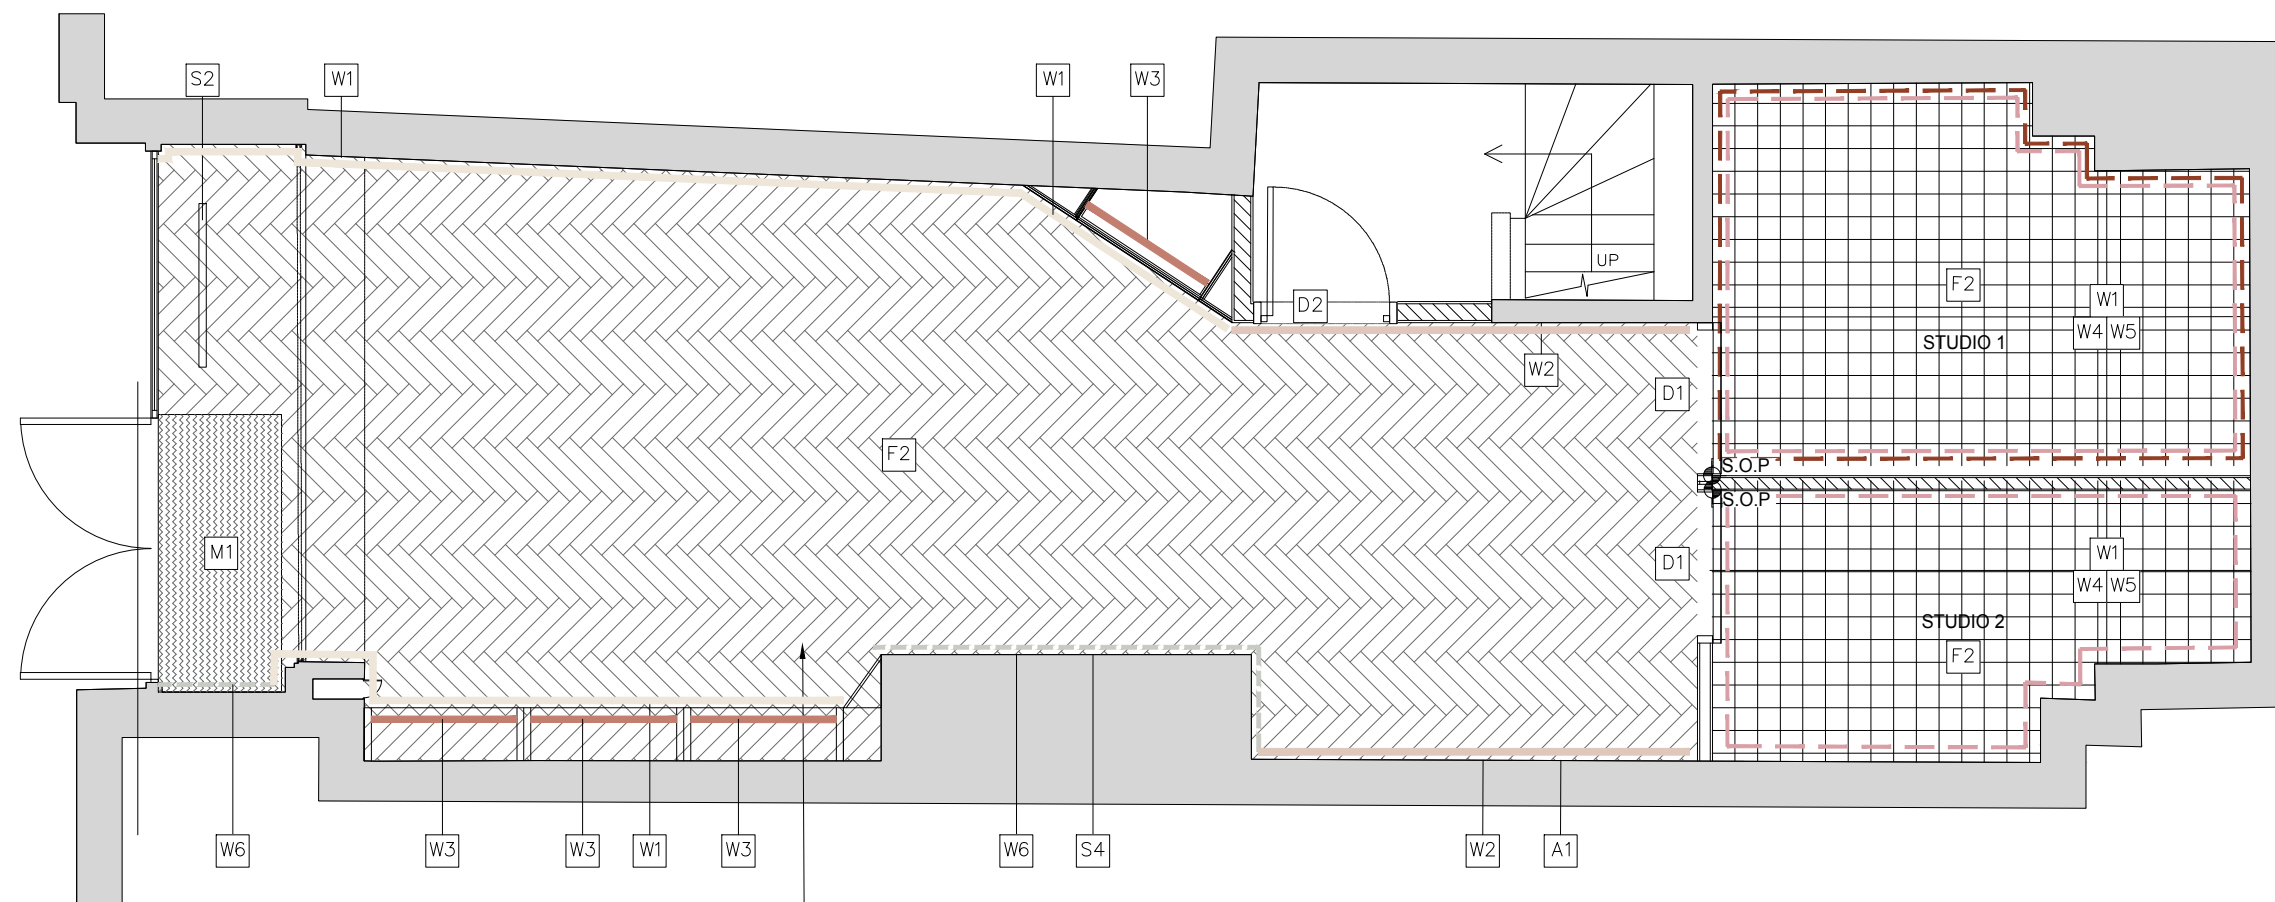

PLEASE REFER TO THE ELEVATION FOR
EXACT PAINTING LOCATION & MORE
DETAILS

PLAN VIEW
1:50



SCALE: 1:50 @ A3

DRAWING NOTES:

All dimensions shown are in millimeters unless otherwise stated. Only figured dimensions to be taken from this drawing and not scaled dimensions. All dimensions to be confirmed on site prior any work. Any discrepancy to be reported to architect/designer immediately. Please note **this drawing expires within 6 months of date shown** - contact astrid and miyu design for information prior to construction.

GENERAL ARRANGEMENT

CONTRACTOR TO ENSURE THAT ALL TALL, HEAVY OR HIGH RISK UNITS, AS INDICATED ON JOINERY DRAWINGS, ARE FIXED BACK TO WALL

-	27.08.2024	DESIGN INTENT Initial Issue	JB	SH
REV	DATE	DESCRIPTION	BY	CK

ASTRID & MIYU

PROJECT NO:	1036	CHECKED BY	SH
DRAWN BY:	JB	DATE	07/03/2024

DRAWING TITLE:

FINISHES PLAN

PROJECT TITLE:
**18 MARKET STREET,
MANCHESTER**

DRAWING REF:

1036/108