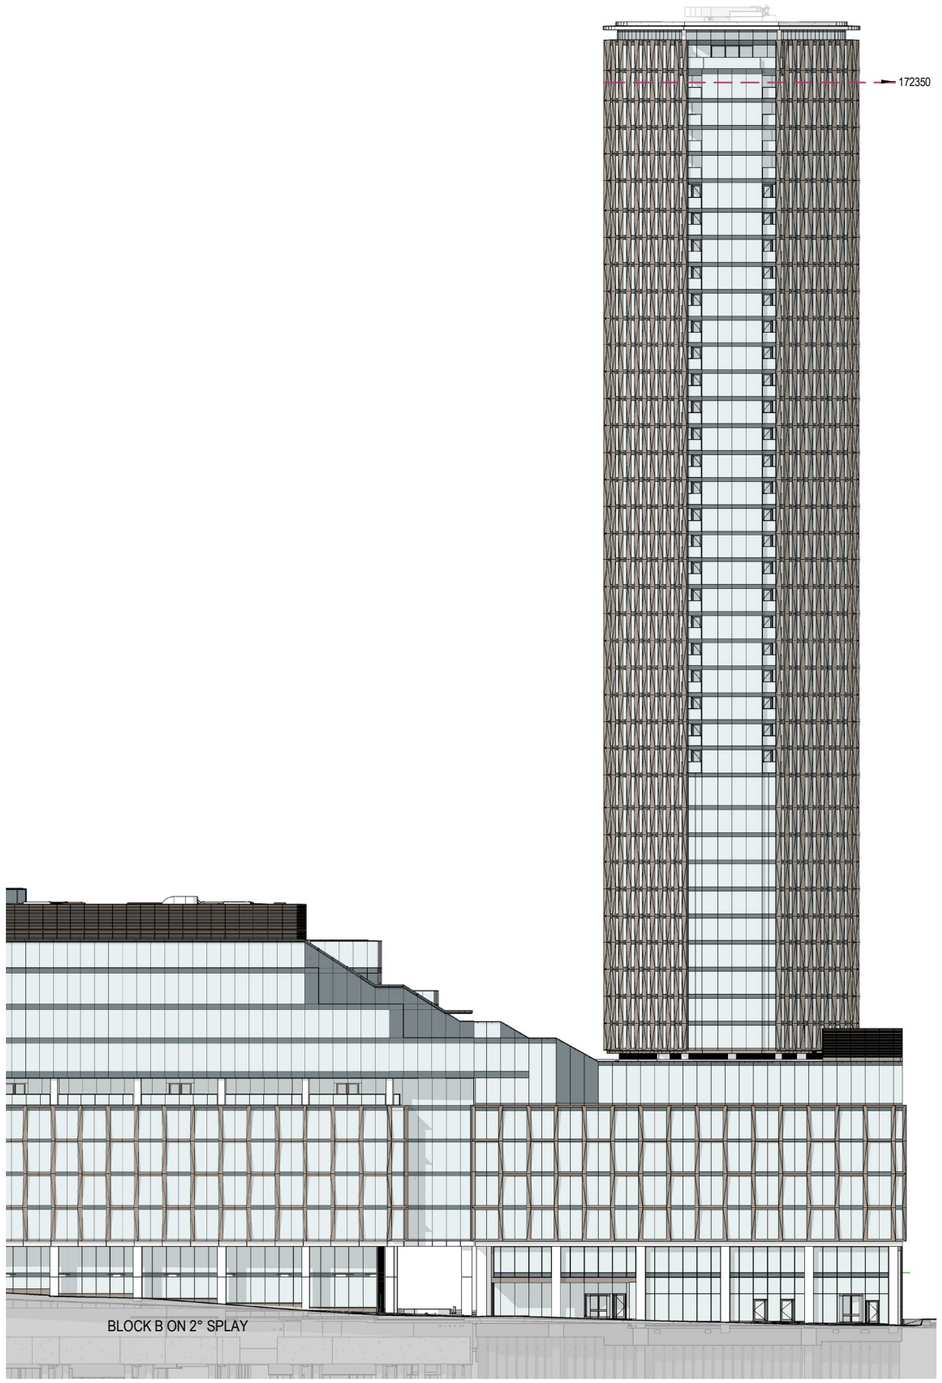



Jacksons Row - changes

The door positions have changed at ground floor to Jacksons Row, additional door added to stair to events space at level 01.

Light box detail above hotel entrance, this area is required to be solid for acoustics.


Fin set-out and heights have been altered to accommodate extended floor to floor at Level 01.

Terrace added to the office at L06.

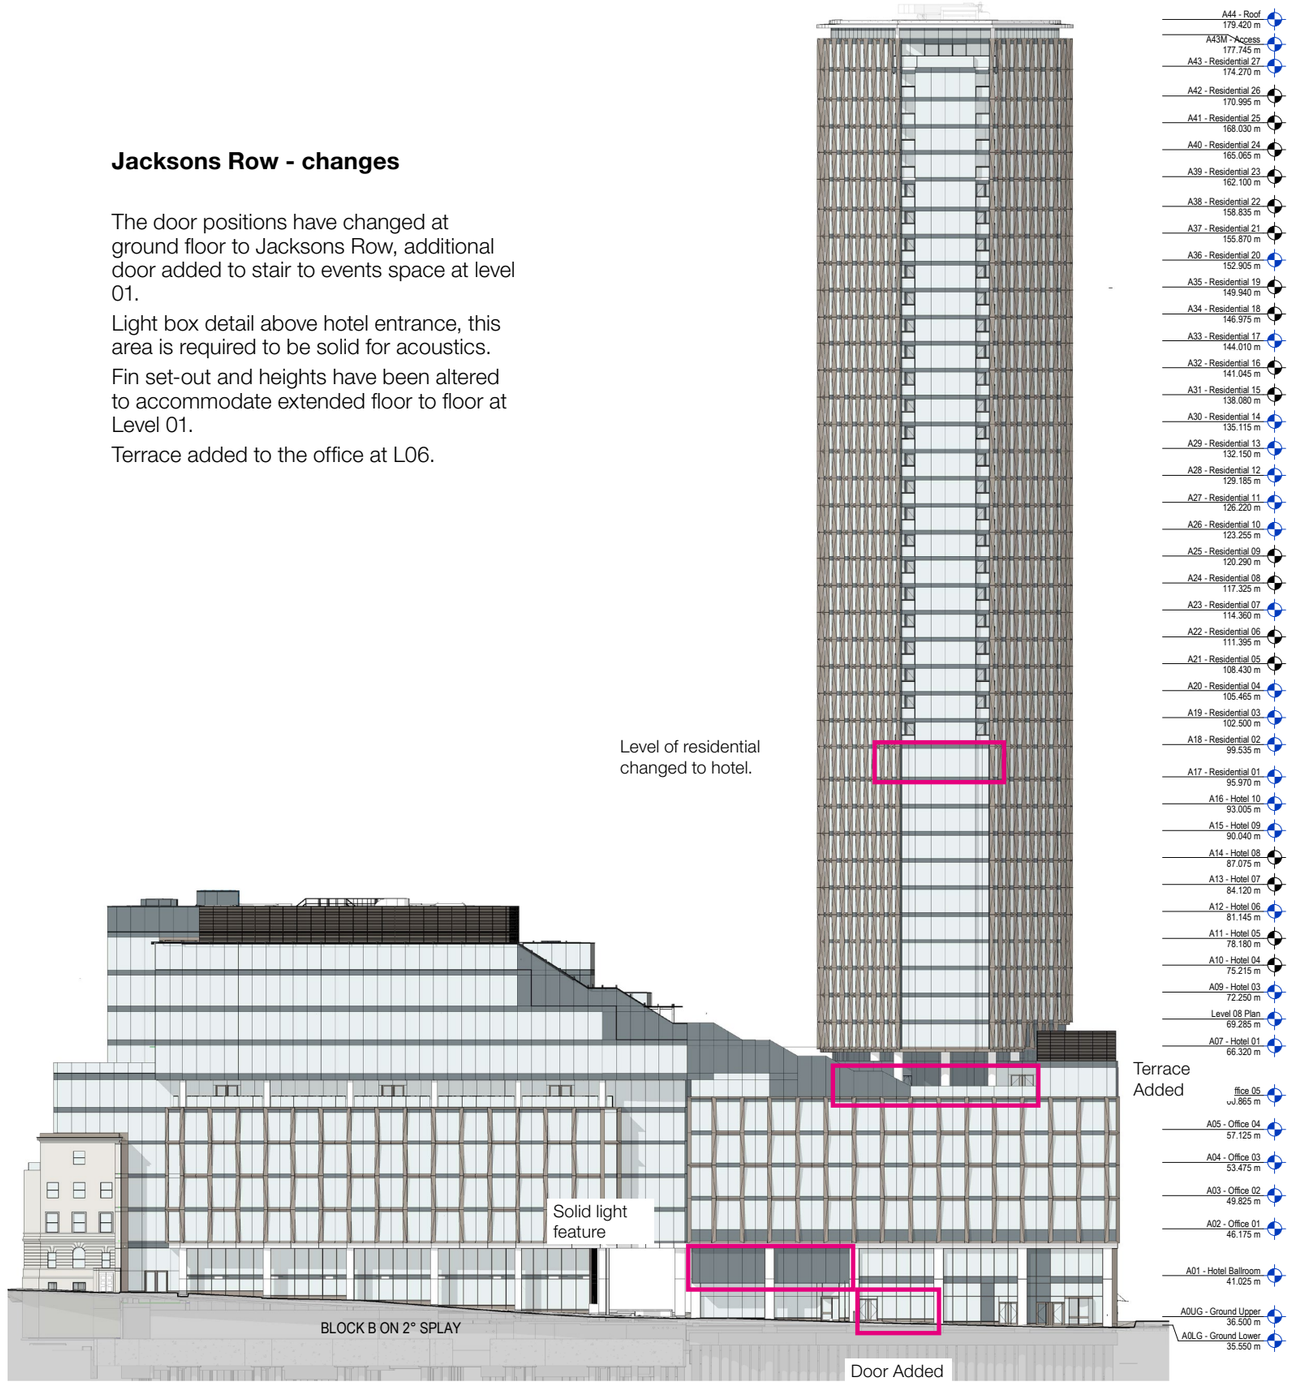



Jacksons Row Elevation - Consented

Jacksons Row Elevation - Proposed

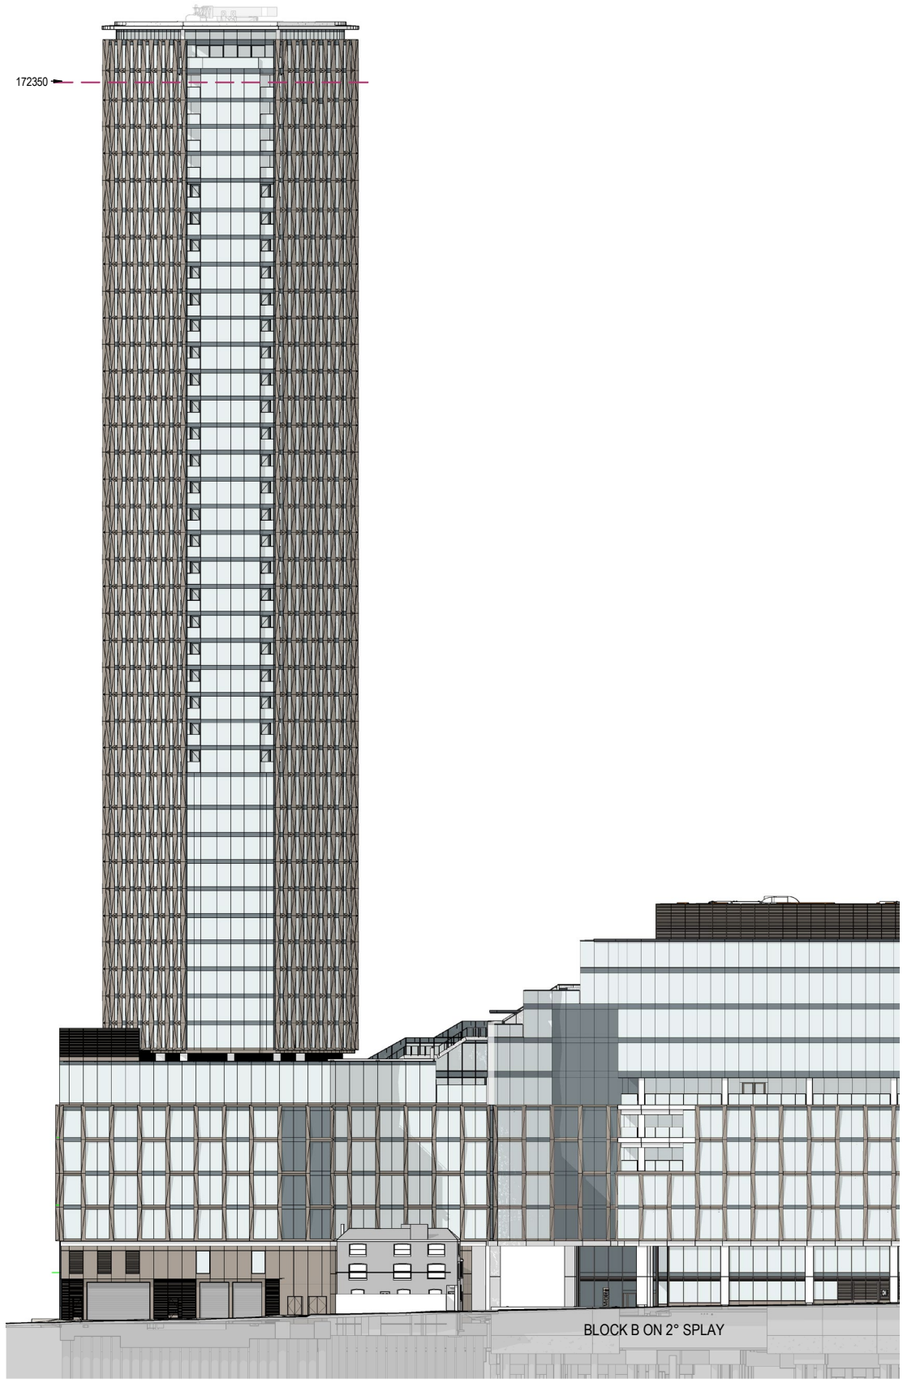

Bootle Street Elevation - Consented

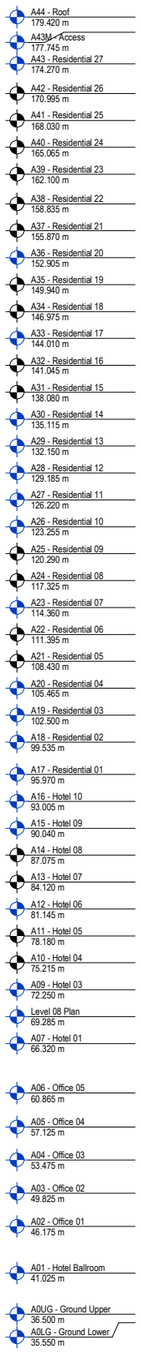

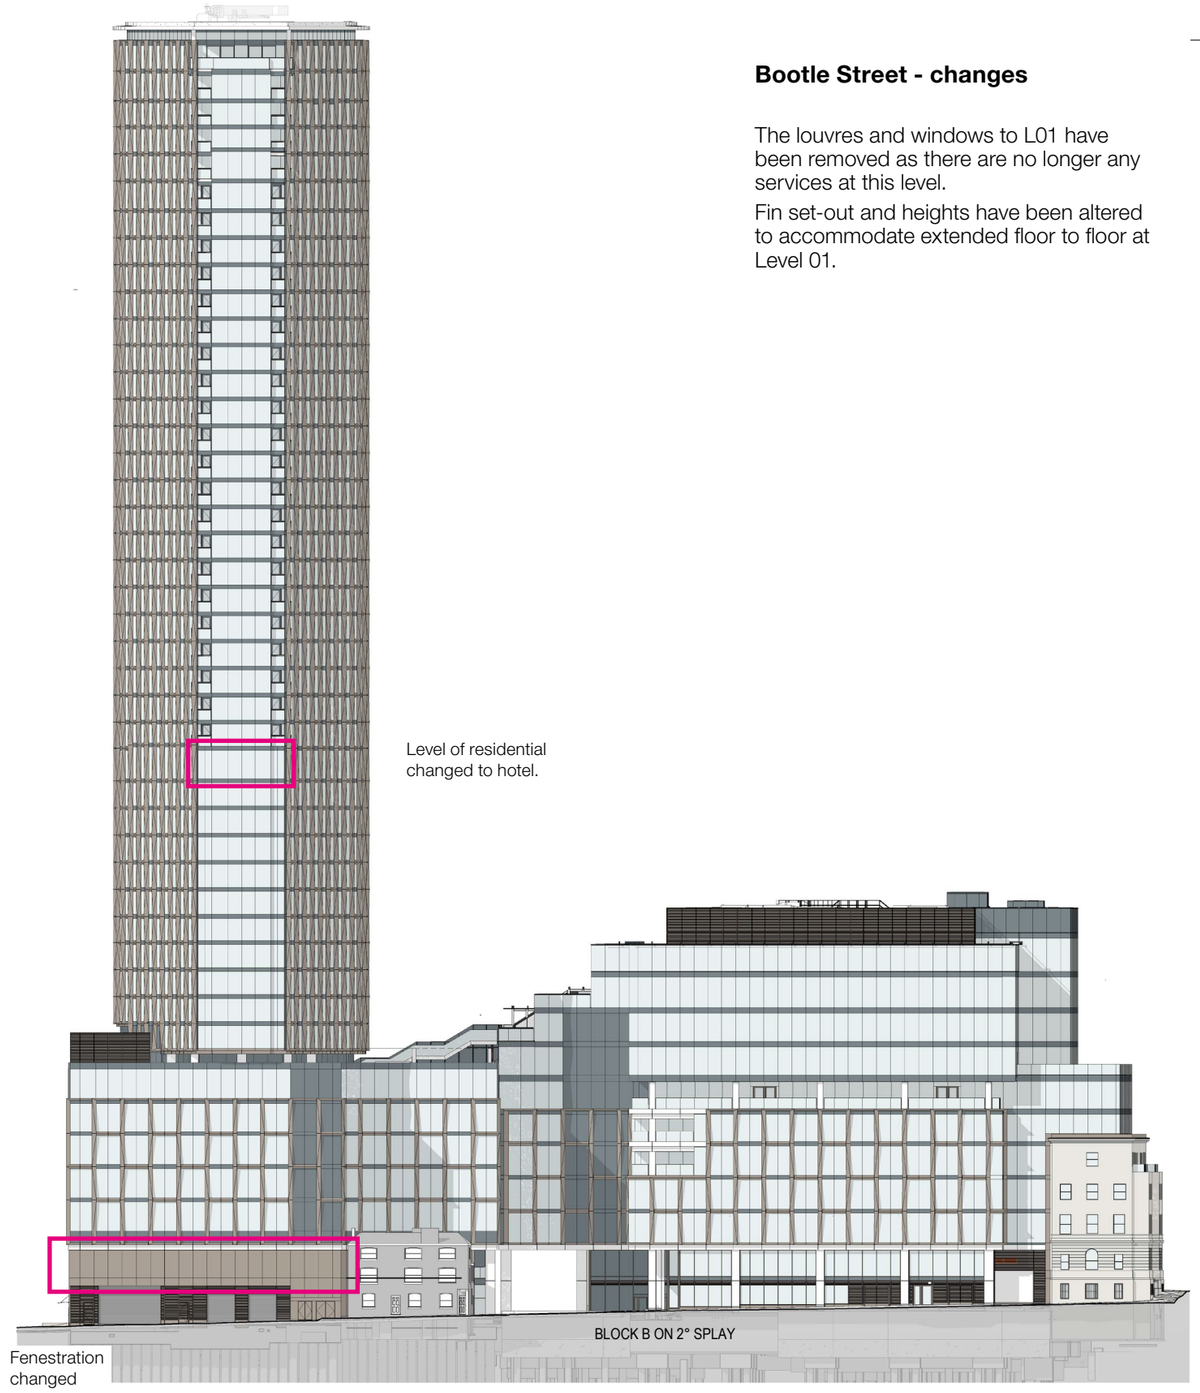


Bootle Street Elevation - Proposed


Bootle Street - changes

The louvres and windows to L01 have been removed as there are no longer any services at this level.

Fin set-out and heights have been altered to accommodate extended floor to floor at Level 01.

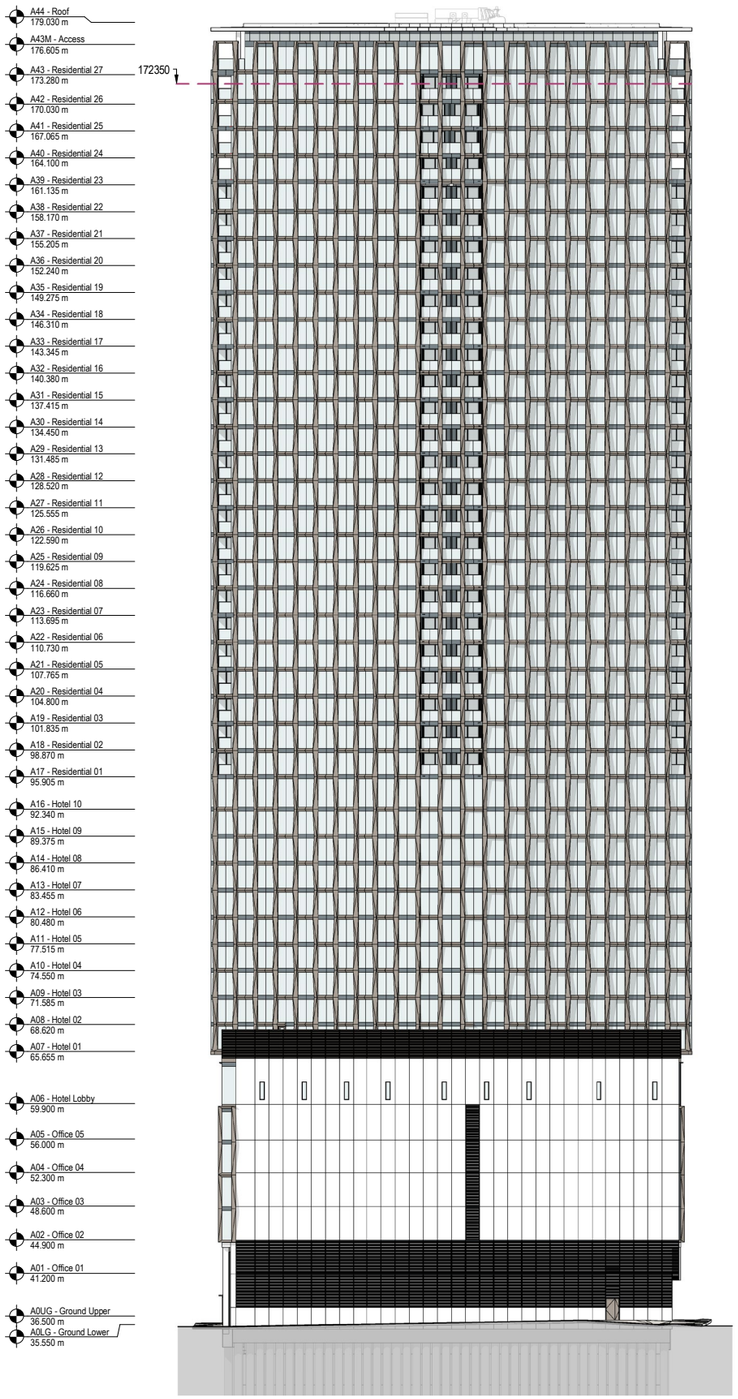

West Elevation - Consented

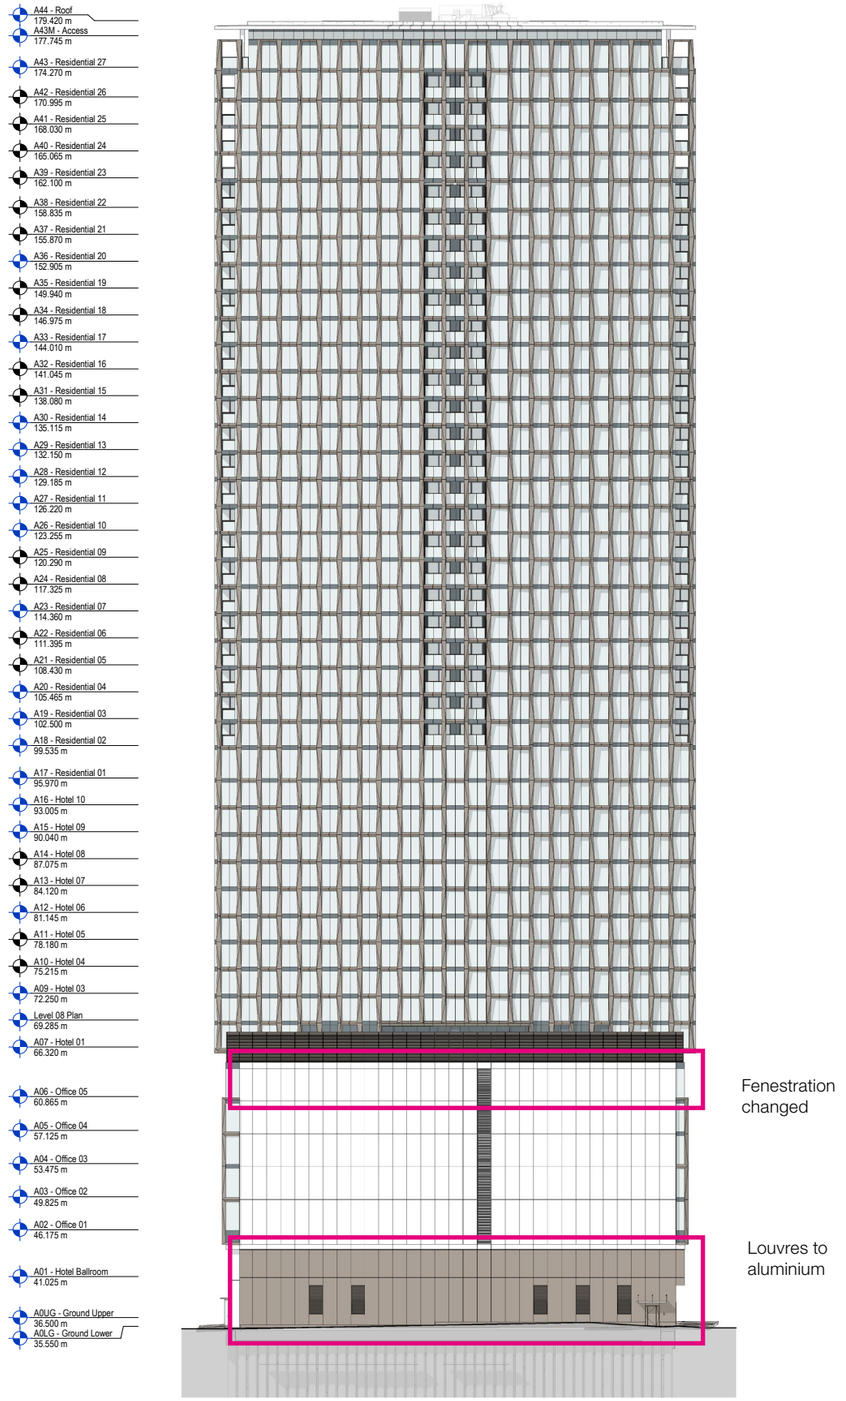


West Elevation - Proposed

West Elevation - changes


The windows have been removed to L06

The Lourve composition and setout has been changed to match amended MEP.

Finish to wall to has been changed to aluminium plinth and render above to match No.1

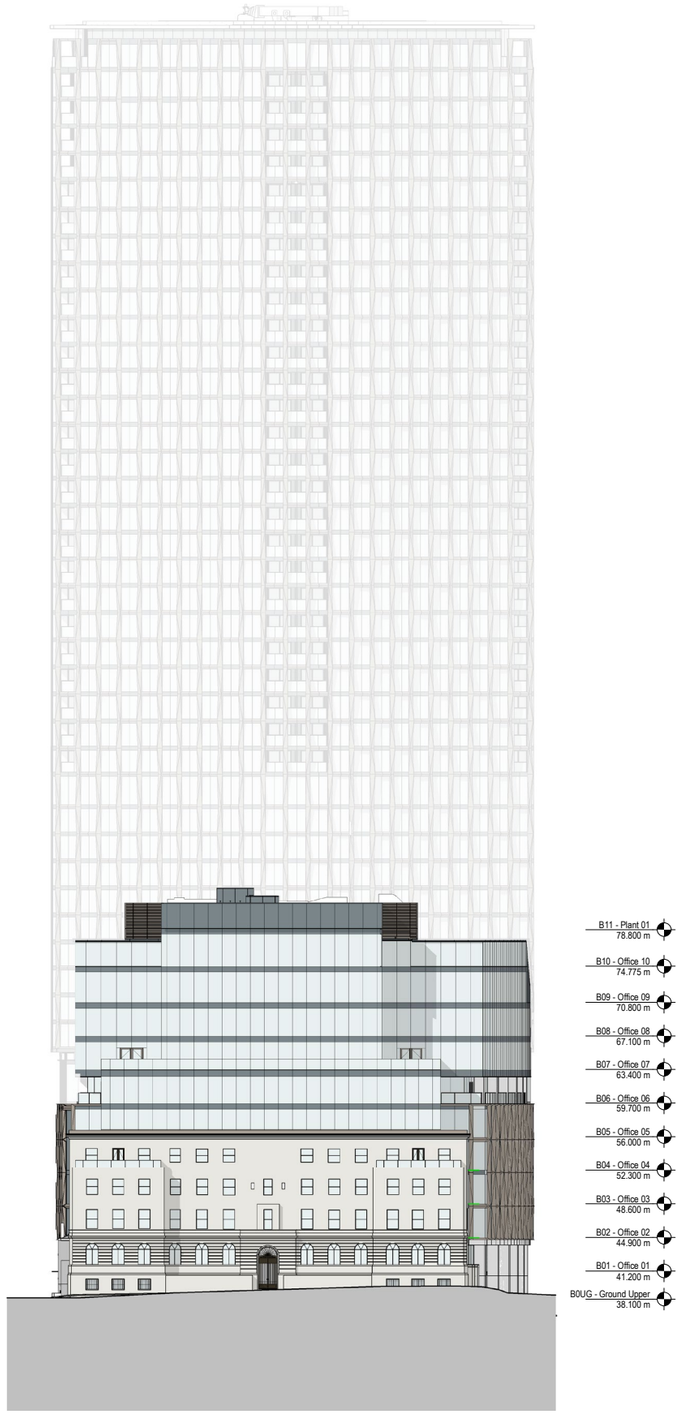


East Elevation - Consented

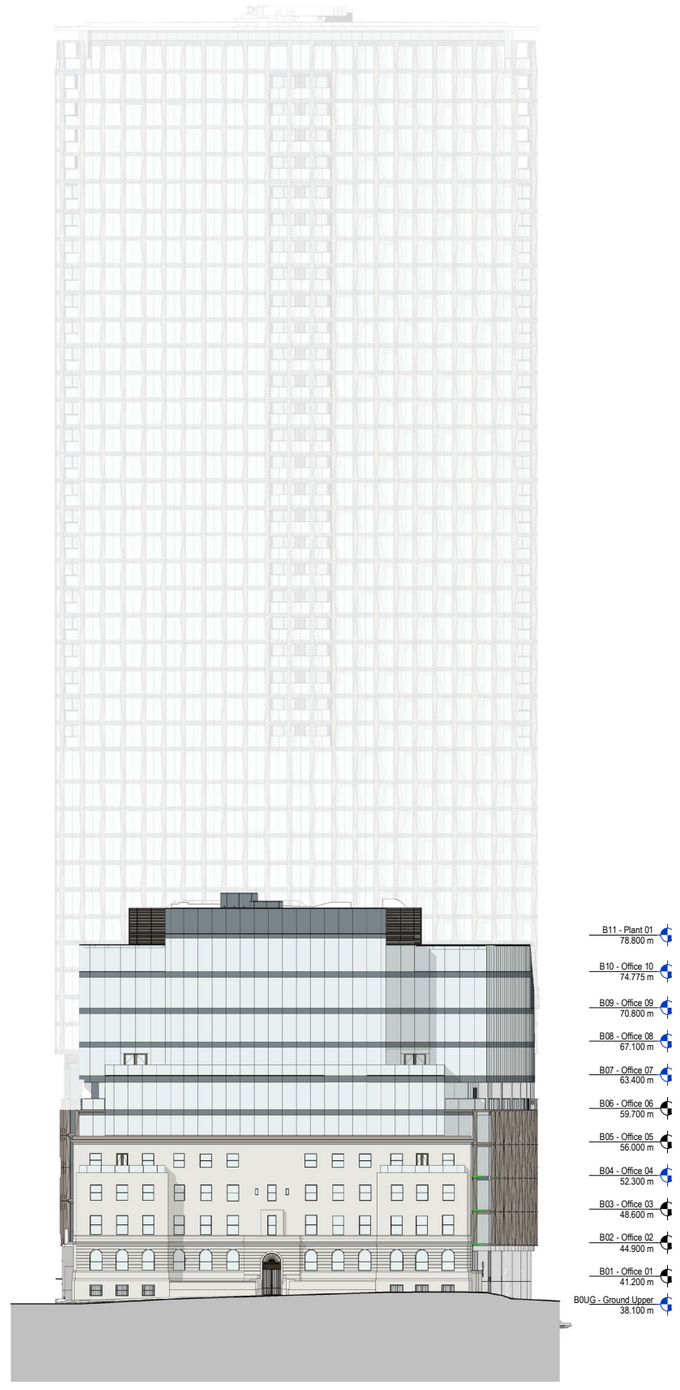


East Elevation - changes

No changes as this is mainly building 01

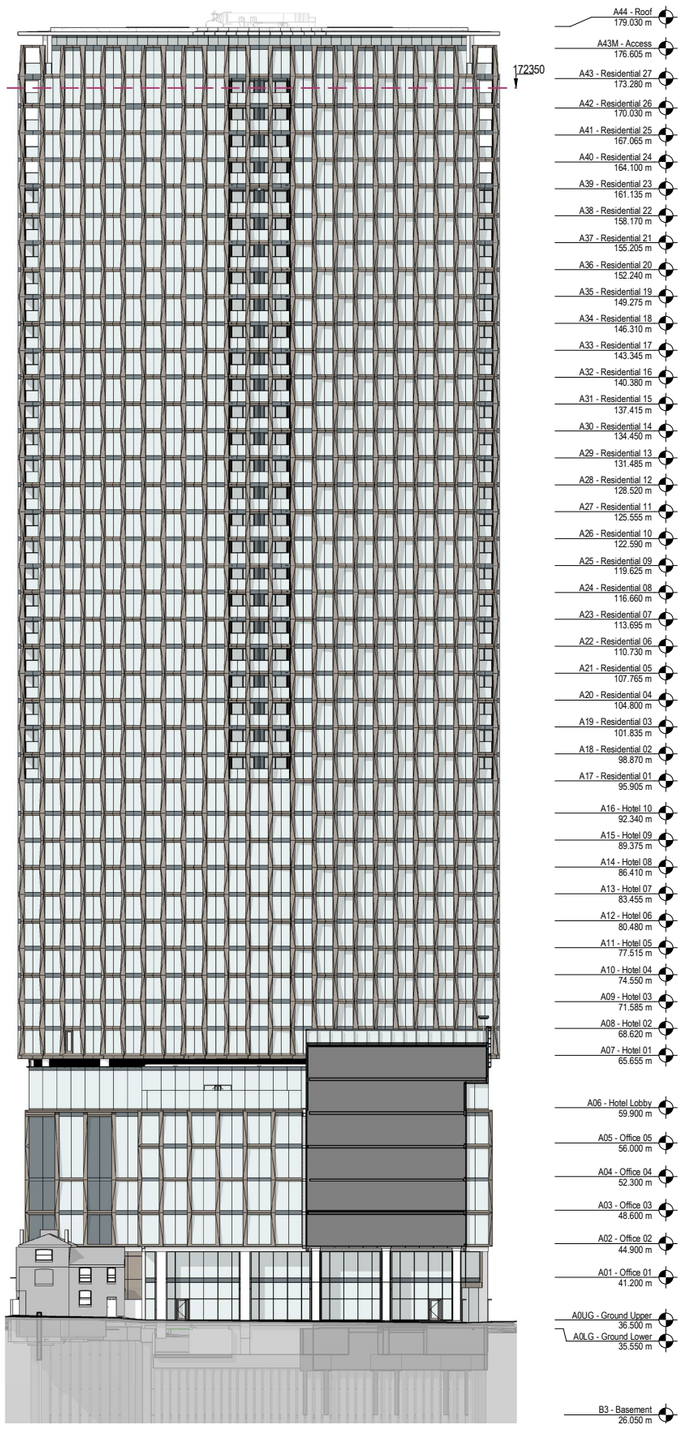

Block A Courtyard Elevation - Consented

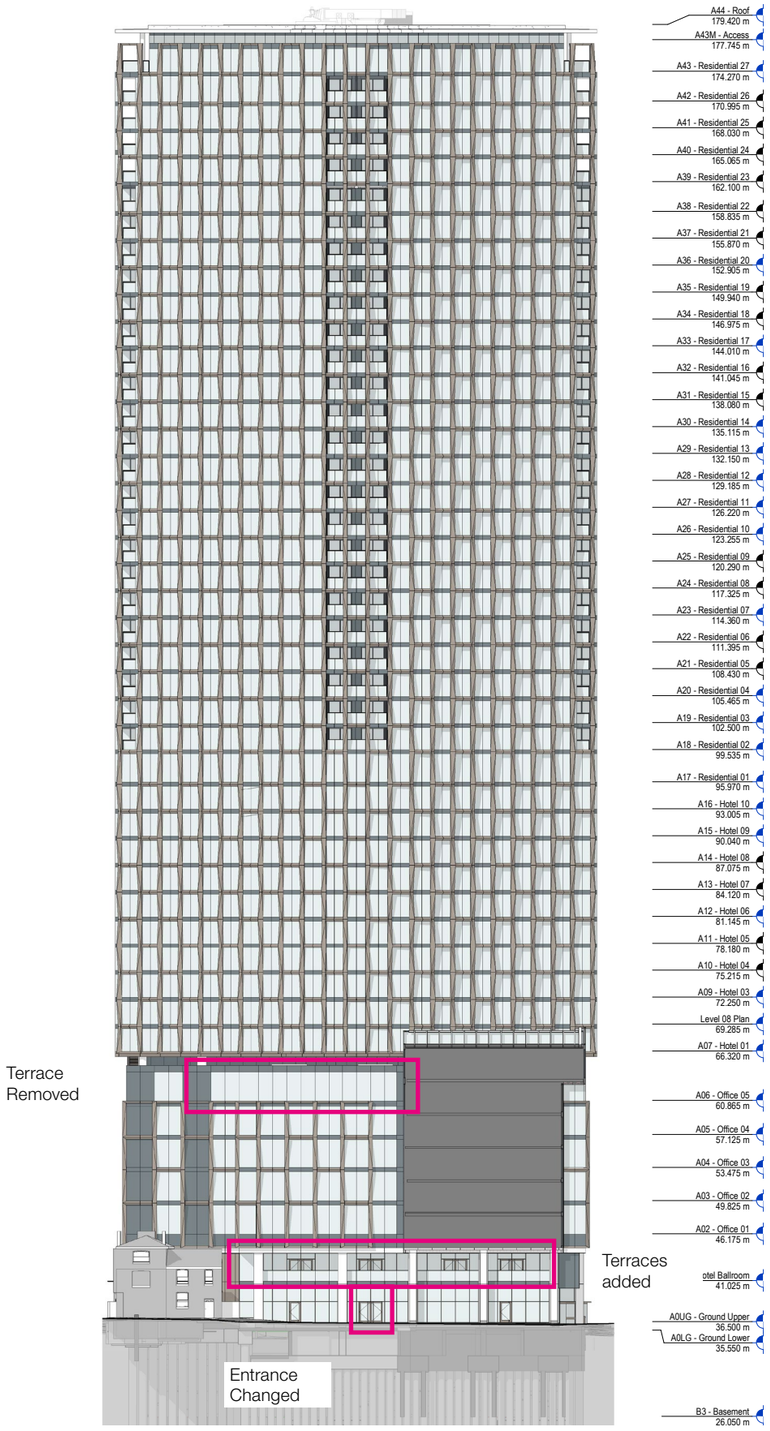

Block A Courtyard Elevation - Proposed

Block A Courtyard Elevation - changes

The terrace has been removed to Level 06 and moved to Jacksons Row elevation.


The facade has been pulled out at ground level and used to form a series of balconies to the Level 01 events space.

Fin set-out and heights have been altered to accommodate extended floor to floor at Level 01.


Tower - changes, all elevations

The tower height has increased by 390mm due to development of the design and structure and to maintain buildability.

The balconies now start a floor later as a floor of residential us has been changed to hotel.

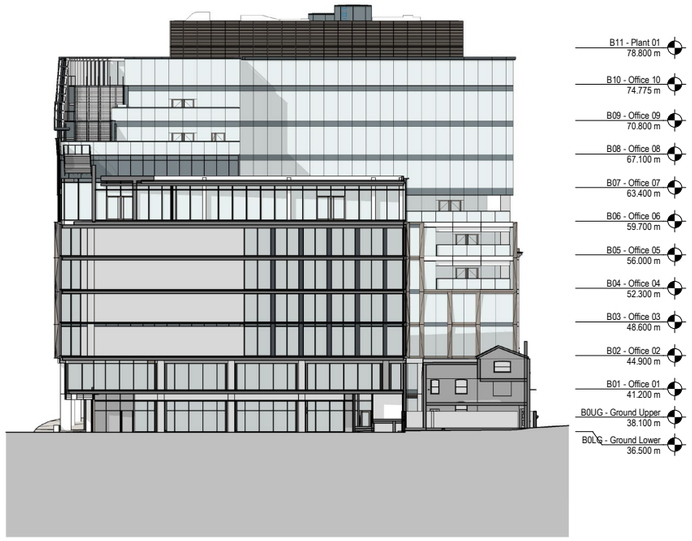


Block B Terraces Elevation - Consented

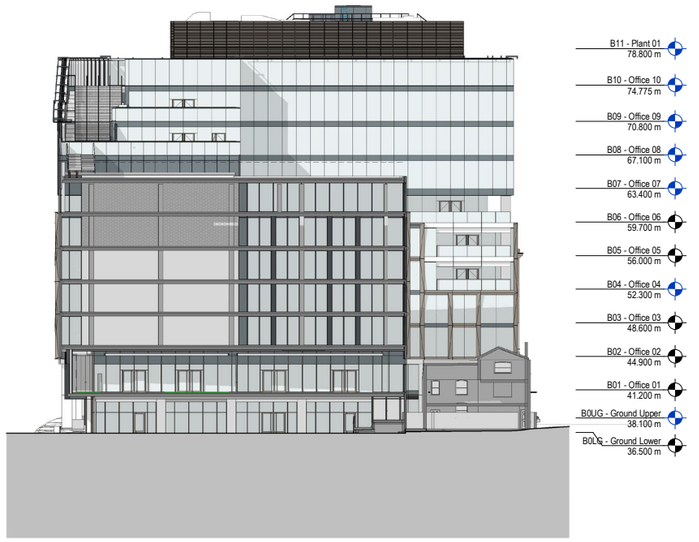


Block B Terraces Elevation - Proposed

Block B - changes

No changes as this is building 01

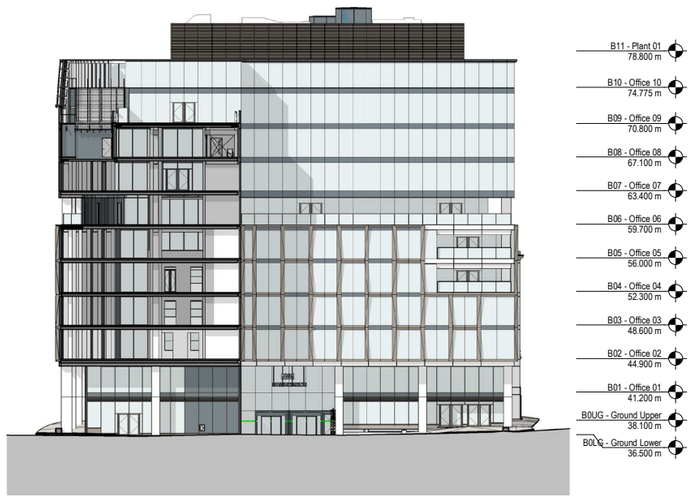

Block B Courtyard Elevation - Consented

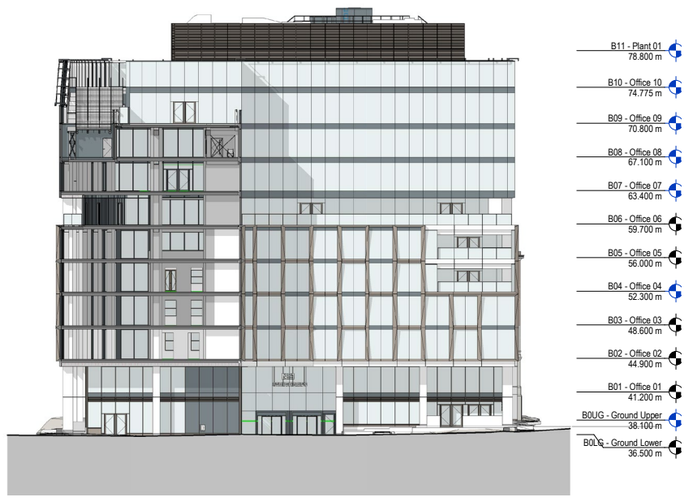

Block B Courtyard Elevation - Proposed



View from Manchester Central Library - Proposed