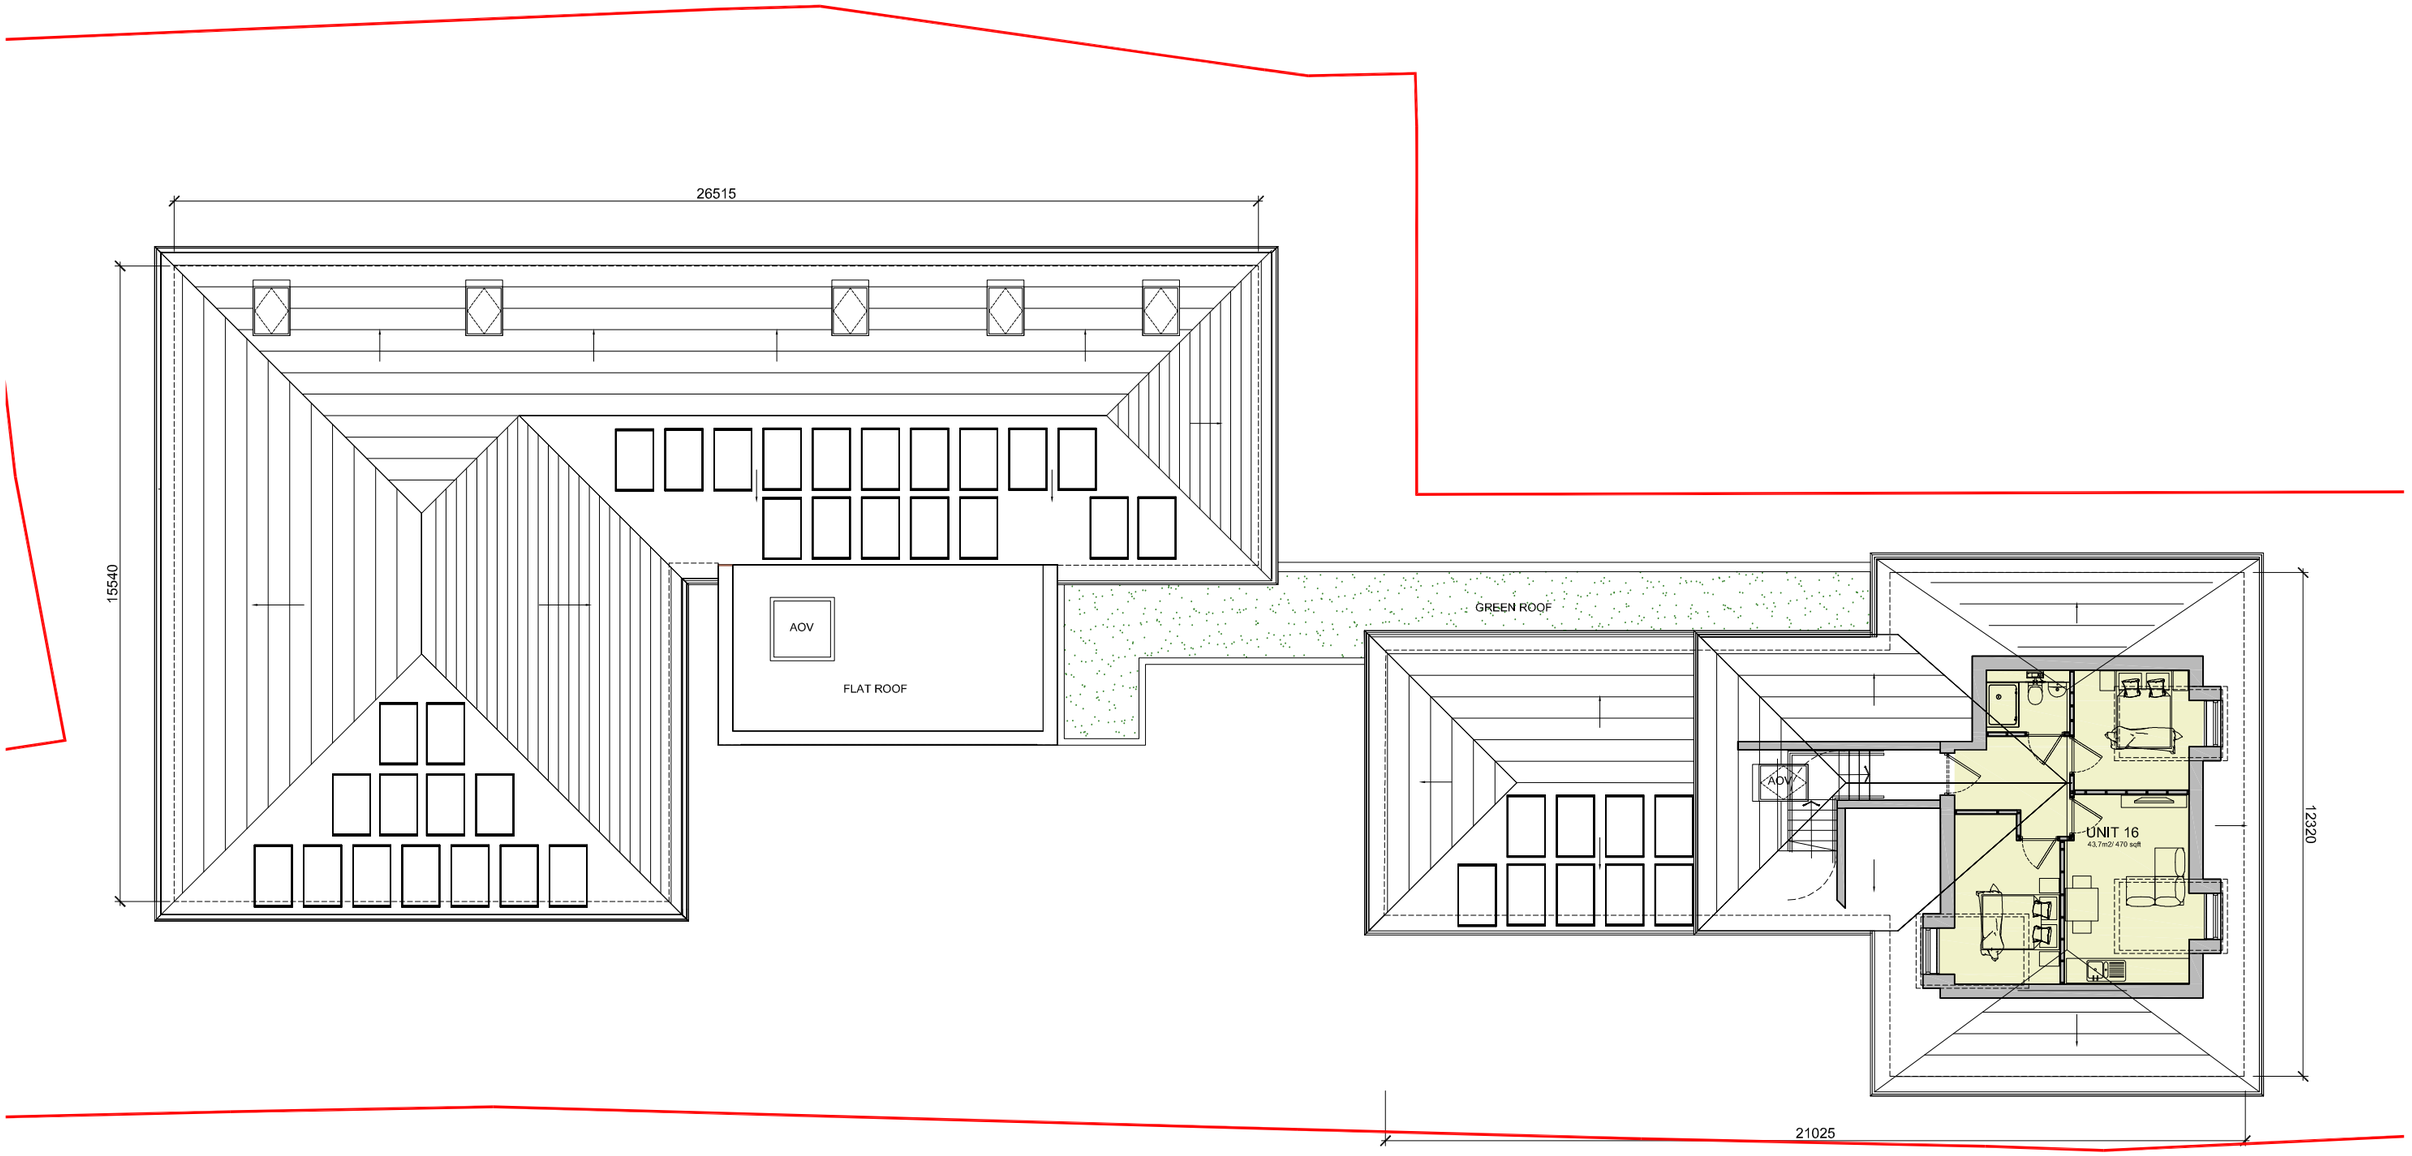


Level 2 architects

Scale Bar
0m 2m 5m

Project	8 Moor Road, Baguley			
Title	Proposed Second Floor Plan			
Scale	1:150	Drawing	469-1-PLN-009	Rev C
PLANNING				

©Level 2 Architects. This design and drawing is the copyright of Level 2 Architects and may not be reproduced in any form whatsoever without prior written consent. Issue of the drawing does not impart any real or implied copyright licence.
This drawing must be read in conjunction with all consultants, subcontractors and specialists drawings. All dimensions must be checked on site.