

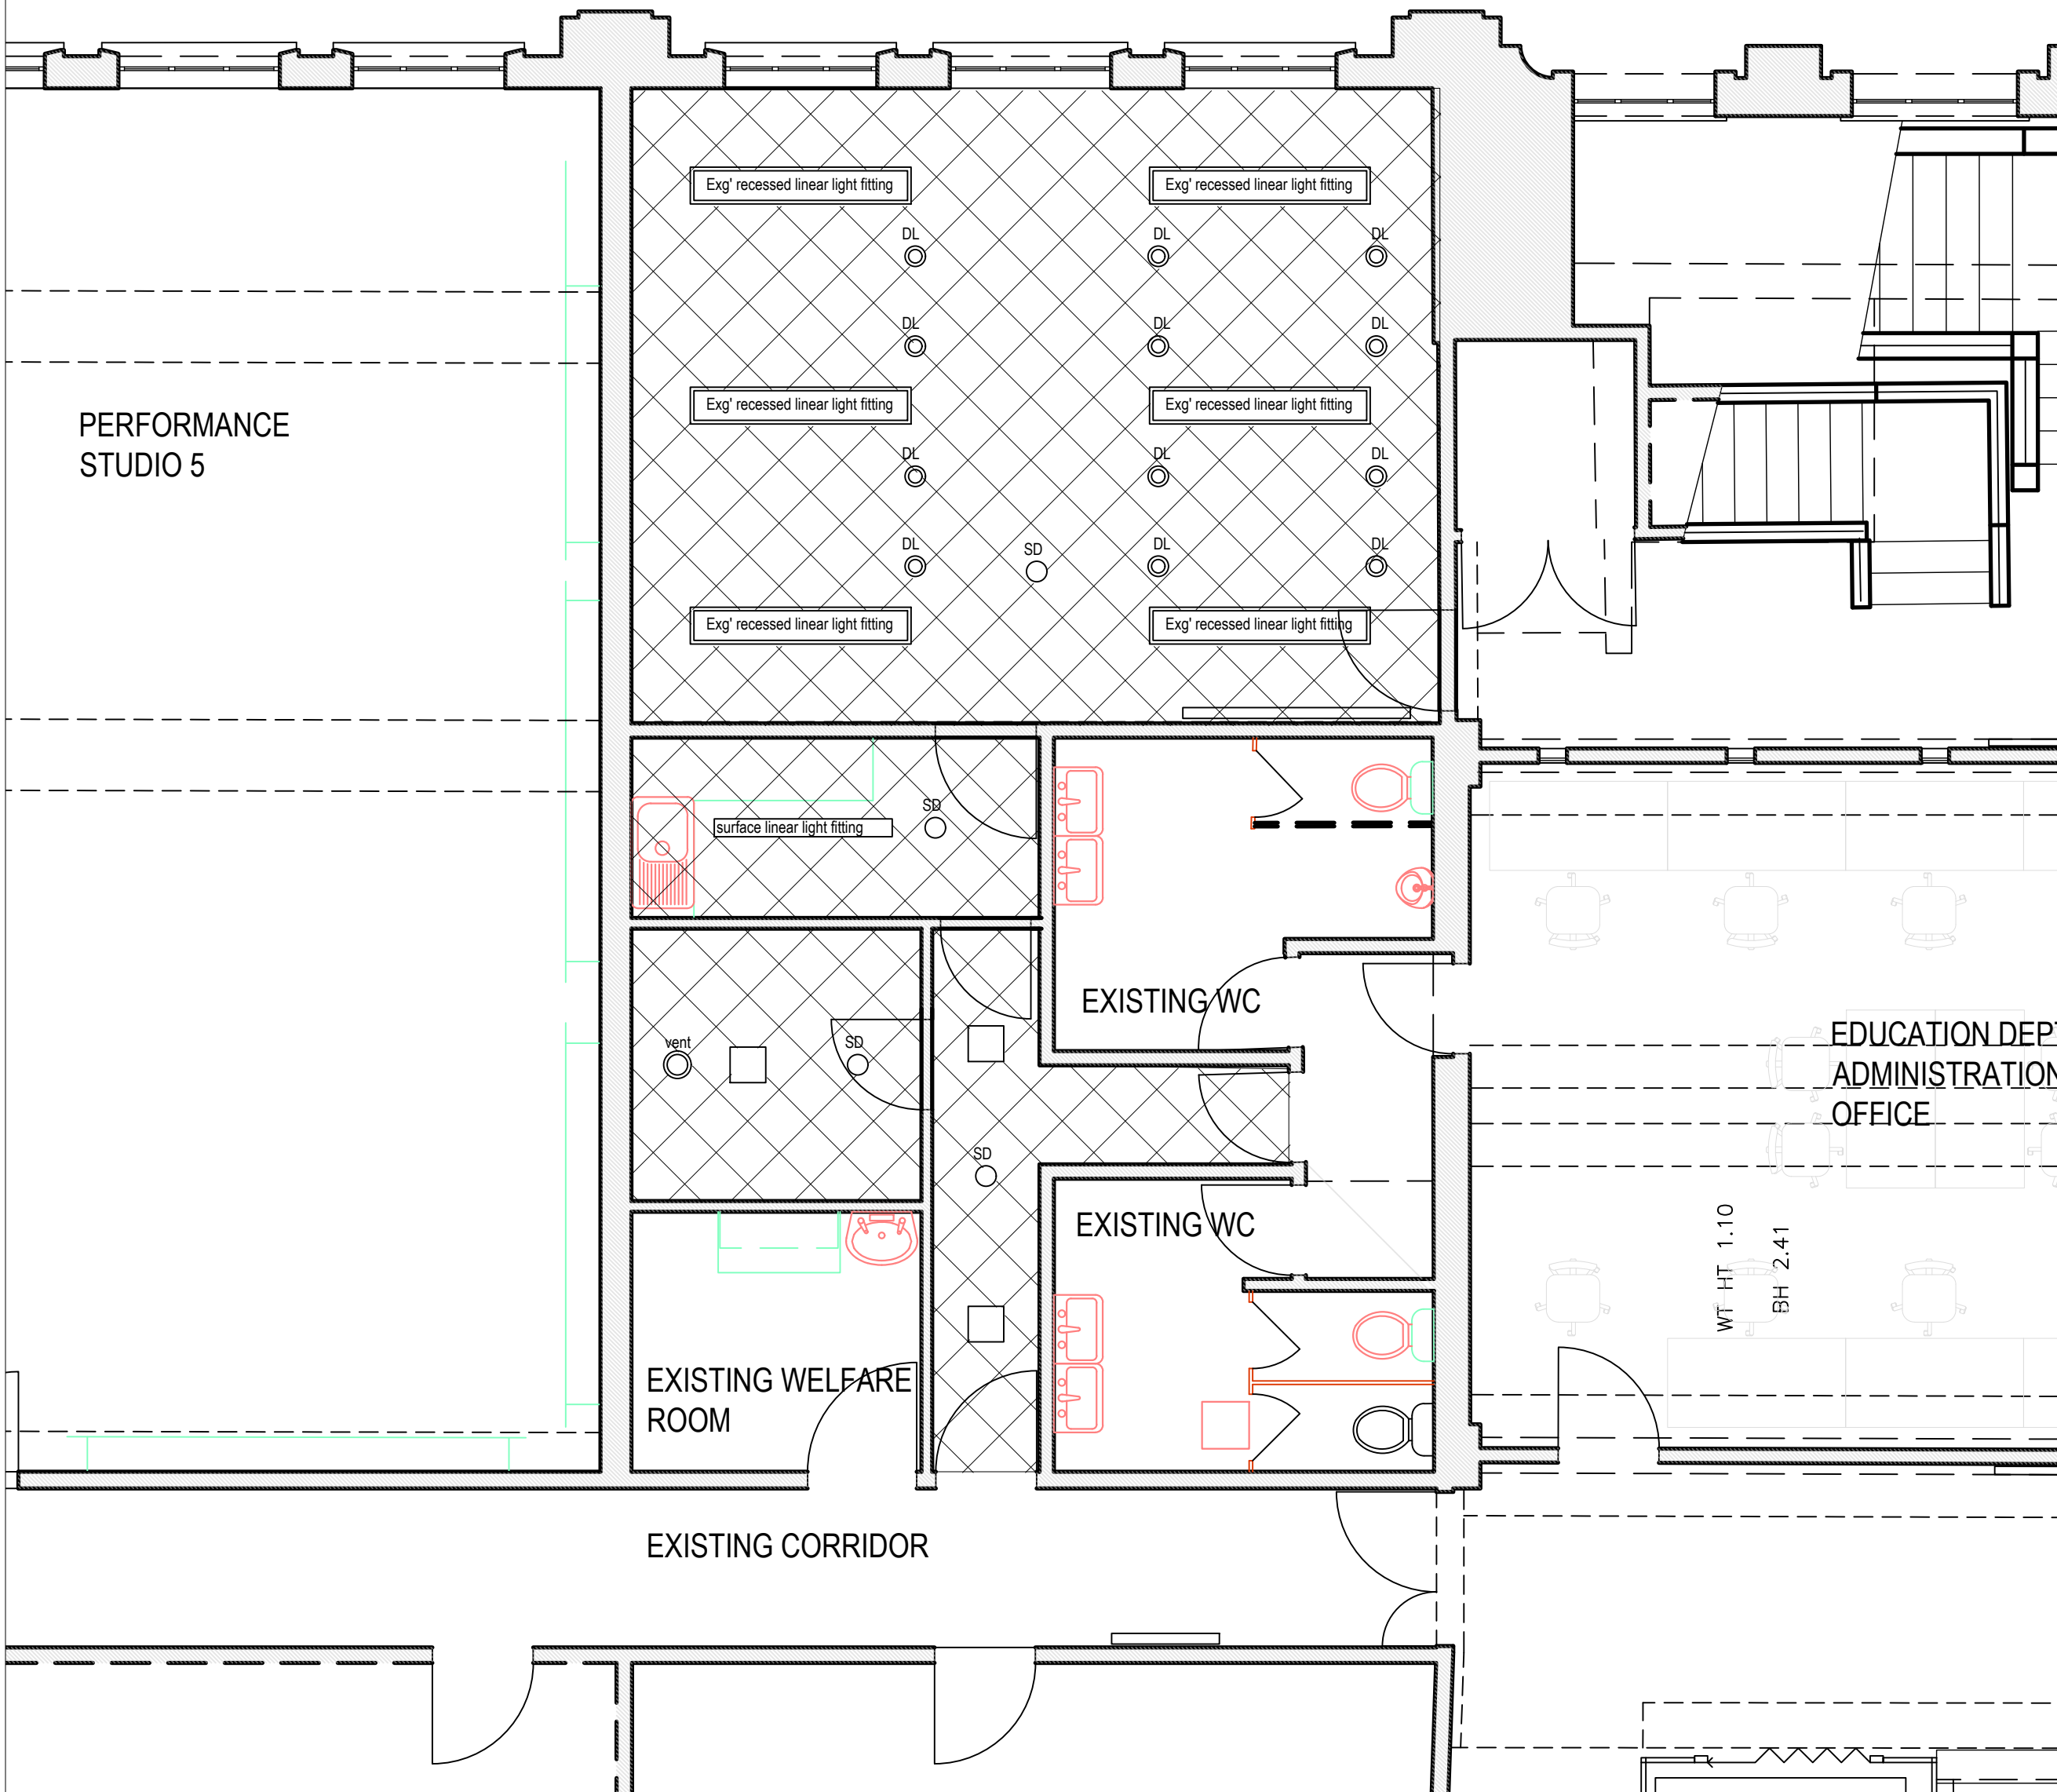


EXTRACT SECOND FLOOR -
EXISTING RCP LAYOUT


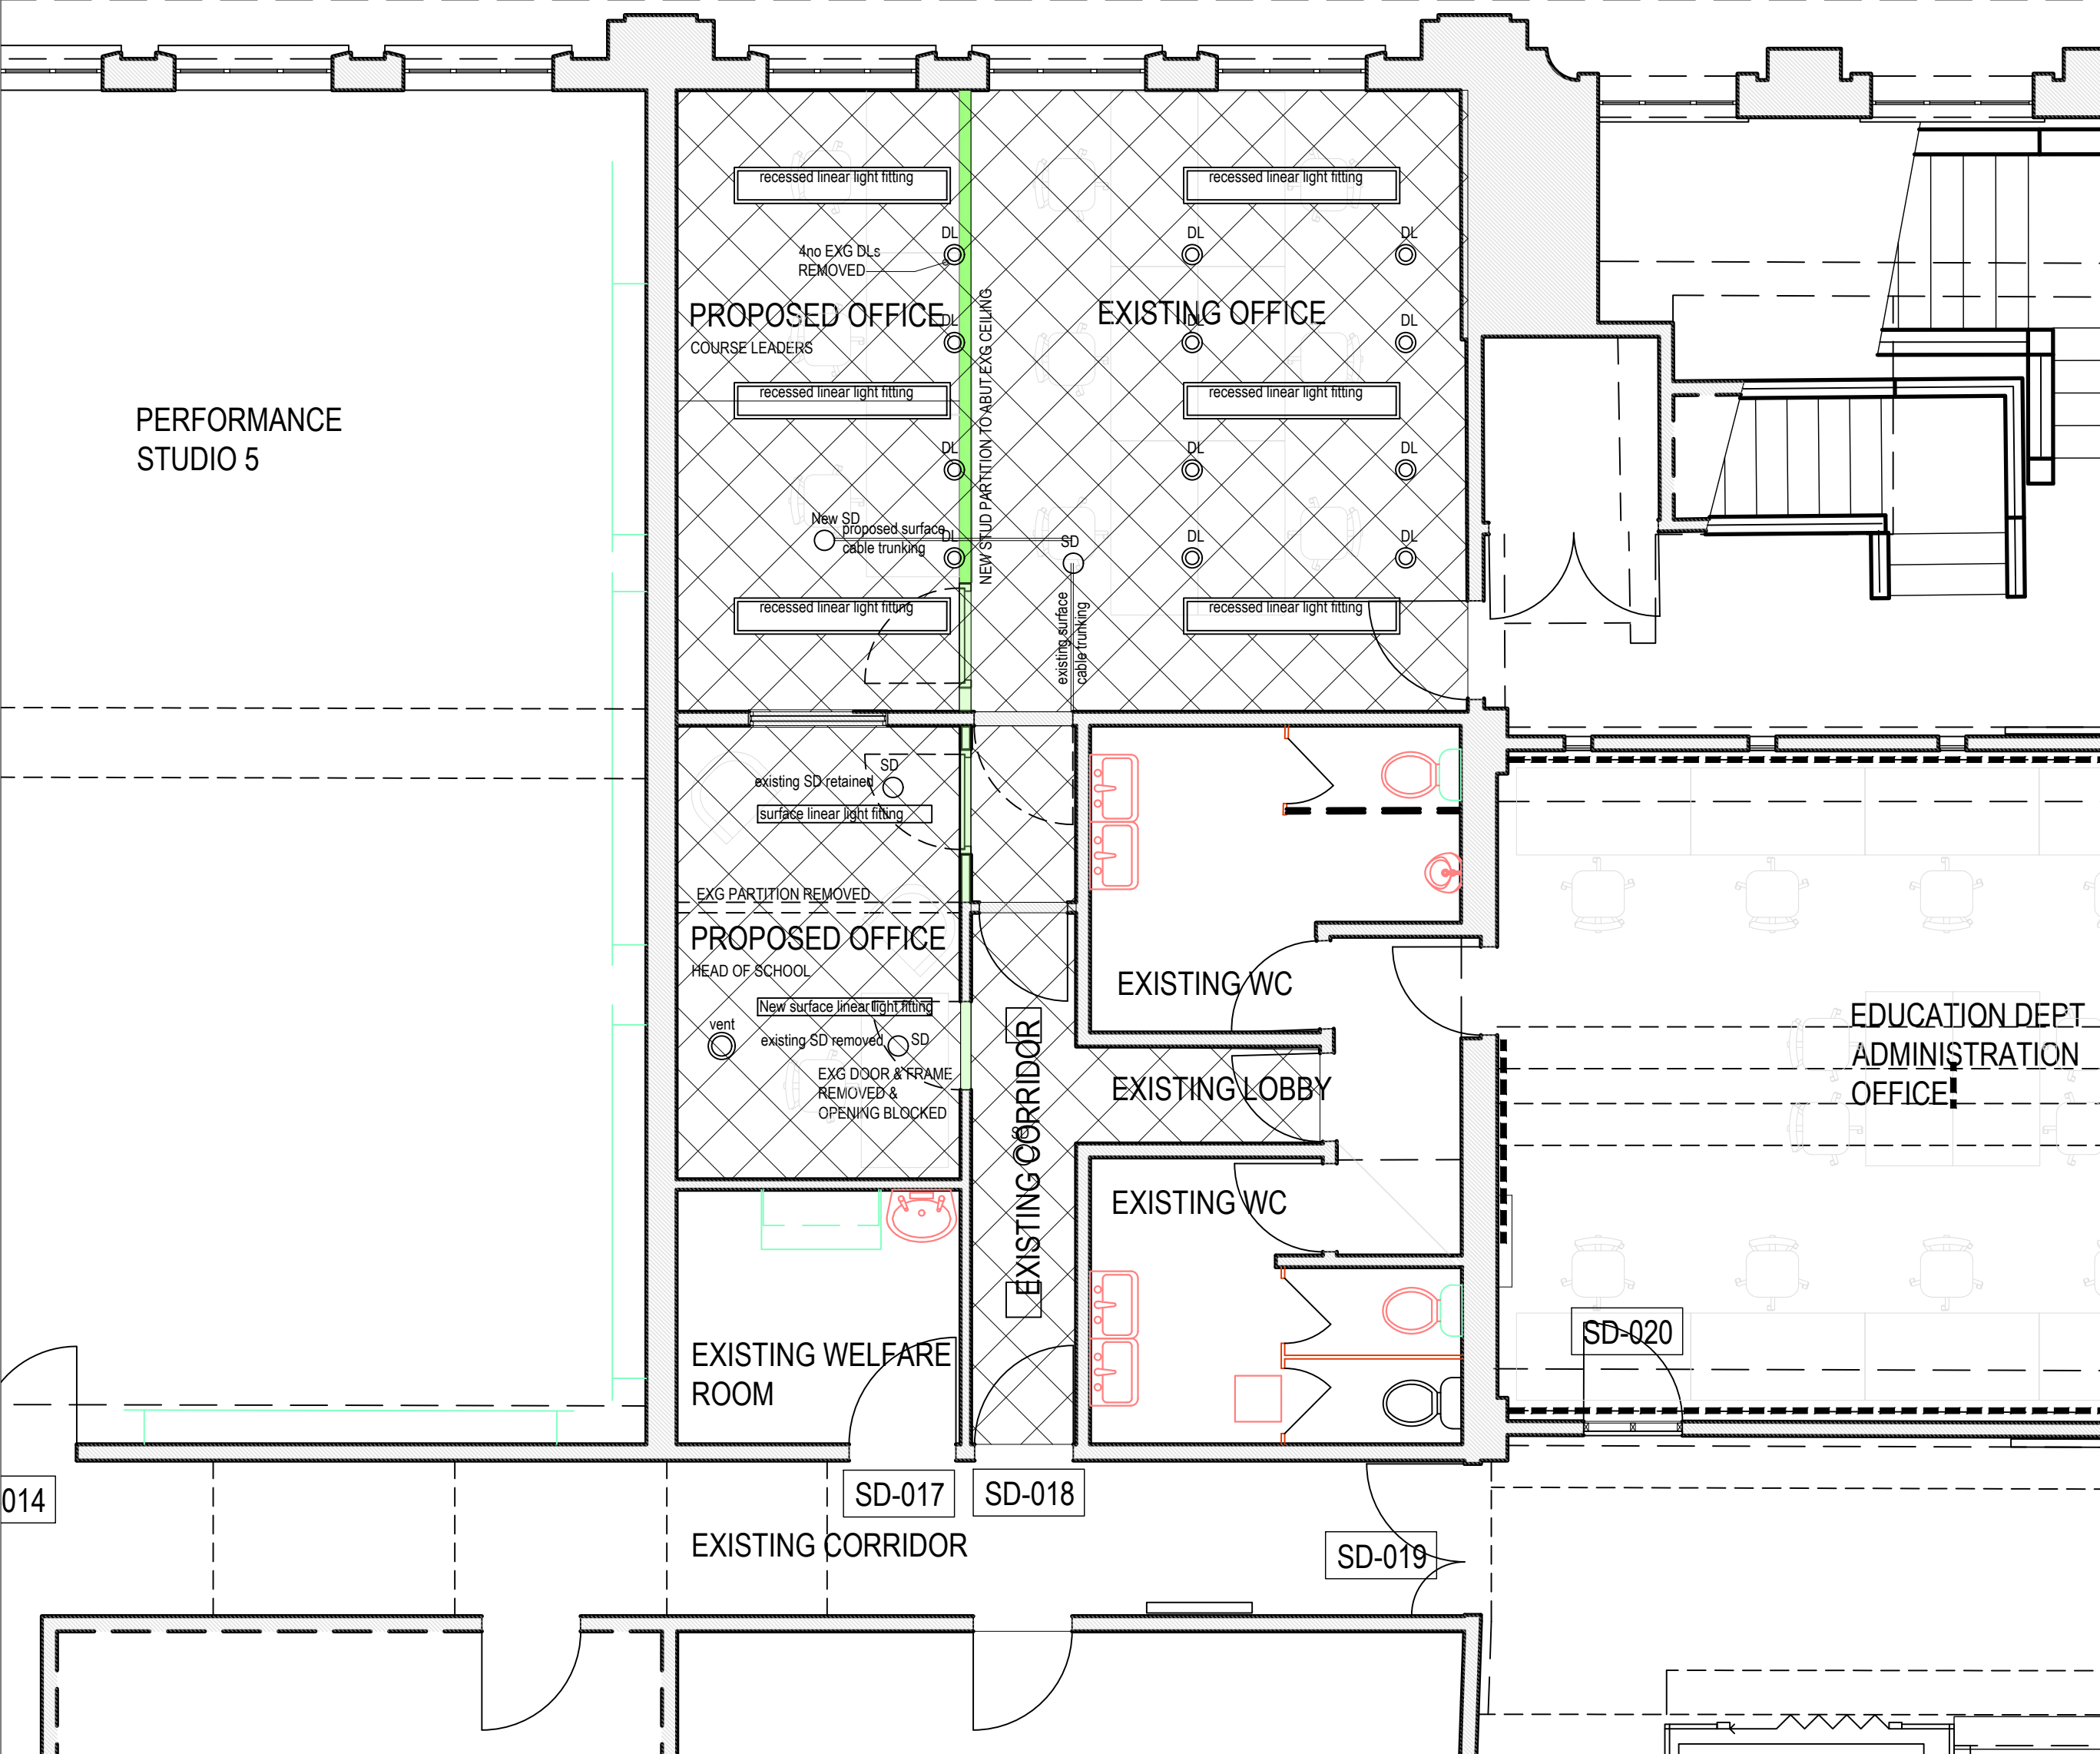


EXTRACT SECOND FLOOR -
PROPOSED RCP LAYOUT

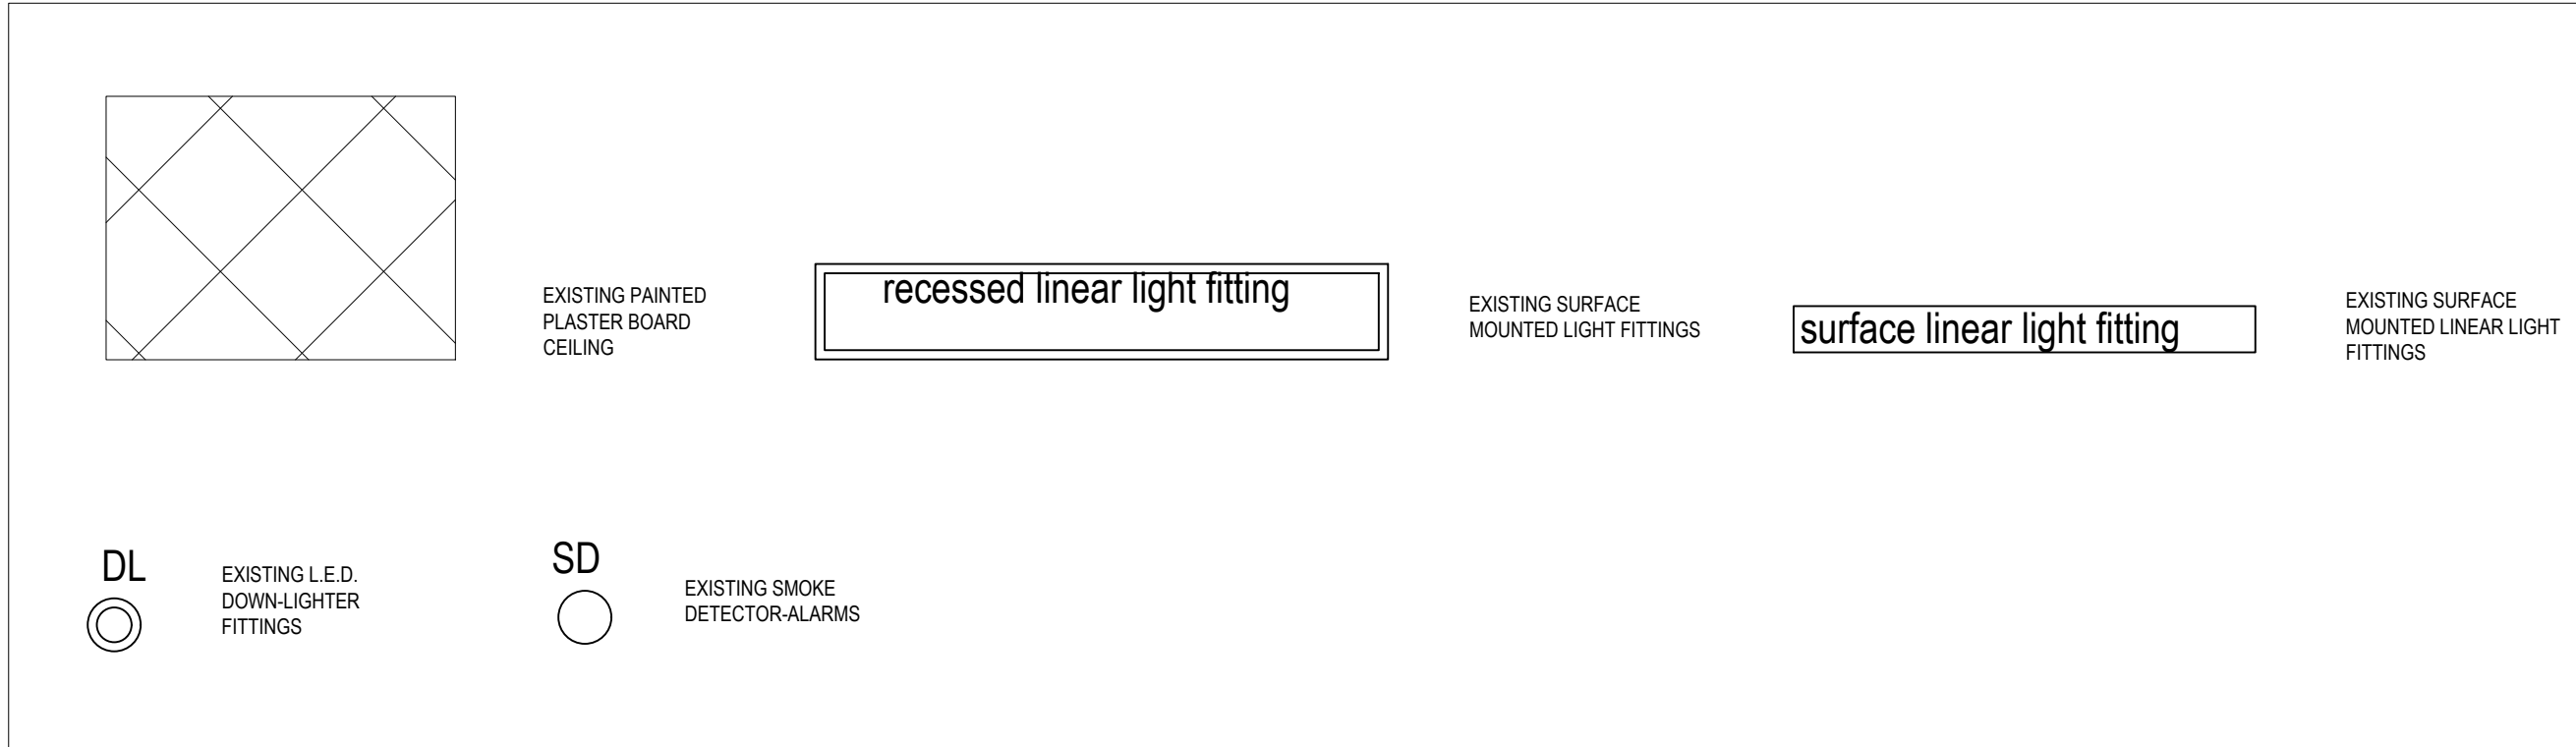

SCALE 1:50@A1

DO NOT SCALE DRAWING

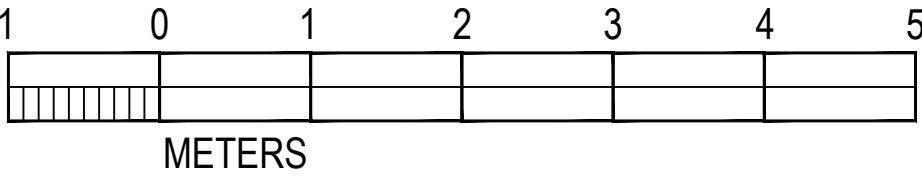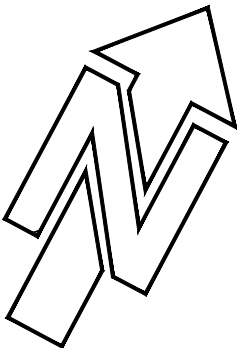

notes: This drawing is copyright. Do not scale from drawing. The Main Contractor is to check all dimensions and report any discrepancies to the Project Architect prior to work on site.

			client		BIMM	
			project		MANCHESTER - DANCE HOUSE	
			title		PROPOSED OFFICE	
			scale		1/50	
			date		JULY 2024	status P
rev.			date	notes	drawn by	checked by
B			24-10-04	STUDENT SERVICES ROOM REMOVED FROM LAYOUT	MN	
A			24-09-30	NOTES ON SMOKE DETECTORS & CABLE TRUNKING ADDED	MN	
rev.			date	notes	drawn by	checked by
B						
job no.			1440	dwg no.	P-004	B

MARK NEWTON ASSOCIATES

SOUTH LODGE,
HOWE GREEN, HERTFORD, HERTFORDSHIRE, SG13 8LH
t - 01707 256366 m - 07966 380613
e - mark@marknewtonassociates.com