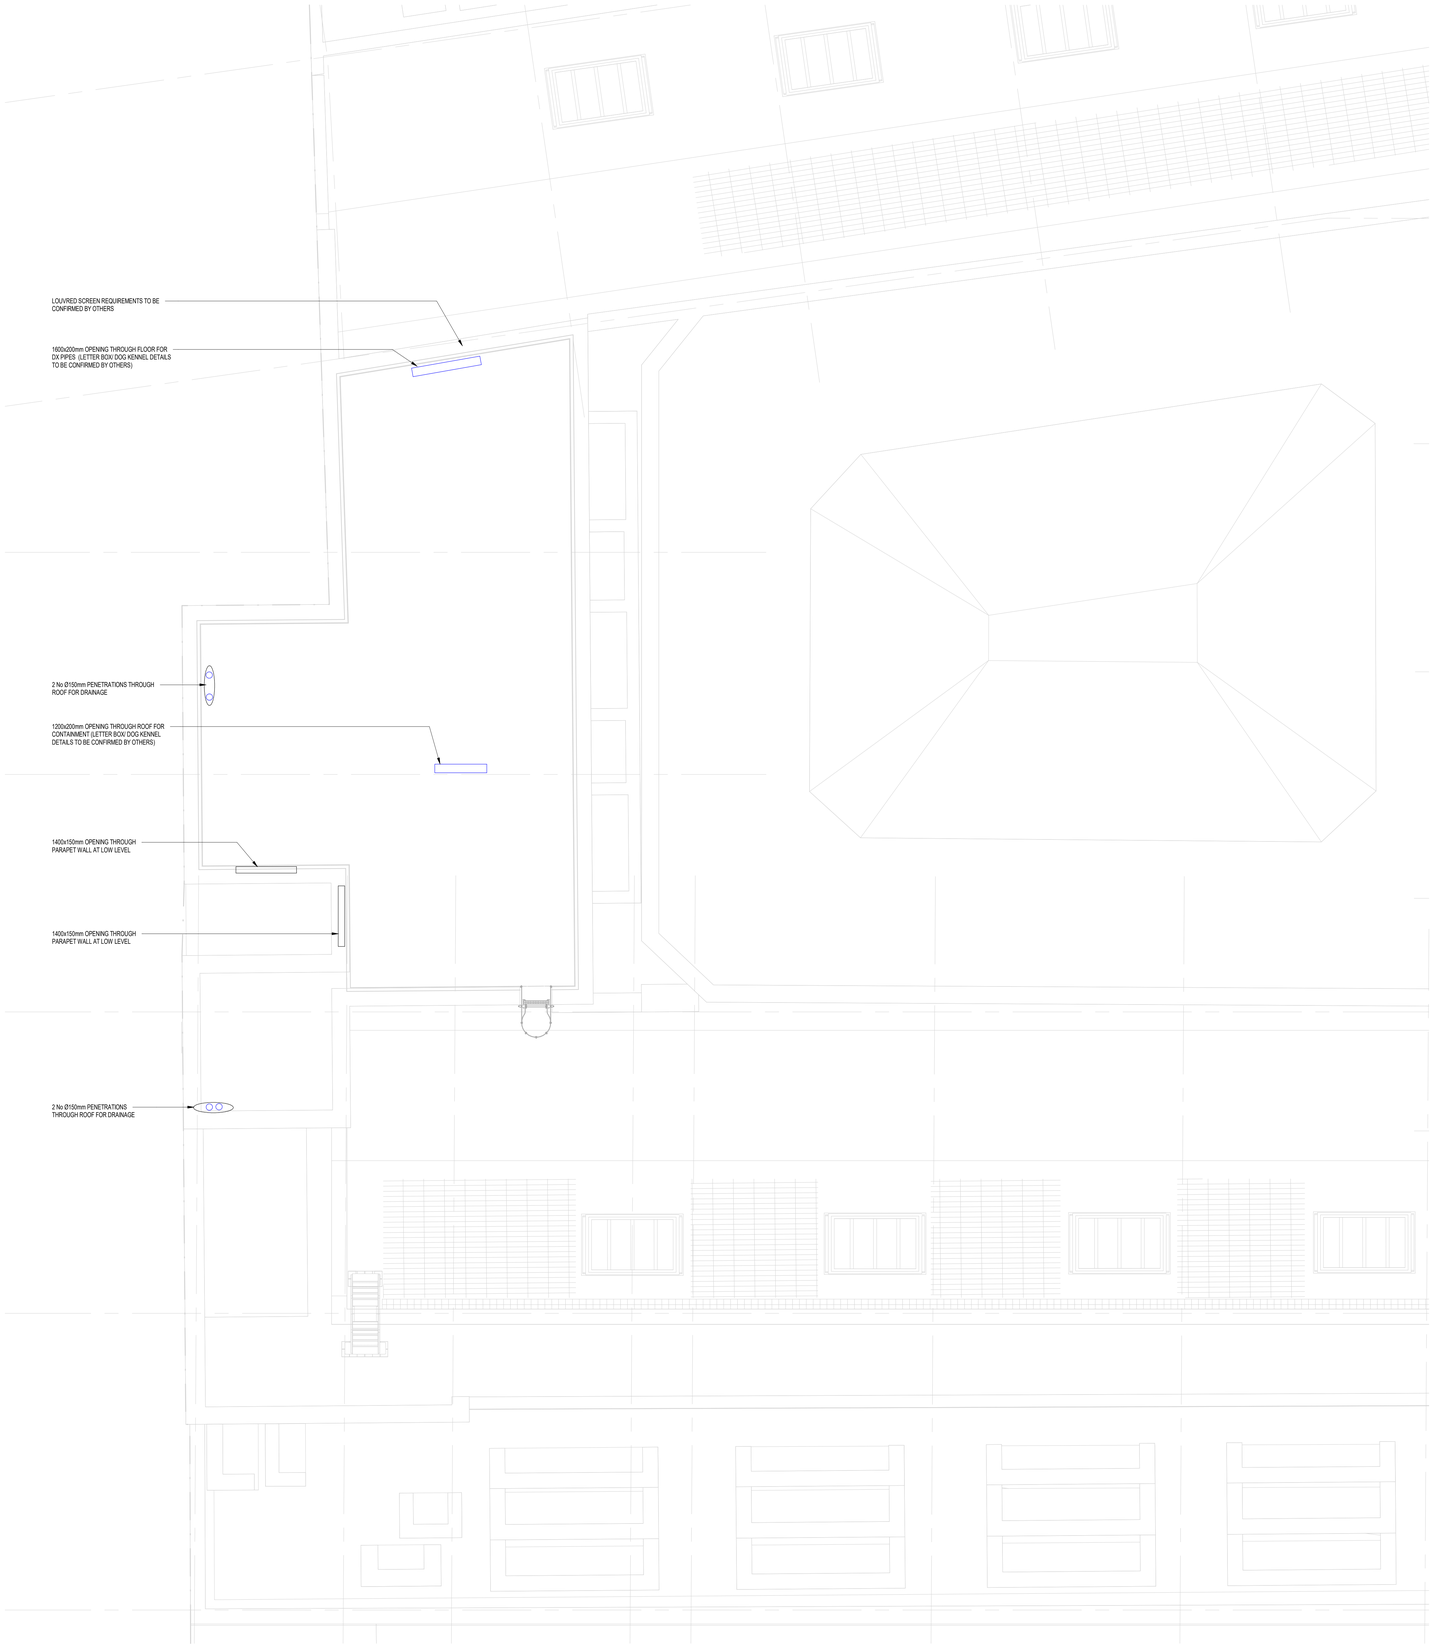

ARCHITECTURE IS BASED ON ANOMALY DESIGN ARCHITECTS
DRAWING NO. SLH-ANO-PO-RF-DR-A-0519F (C01)
ROOF PLAN
30/27/2025 03:56:2024

THIS DRAWING IS FOR INFORMATION ONLY DO NOT SCALE

CDM REGULATIONS

HAZARDS	DATE NOTED	DATE MITIGATED	RISK ASSESSMENT DATE

GENERAL NOTES

1.THIS DRAWING IS SUBJECT TO COPYRIGHT AND IS NOT TO BE REPRODUCED IN PART OR WHOLE WITHOUT APPROVAL.

2.DO NOT SCALE THIS DRAWING - CHECK ALL DIMENSIONS ON SITE.

3.THIS DRAWING SHALL BE READ IN CONJUNCTION WITH THE PROJECT SPECIFICATION(S) AND ALL OTHER CONTRACT DOCUMENTATION.

4.ALL DIMENSIONS ARE IN MILLIMETRES UNLESS OTHERWISE STATED.

LEGEND:

- EXISTING PENETRATIONS
- PROPOSED PENETRATIONS
- AP — ACCESS PANEL
- WALL SLEEVE
- DOOR UNDERCUT

REV	DATE	AMENDMENTS	BY	CKD
P03	31.08.24	AS PER MARKUPS	DB	SH
P02	30.07.24	DUCTWORK OPENINGS INDICATED & RISER DETAIL AMENDED	DB	SH
P01	19.06.24	ISSUED FOR COMMENT & APPROVAL	DB	SH

FOR INFORMATION

Commercial Services Design Ltd
Unit 5
Woodside Court
Clayton Wood Rise
Leeds
LS16 6RF
Tel: 0113 3223190
Web: www.csdesign.uk.com

CLIENT
G&H BUILDING SERVICES

PROJECT
SUNLIGHT HOUSE
LITTLE QUAY STREET
MANCHESTER M3 3HP

TITLE
BUILDERWORK REQUIREMENTS LAYOUT ROOF

SCALE @ A1:	1:100	CSD REF:	CSD 1298
DRAWN:	MW	ENGINEER:	DB
STARTED:	JUNE 24	ISSUED:	AUG 24
CHECKED:	DB	APPROVED:	BW

DRAWING NO: **1298-CSD-XX-RF-DR-BW-2516** REV: **P03**

Project-Originator-Volume-Level-Type-Discipline-DrawingNumber

This drawing is the property of Commercial Services Design Ltd. Copyright is reserved by them and is issued on the condition that it is not reproduced, copied, lent or disclosed to a third party without the consent in writing of Commercial Services Design Ltd. It is to be read in conjunction with all other drawings and specifications and any discrepancies are to be reported before work is put in hand. All dimensions to be checked on site before commencement of any work. This drawing is to be read in conjunction with the Architect's and other consultants' drawings.