
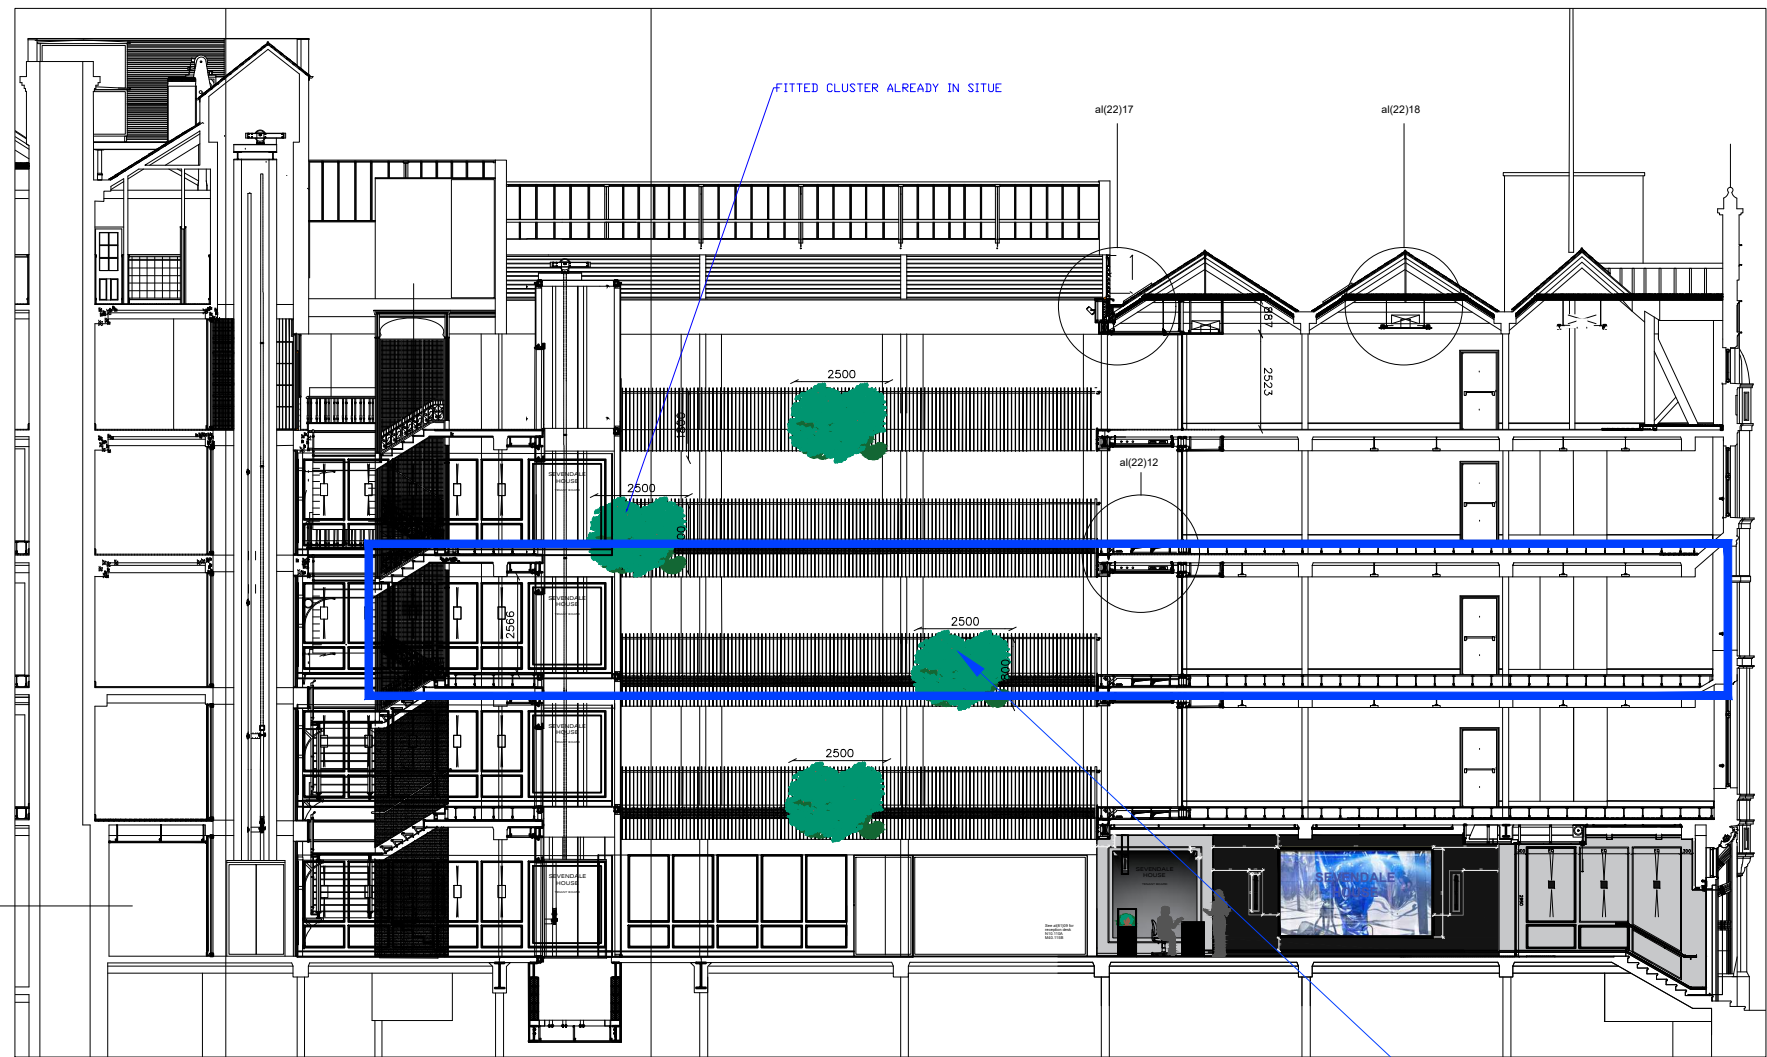


All dimensions are in millimetres unless stated otherwise. No dimensions to be scaled from drawings. All dimensions to be checked on site prior to manufacture.

Any discrepancies between drawings and site conditions are to be reported to the contract manager.

This drawing is to be read in conjunction with all relevant Structural Engineers and Mechanical & Electrical Engineers drawings and specification.







© COPYRIGHT
The copyright in this drawing is vested in OBI Property Ltd and no licence or assignment of any kind has been, or is, granted to any third party whether by provision of copies or originals of the drawings or otherwise unless otherwise agreed in writing.

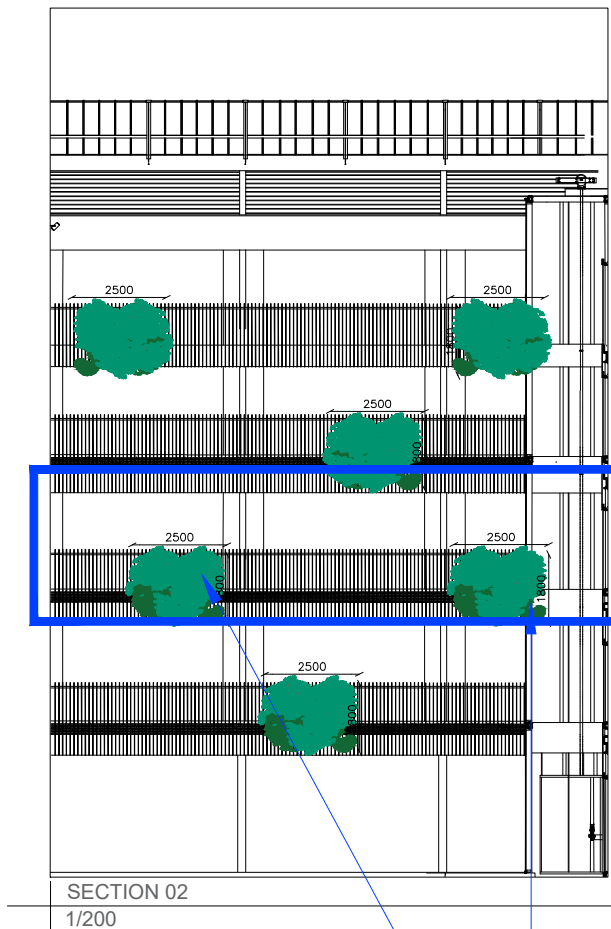

SECTION 01
1/200

plants to be fitted out of working hours

plants to be fitted out of working hours

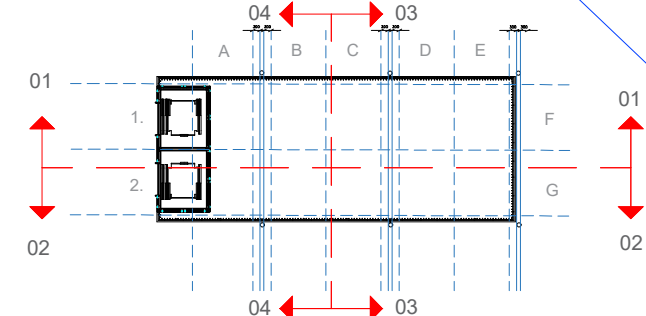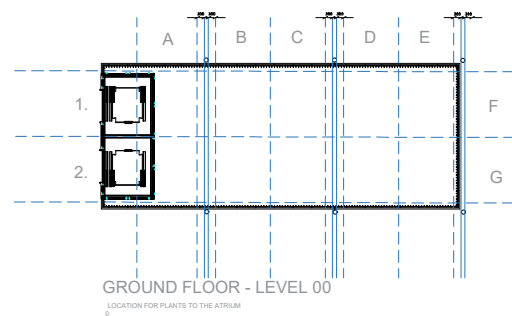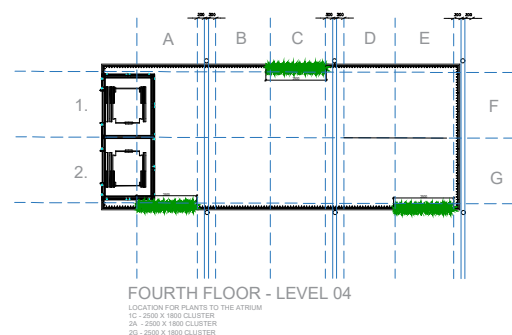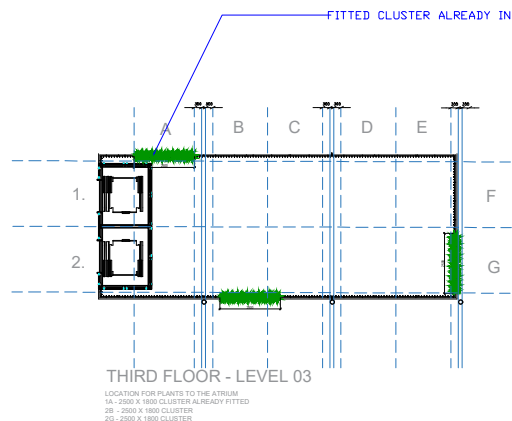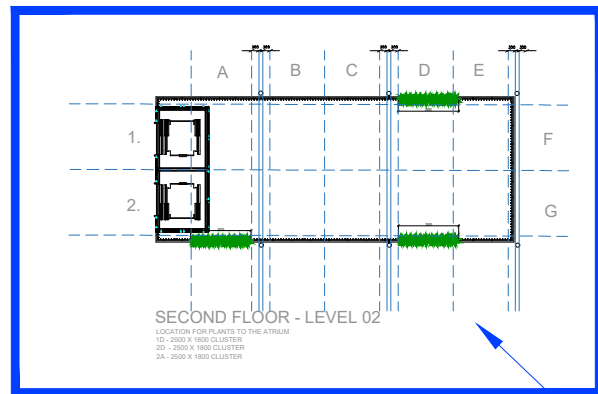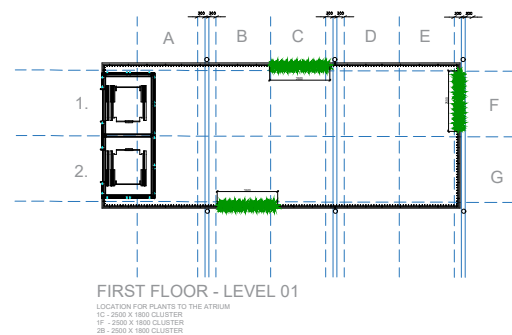

No Works to be done within the Office Suite

A	First Issue	01/08/23	RG	RG
REV	DESCRIPTION	DATE	BY	CHK

CLIENT NAME

Philip J Davies Holdings plc

PROJECT NAME

Sevendale House

DWG TITLE:
Atrium Section 01-02 / Plants

DWG NO: 12_000 REVISION: -
SCALE 1 : 200 @A3 DRAWN: RG

DWG STATUS: TENDER