
Protection for pipes laid at shallow depths.

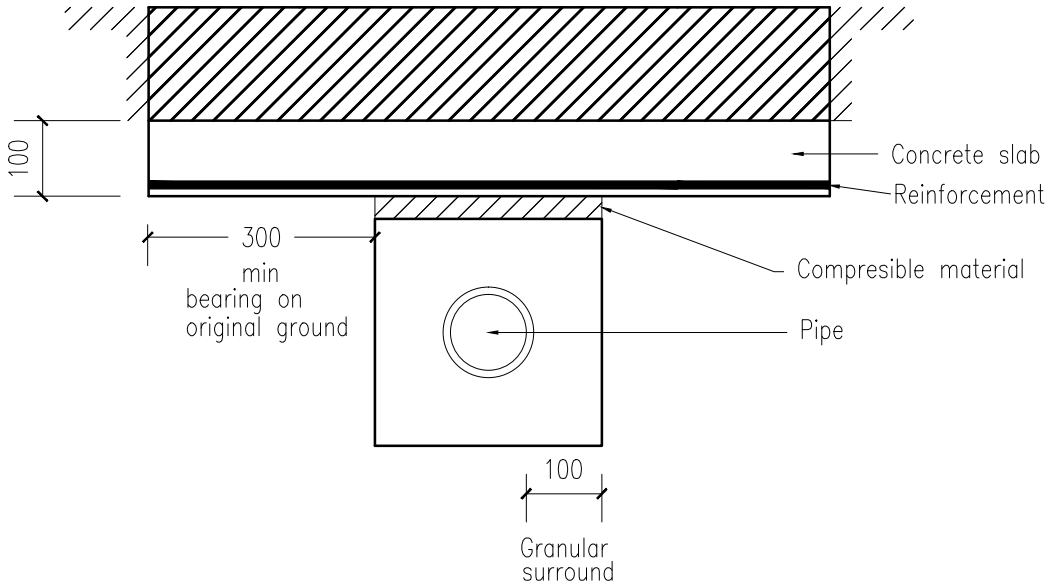

All bedding, backfilling and protection of drainage shalll follow guidance set out in approved document H1.

DRAW No. : DWG 2 – DRAINAGE PROTECTION – 28 VARLEY STREET.DWG	
Builders are to work to dimensions only. If setting out points or dimensions are required, call the number below rather than scaling off the drawing.	
DO NOT SCALE FOR WORKS SCALE: 1 : 10 DATE: October 2024	Ch DESIGN Athenia – The Green – Northop CH7 6BD – 07871 002 925
DRAWN BY: Clair Hughes CHK'D BY:	PLAN AHEAD, before starting any section of work or ordering materials check for discrepancies or lack of information. Please ask for help.