All dimensions are to be checked on site, any discrepancies are to be reported to the Architect before work commences, Do not scale from this drawing.

This drawing is to be read in conjunction with all relevant consultants and specialists drawings / documents, any discrepancies are to be reported to the Architect before the affected work commences.

All structural components shown are indicative only. Details / calculations of structural members are to be provided by the Structural Engineer.

This drawing is copyright.

A	First Issue	17/04/2024

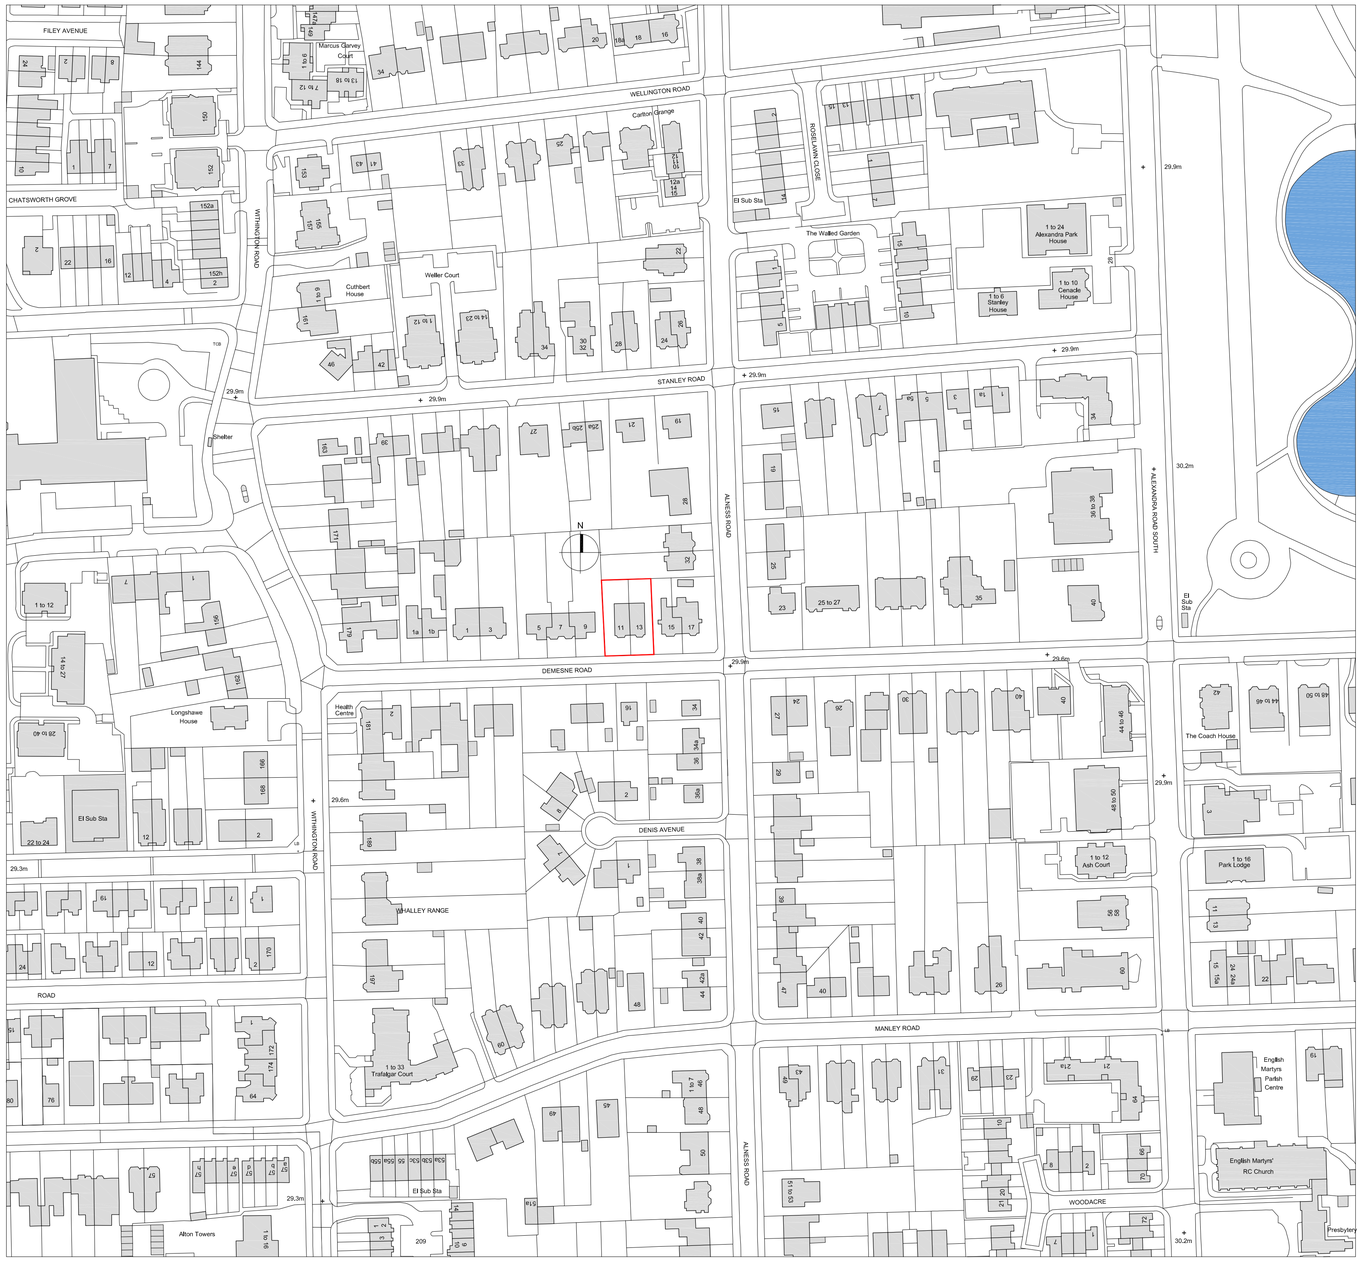

Location Plan 1:1250

Scale Bar 1:1250

0 50 100 150m

Tang & Associates Ltd
Chartered Architects

Tel : 0161 877 9587
e-mail: barrytang@tangassociates.co.uk

10/F, 1 City Approach, Albert Street,
Eccles,
Manchester, M30 0BG, UK

Client:
BOS3 Manchester Limited

Project:
11-13 Demesne Road, Manchester M16 8HG

Drawing Title:
Location Plan

Scale: 1:1250 @ A1

Date: April 2024

Drawing No: 9862/001

Revision: A