


Dimensions are not to be scaled from on this document. Notify Howells of discrepancies affecting the information shown. This drawing is copyright of Howells, the trading name of Glenn Howells Architects Limited.

SKETCH

Please note this is a sketch drawing and any information contained on it should be taken as indicative.

Key

Clear zone behind retained facade

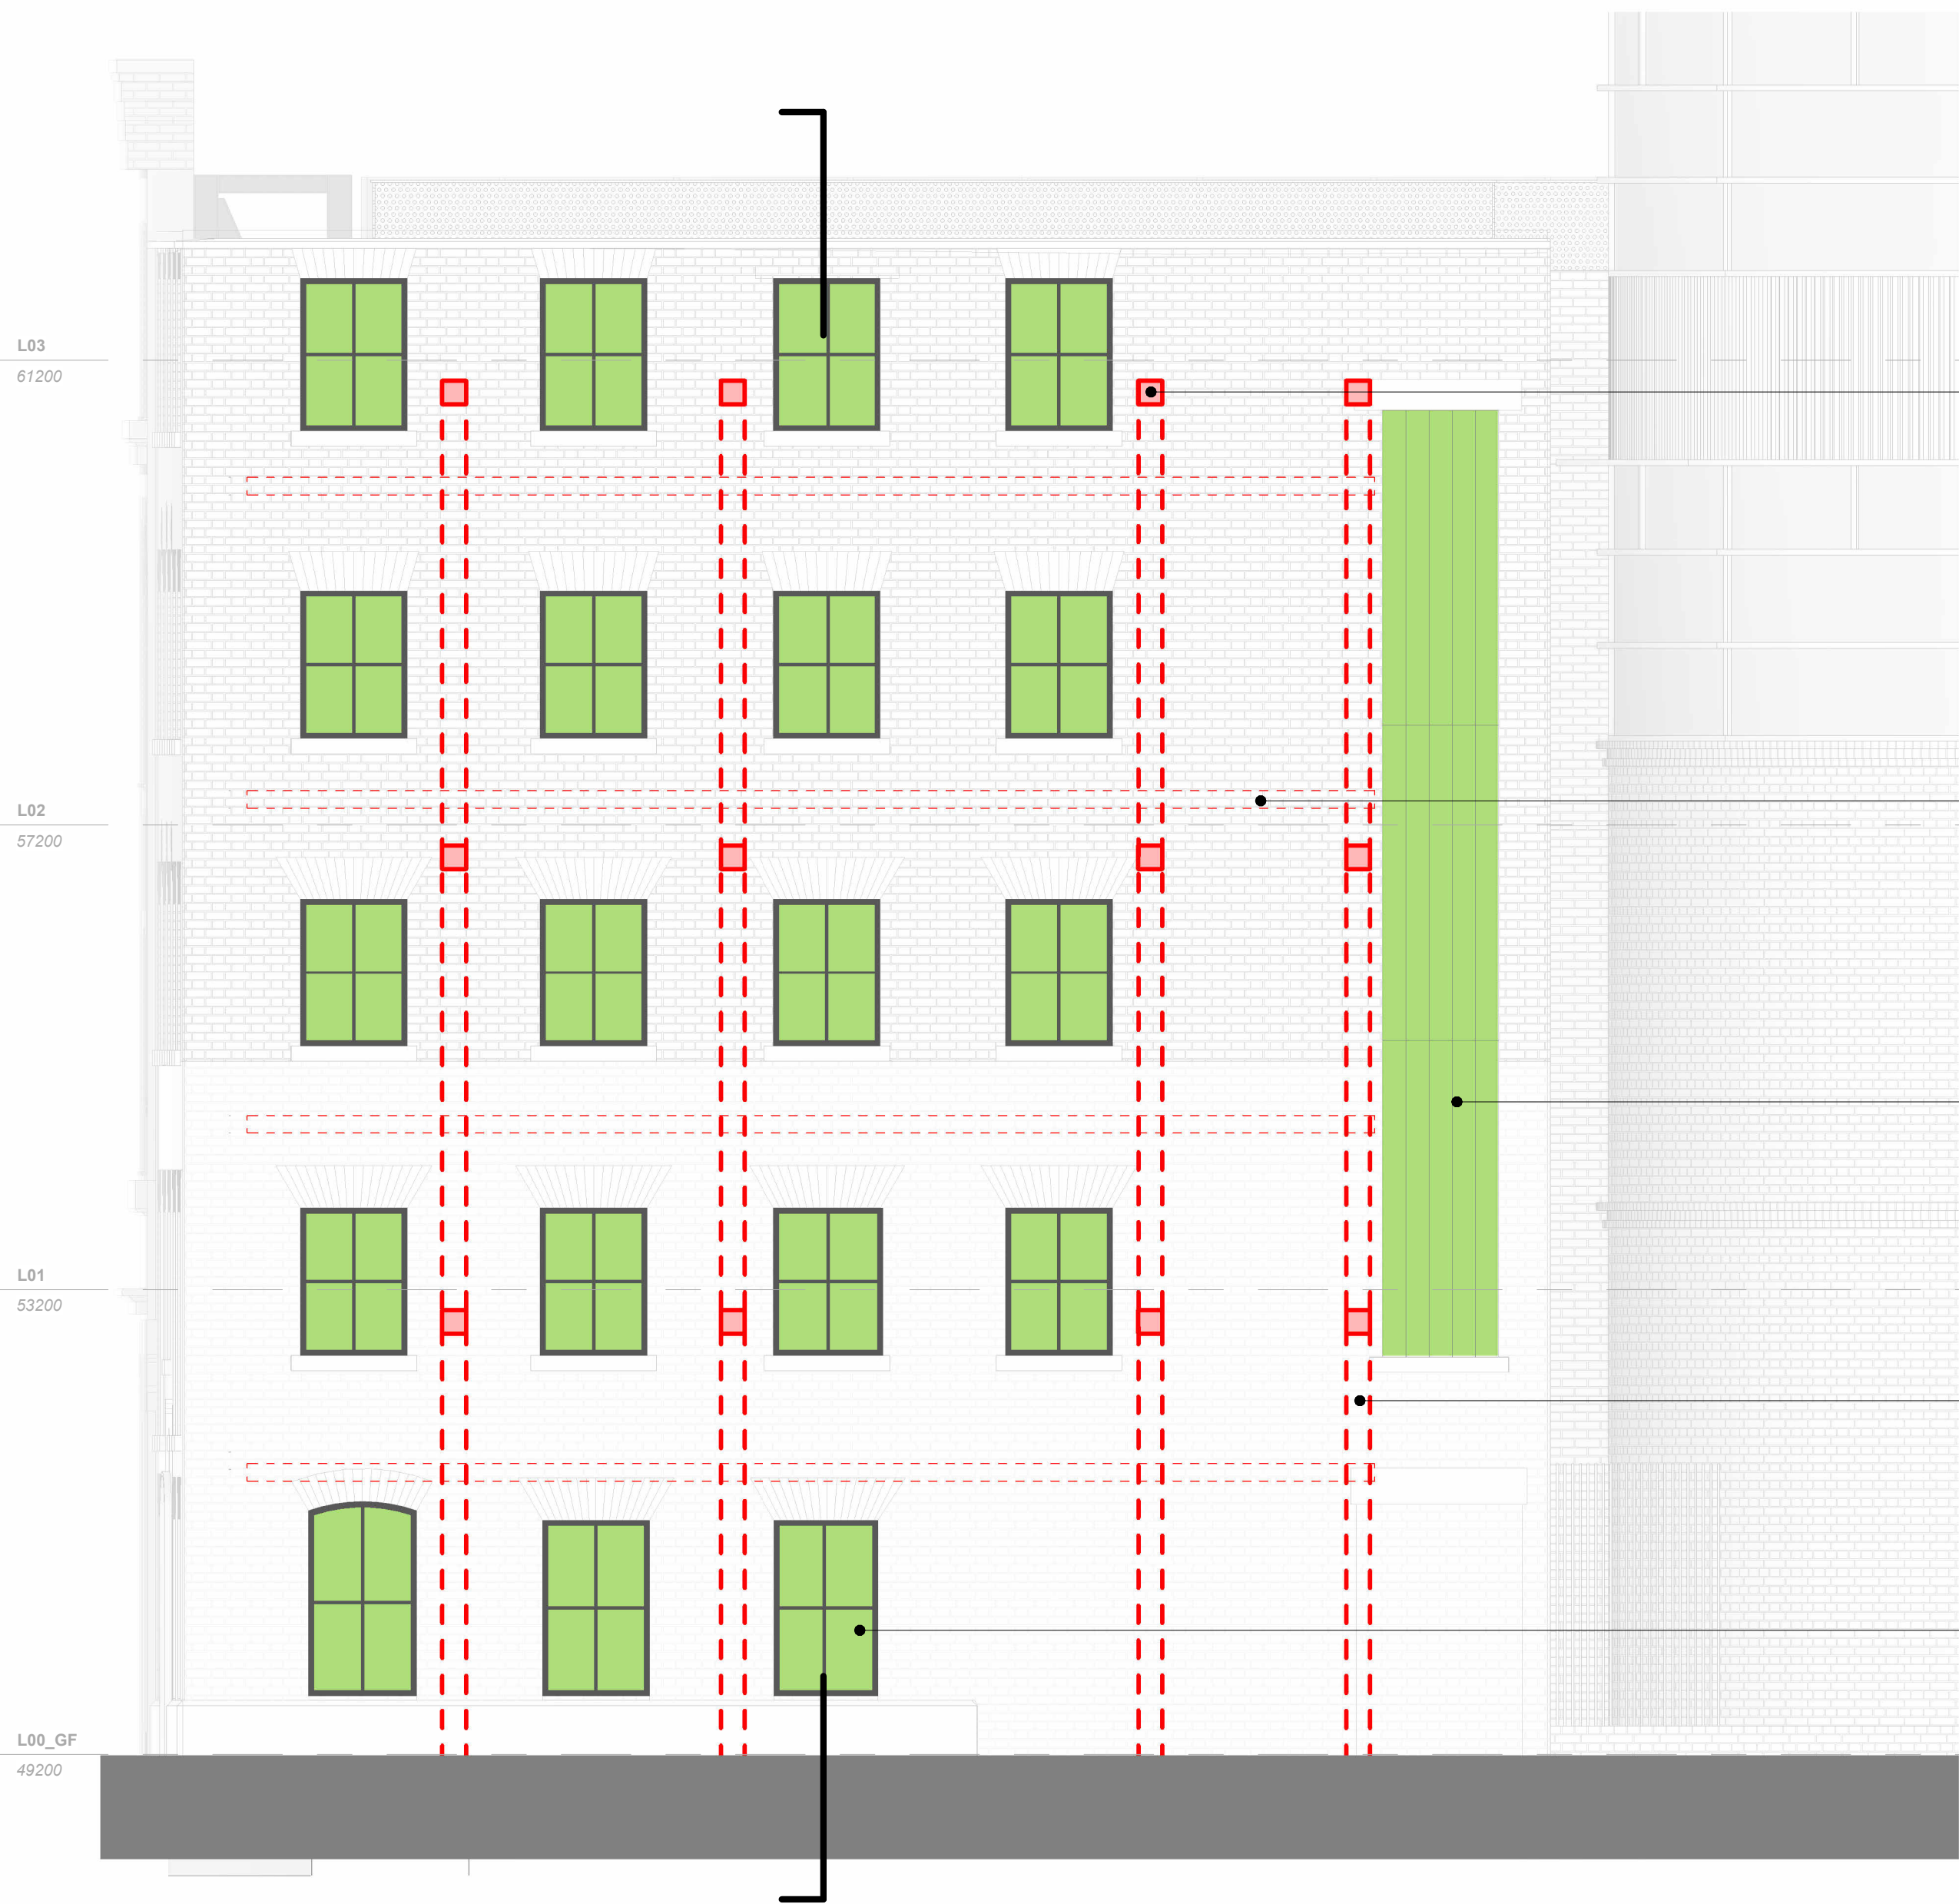

01 Sketch Houldsworth Street Retained Facade Elevation  
1:50

Horizontal structure tied back to new concrete floor to support retained facade


New curtain walling behind retained facade

Horizontal bracing for lateral support behind retained facade to avoid window opening

Existing glass block removed to be replaced with profiled glass. Cill, lintel and reveals made good generally. New reclaimed brick corner pier and return wall to match adjacent existing brickwork.


Vertical structure supporting retained facade avoiding existing window openings

Existing windows to be replaced by new recessed windows to match historic design style, lintels and reveals to be made good generally.

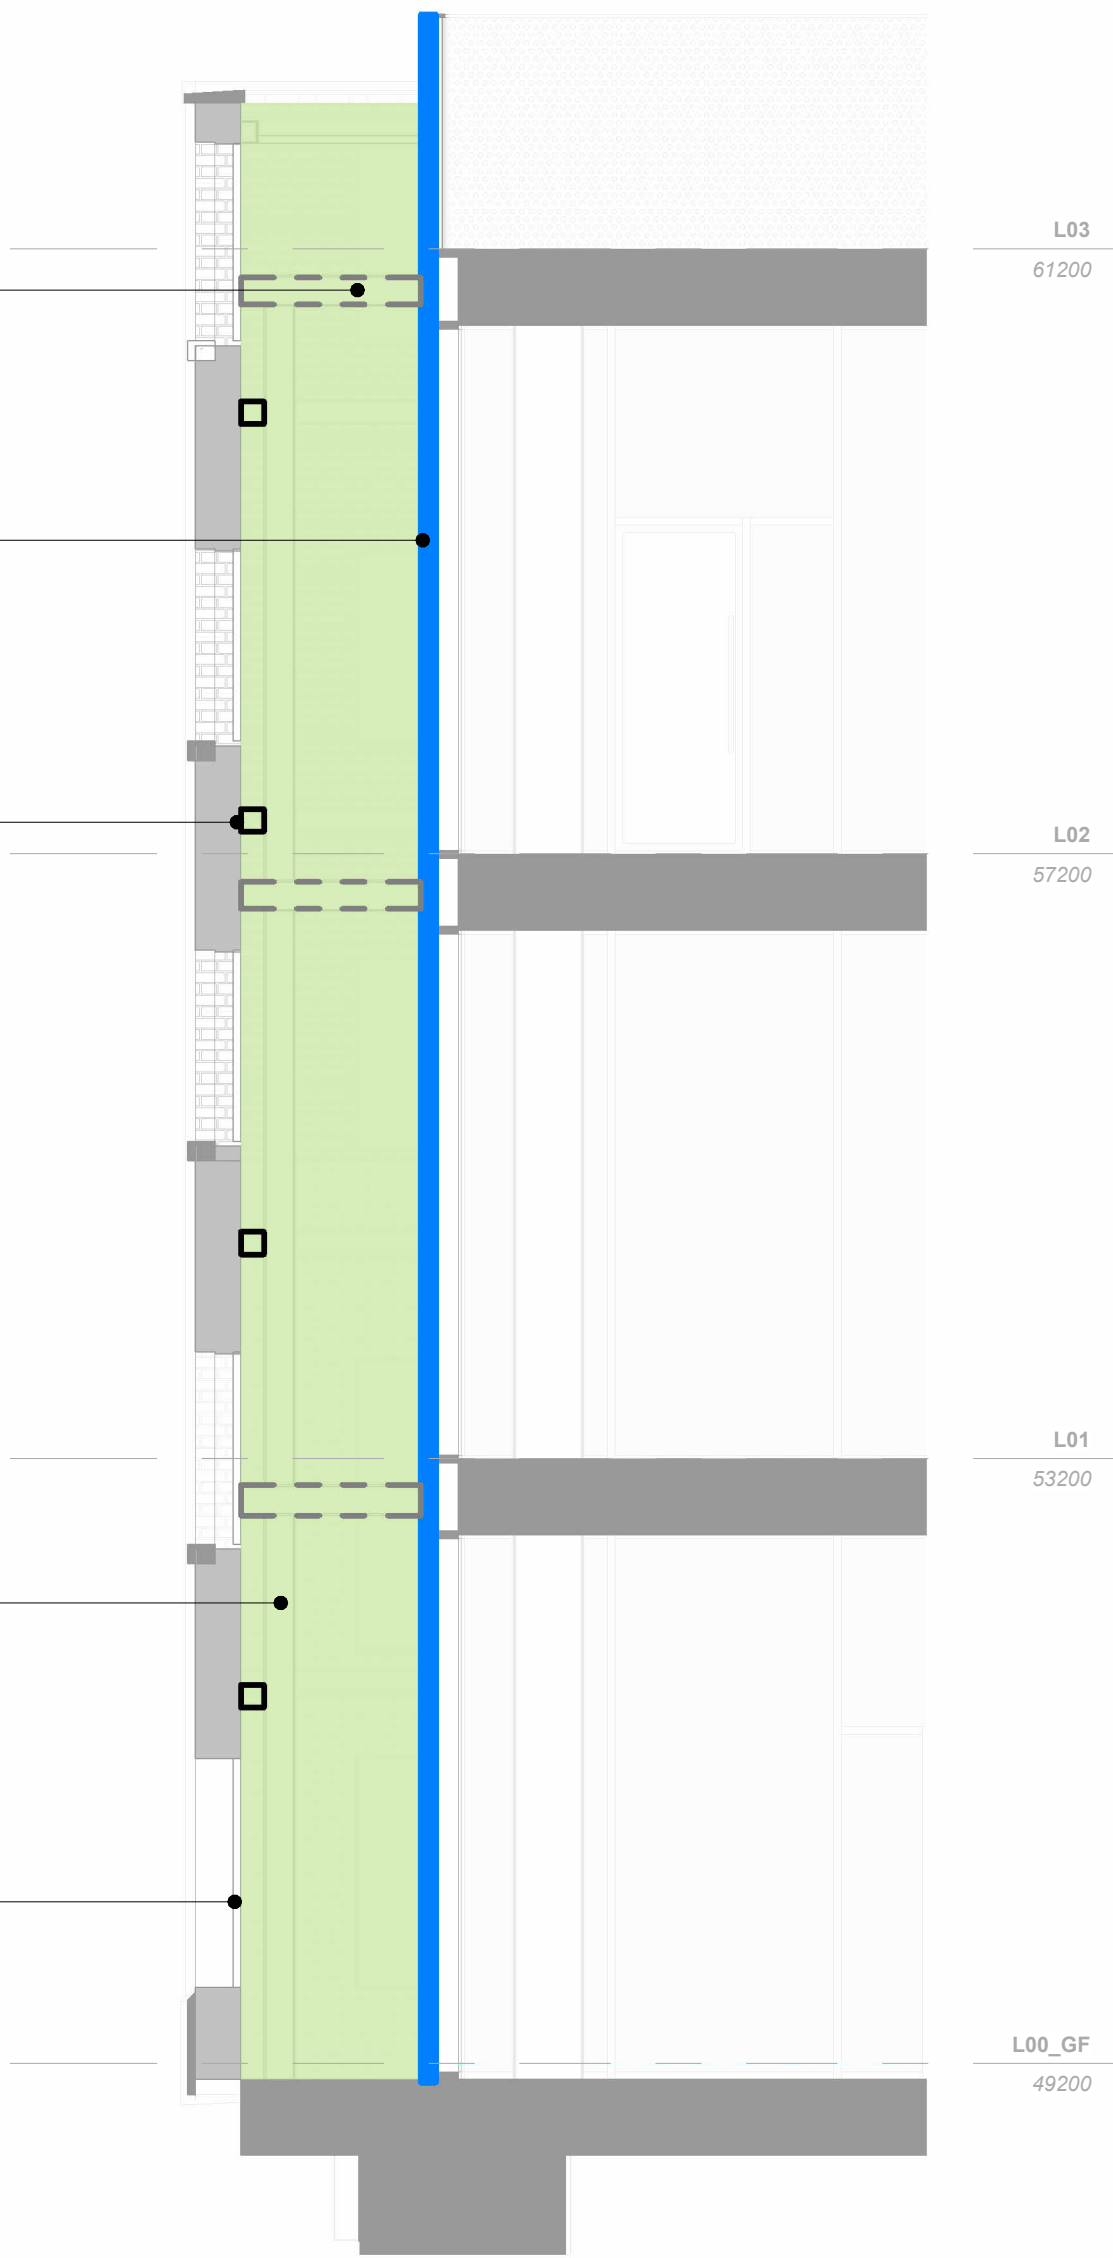

02 Sketch - Houldsworth Street Retained Facade Section  
1:50

Location:

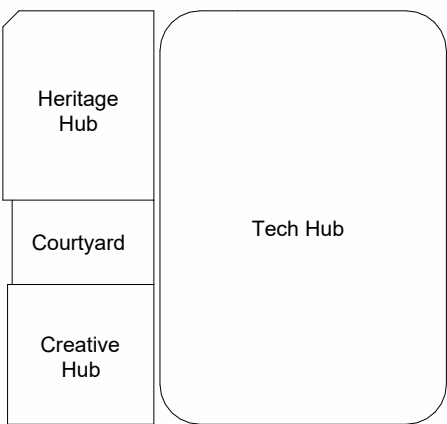

Status:

Revision History:

P01 Planning Update  
P02 Planning Update

Checked:  
Checker

17/09/2024 DJ  
01/11/2024 DJ

Project & Client:  
Lever Street Manchester working with Soller Group

File Title: Scale: As indicated @A1

Retained Structure Mark up 02

File ID: 2510-HWS-A-SK-240916-02  
Revision: P02