
SCALE BAR 1:50

North

0m 1m 2m 3m 4m 5m 10m

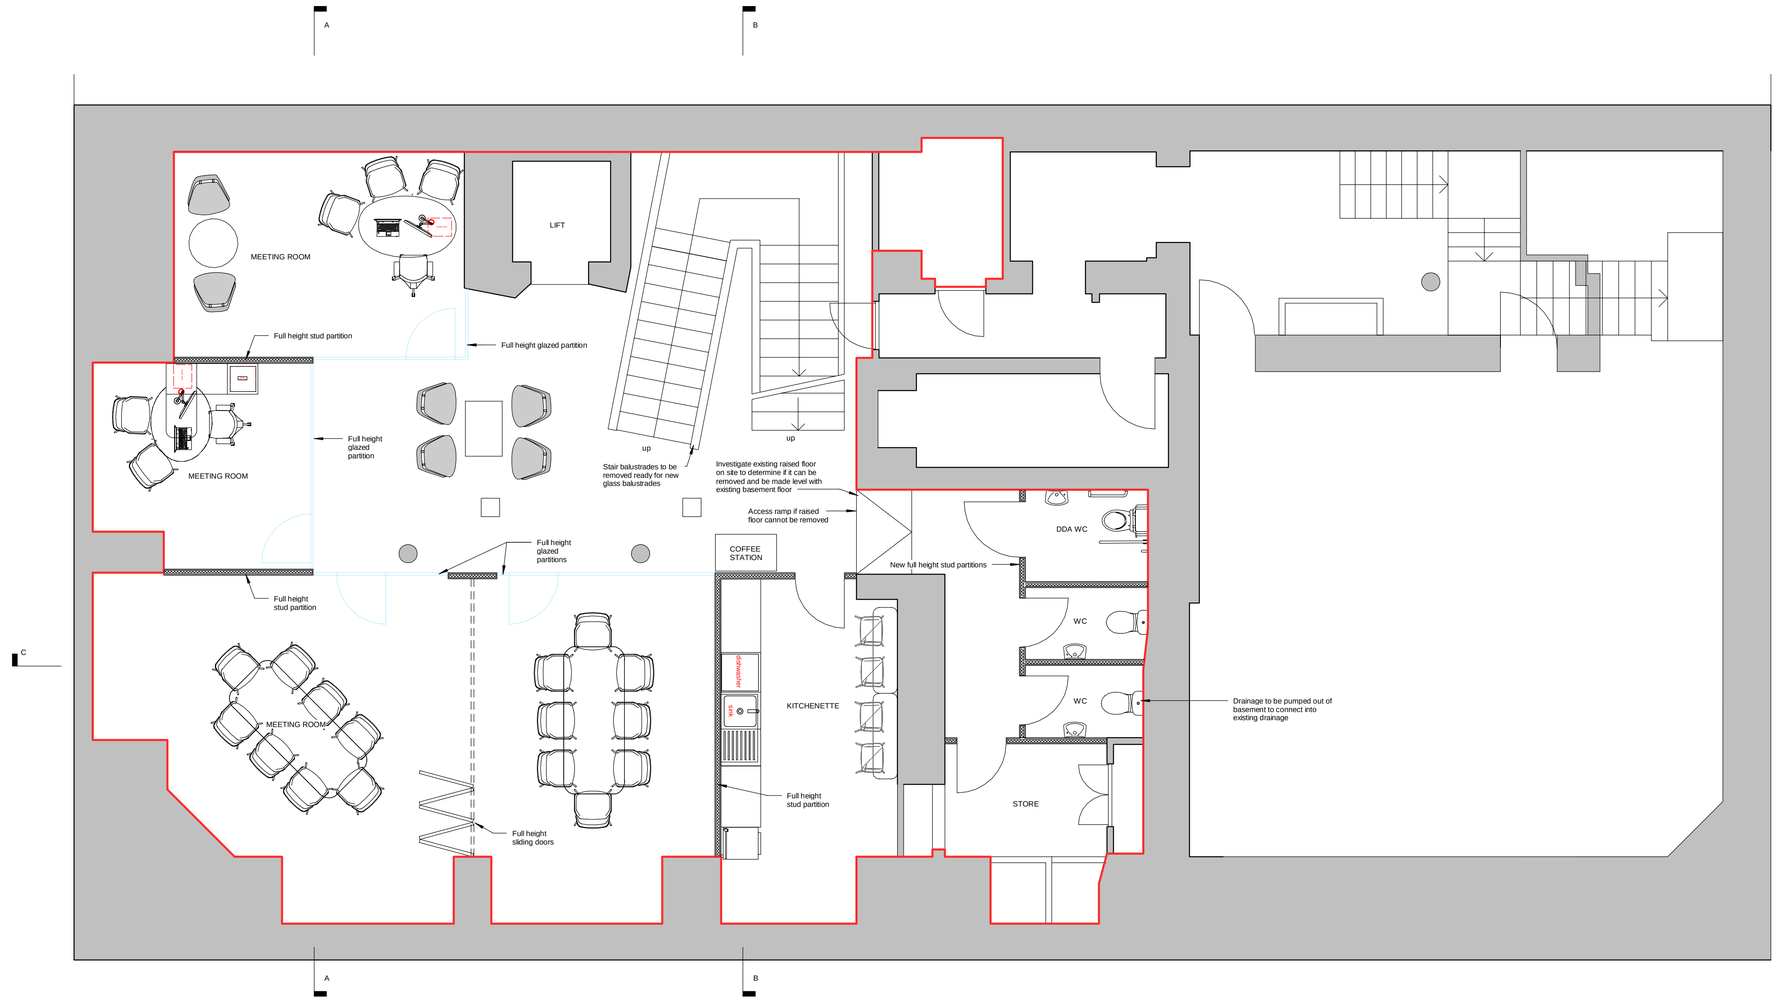

Proposed Basement Plan
1 : 50

MWE ARCHITECTS
Unit One, Beaf Farm, Stocksfield, NE43 7AL
Telephone : (0151) 260 2299
Email : enquiries@mwearchitects.co.uk
Website : www.mwearchitects.co.uk

Rev.	By	Date	Description
A		07.08.24	Layout amended

Client: Newcastle Building Society	Job No: 24003	Dwg No: 09	
Job Title: 74 King Street, Manchester M2 4NJ	Scale: 1 : 50	Rev. A	
	Date: March 2024		
Description: PROPOSED BASEMENT PLAN	Drawn by: GI		
	Paper size: A1	Date	