




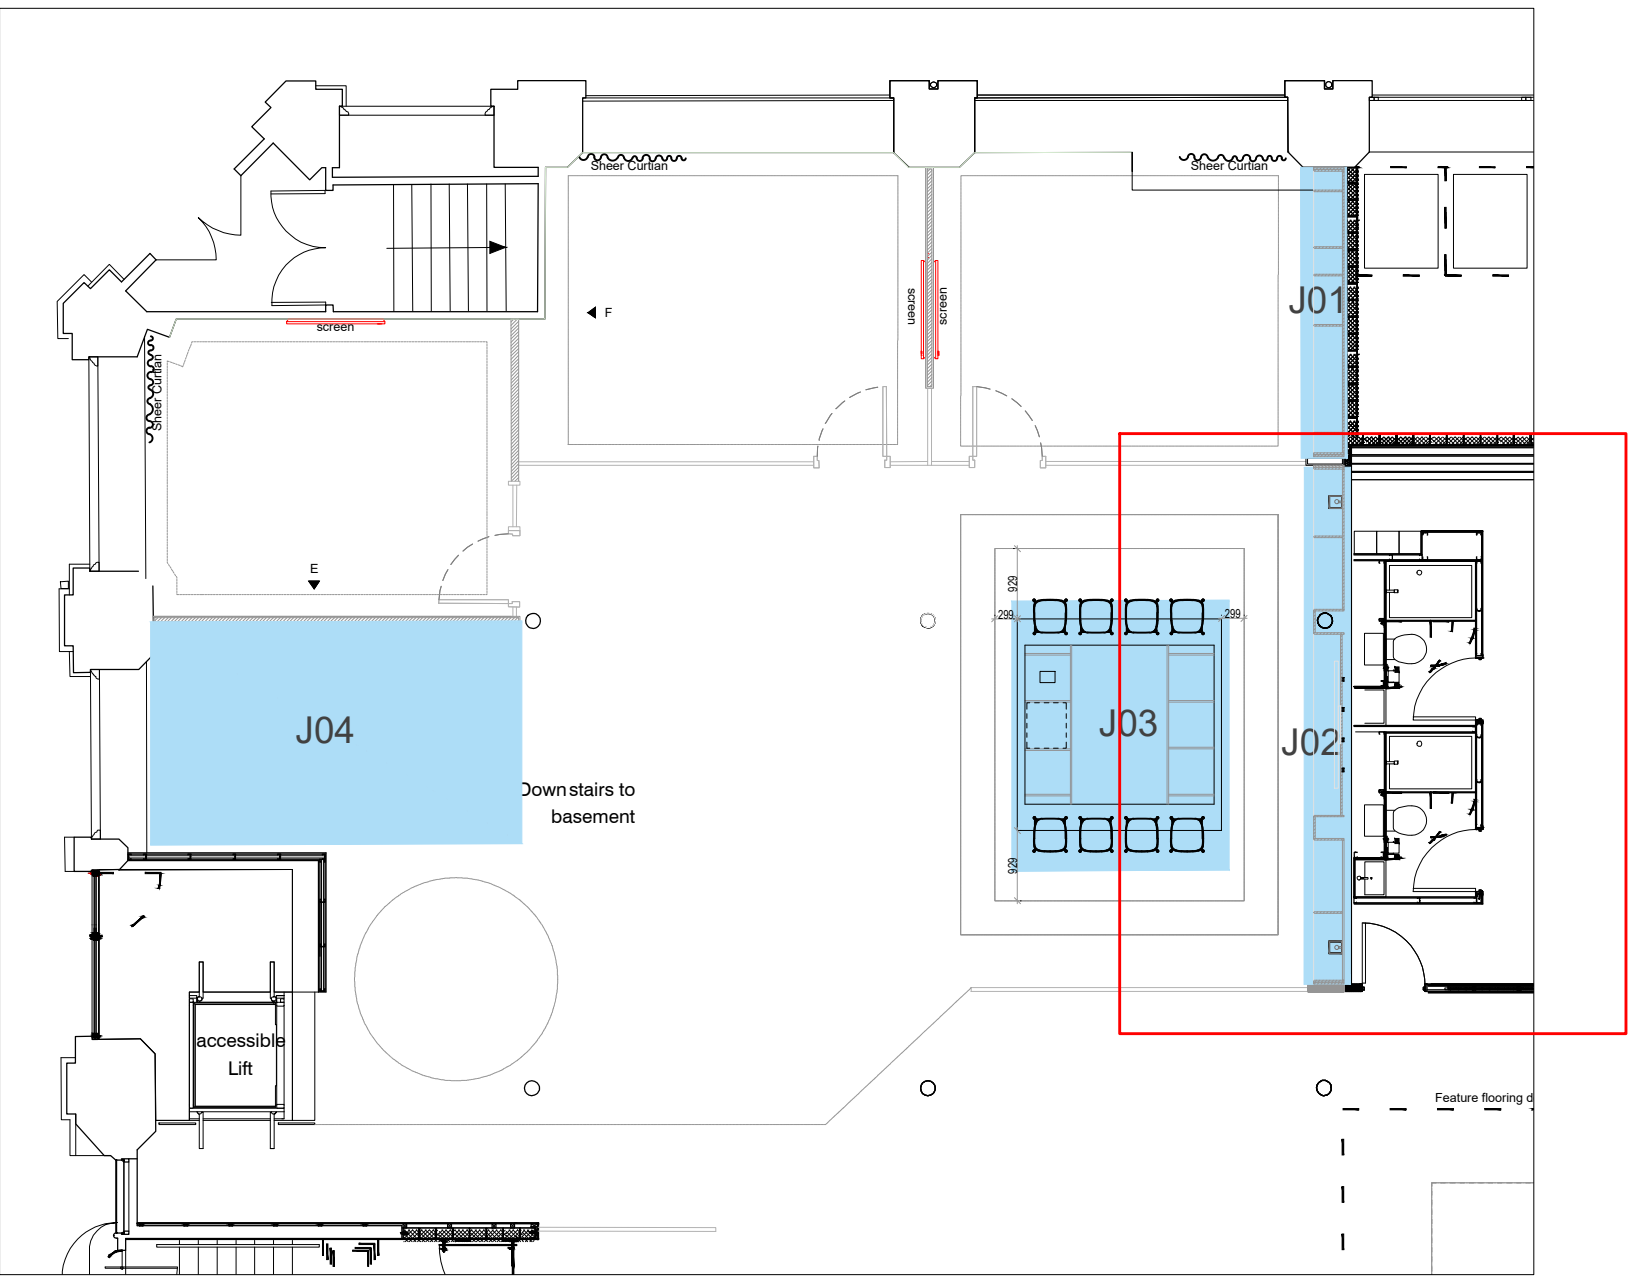


J01 Location Plan
Scale 1:100

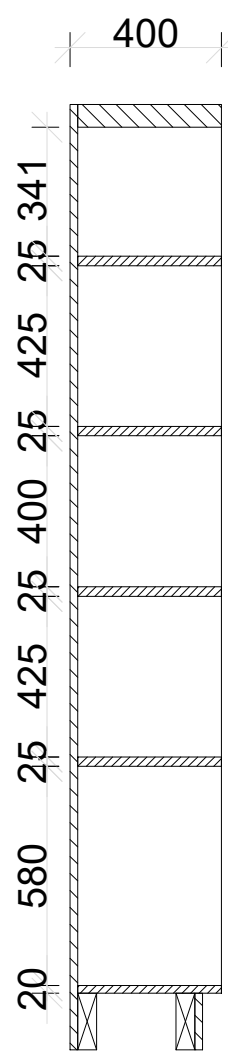


Section BB
Scale 1:20

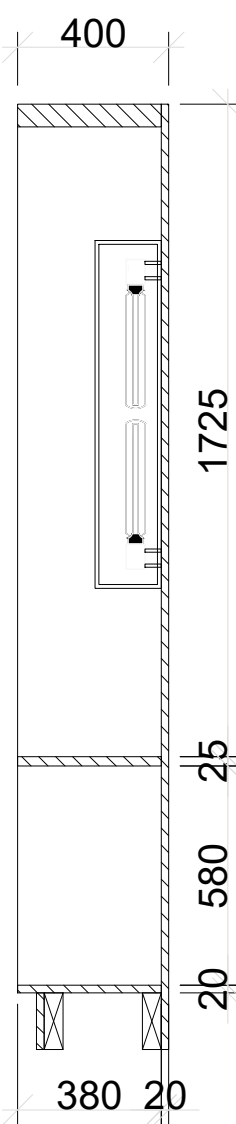

Section CC
Scale 1:20

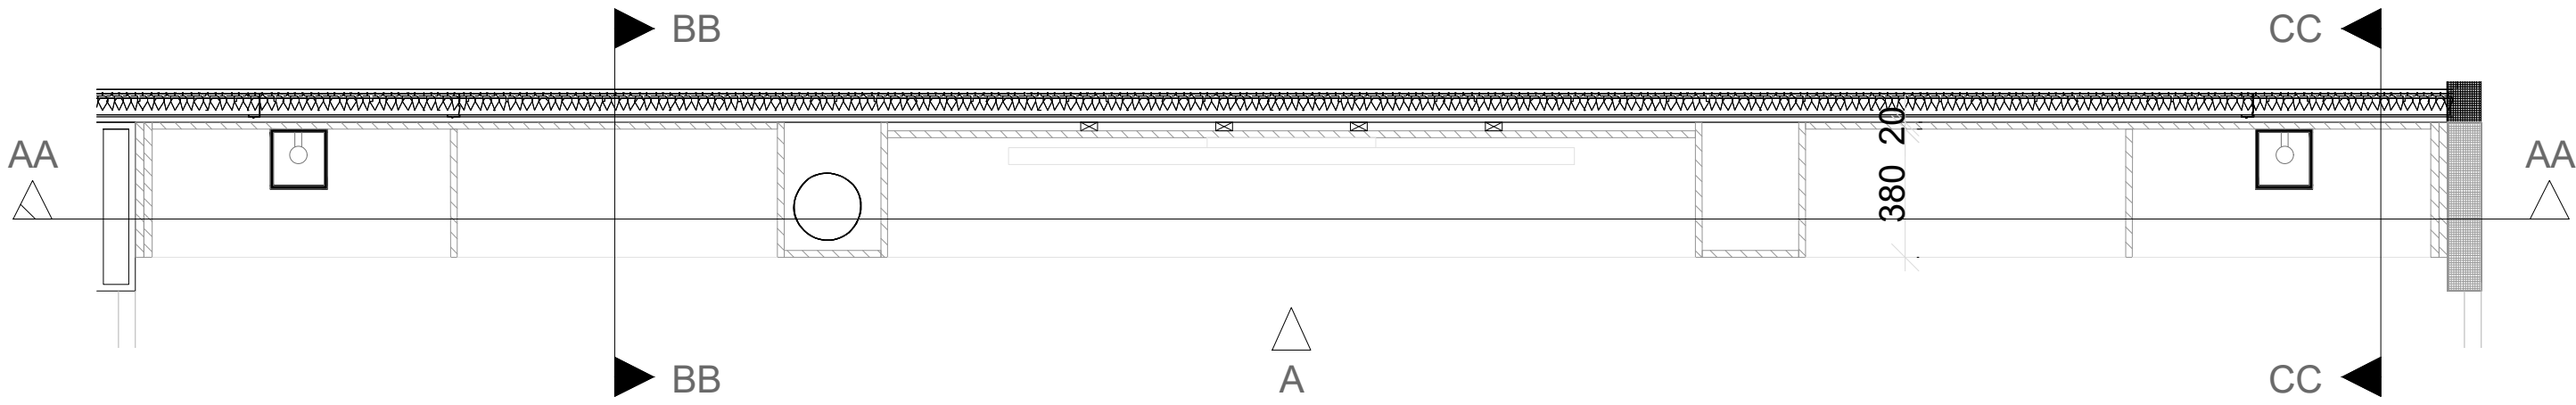


J01 Plan
Scale 1:20

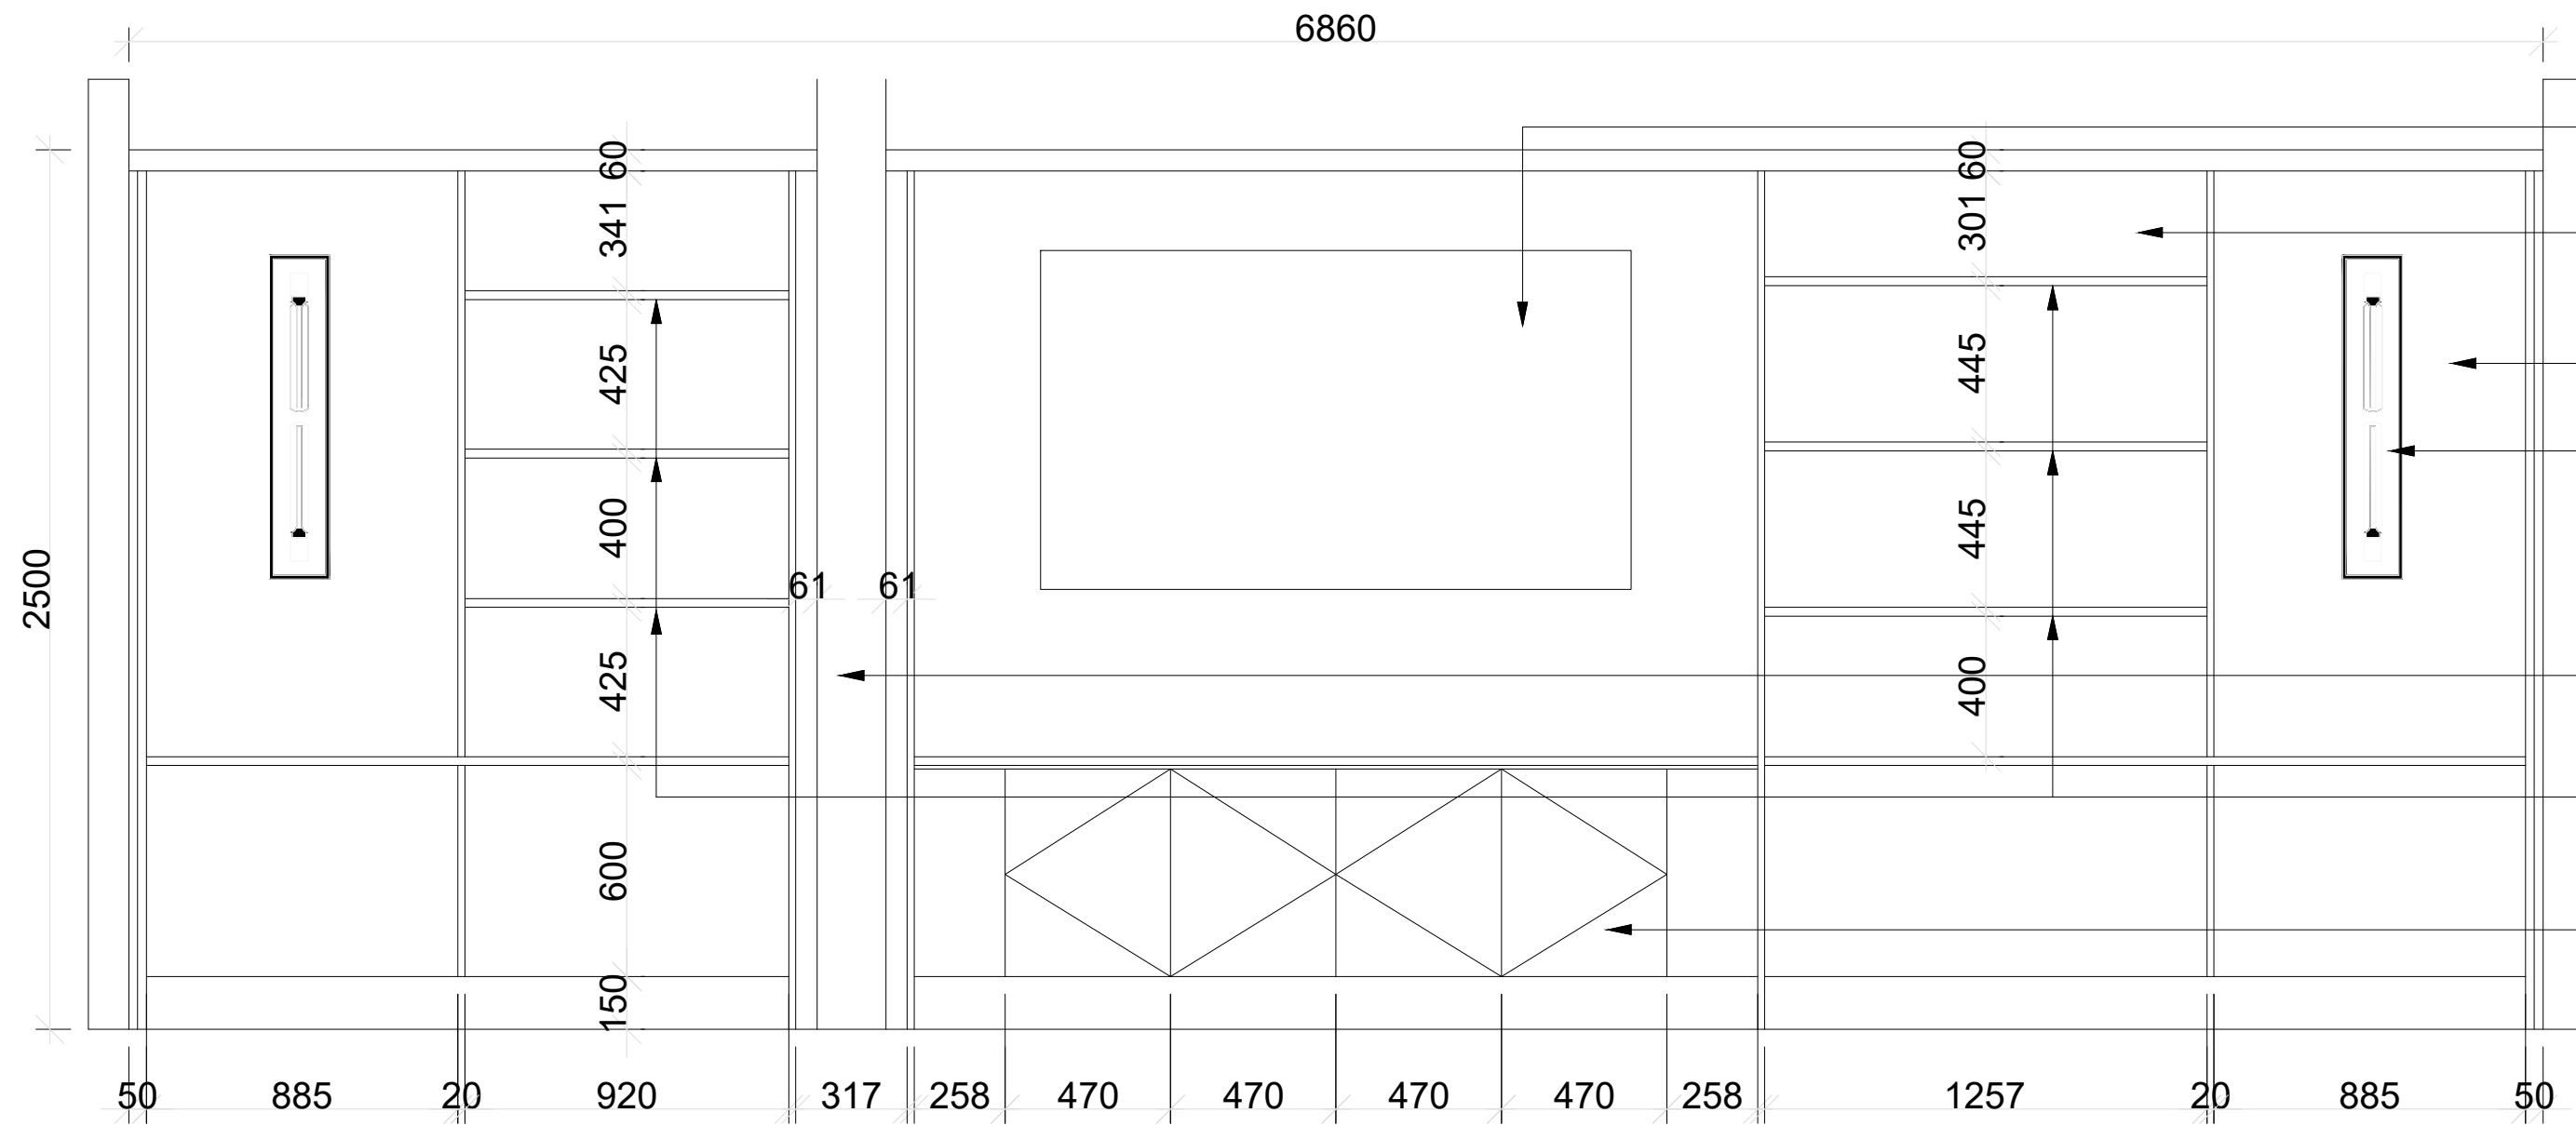

- 75inch TV - HoElectrical & Avant Garde AV to coordinate
- Accessories / artwork to joinery
Supplied by others
- Laminate: Fenix, Nero Ingo, 720
- LF17: Buster & Punch, Caged Wall XL light - Black marble
- Column to be left exposed and colour matched to laminate
- LED strip lighting to underside of shelving above cabinetry
- Storage with push close opening & height adjustable shelving

Elevation A
Scale 1:20

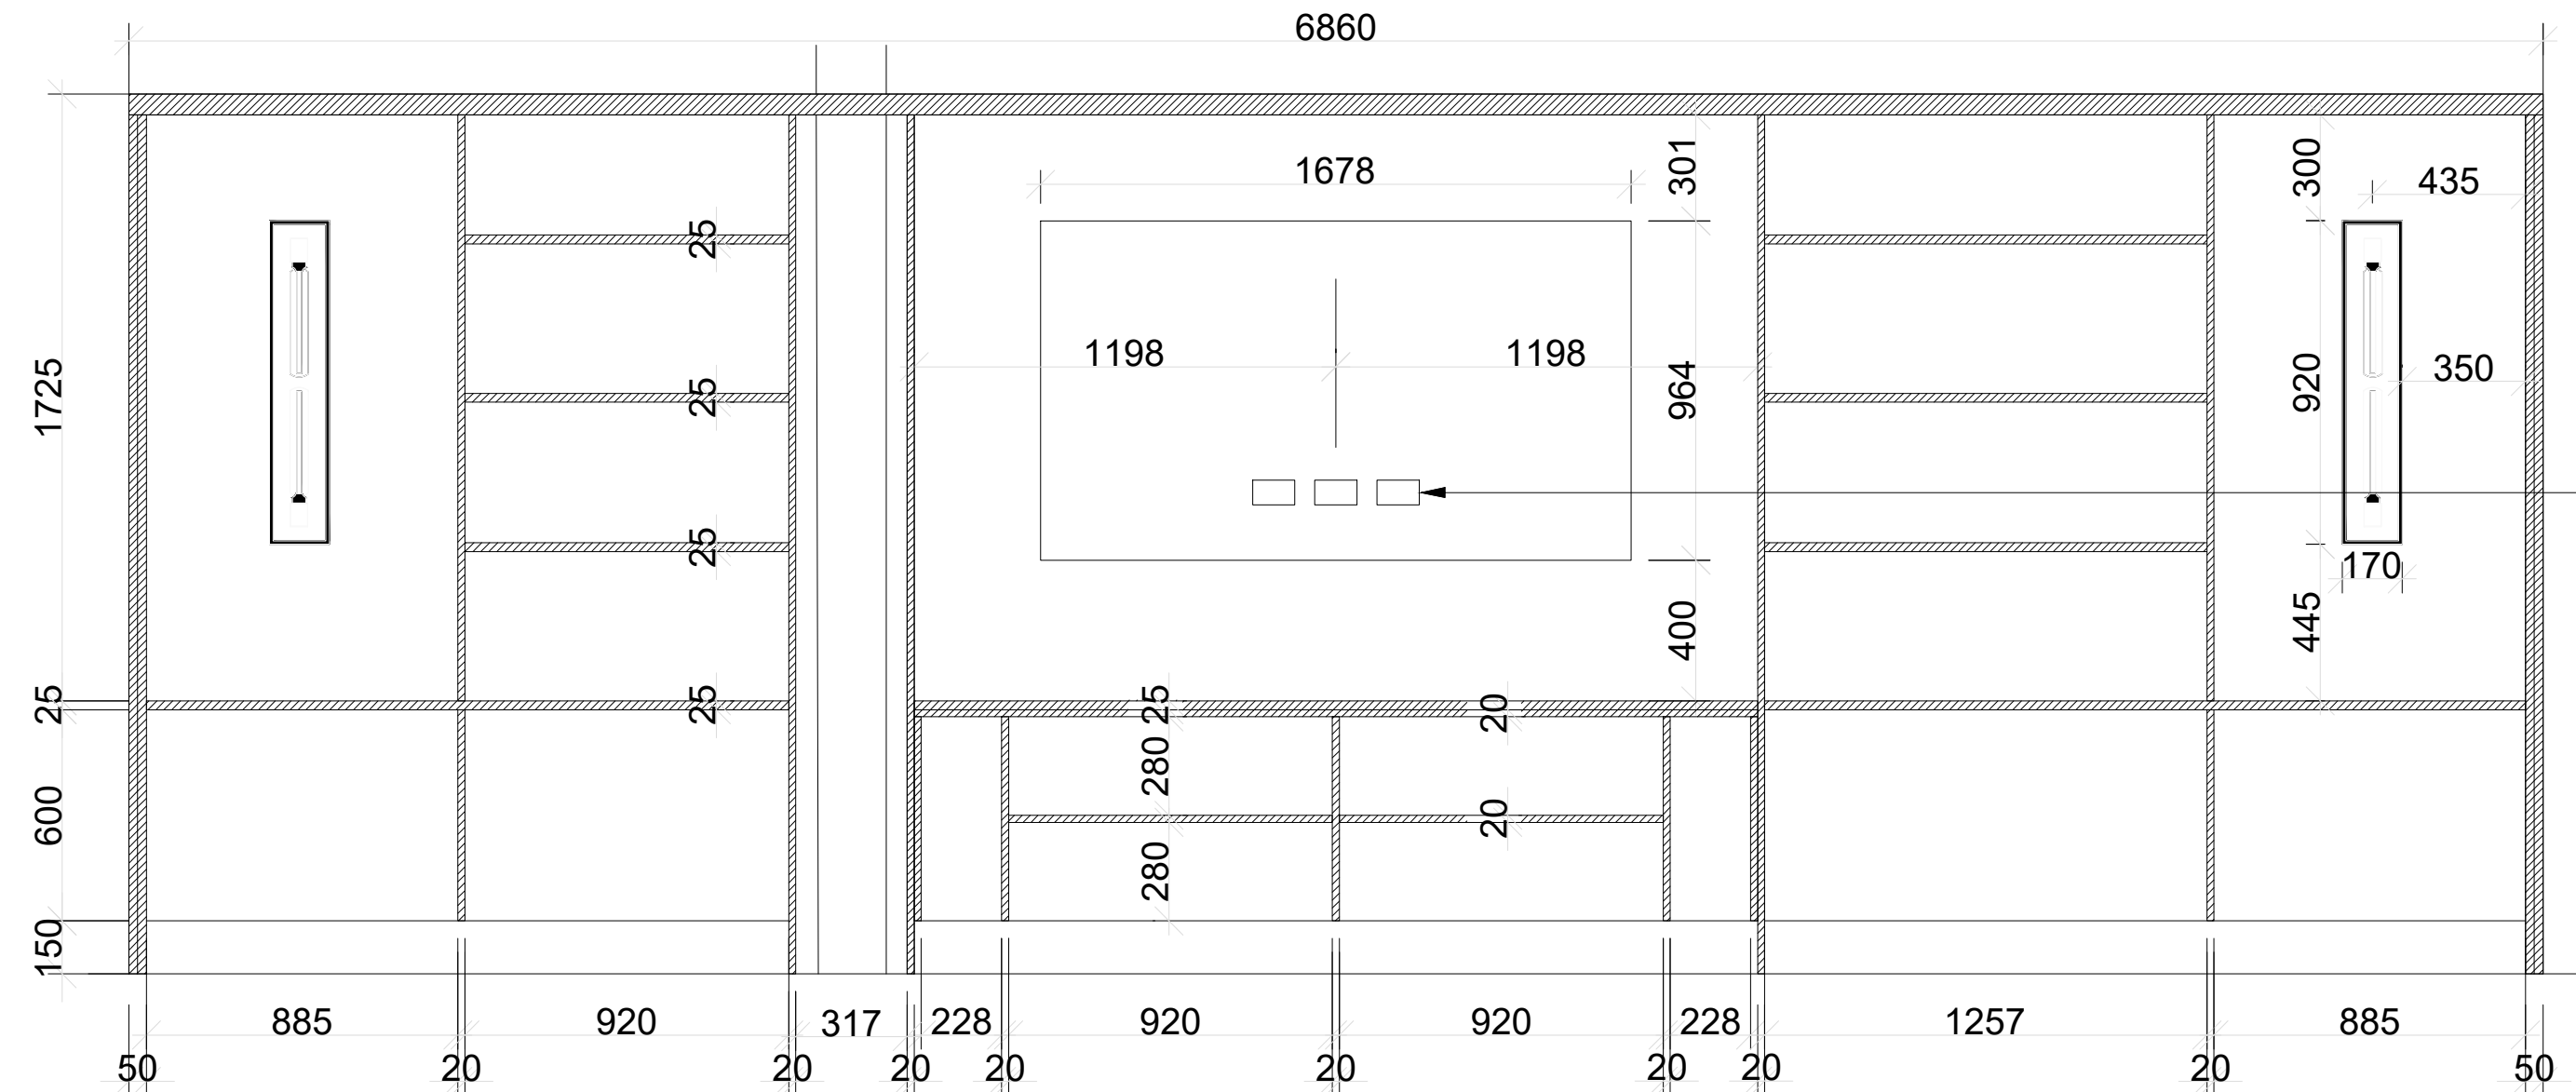

Section AA
Scale 1:20


- Plug sockets to be coordinated with HoElectrical

All dimensions are in millimetres unless stated otherwise. No dimensions to be scaled from drawings. All dimensions to be checked on site prior to manufacture.

Any discrepancies between drawings and site conditions are to be reported to the contract manager.

This drawing is to be read in conjunction with all relevant Structural Engineers and Mechanical & Electrical Engineers drawings and specification.

© COPYRIGHT
The copyright in this drawing is vested in OBI Property Ltd and no licence or assignment of any kind has been, or is, granted to any third party whether by provision of copies or originals of the drawings or otherwise unless otherwise agreed in writing.

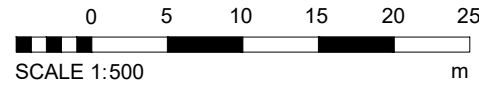

F	Amended Joinery Height / dimensions	21/02/24	EK	
E	Amended Joinery - Column encasement	21/02/24	EK	
D	Amended Joinery Design	09/02/24	EK	
C		16/10/23	EK	
B		07/09/23	RG	
A		29/07/23	RG	
	First Issue	26/04/23	RG	
REV	DESCRIPTION	DATE	BY	CHK

CLIENT NAME

Phillip J Davies Holdings plc

PROJECT NAME

Sevendale House

DWG TITLE:

Joinery / Feature Wall - J02

DWG NO: 34_003

REVISION: F

SCALE 1:100 @ A1

DRAWN: EK

STAGE 5