

This drawing is © C4 Projects and is not to be copied, reproduced or re-distributed either in whole or in part without the prior written permission of the originator.

The originator shall have no responsibility for any liability, loss, cost, damage or expense arising from or relating to any use of this document other than for its intended purpose on this project.

This drawing shall be read in conjunction with all other relevant drawings, specifications and associated documentation. Any discrepancies, errors or omissions are to be reported to the originator before proceeding with work.

This drawing can be scaled for planning purposes only. All dimensions are to be checked on site by the contractor prior to proceeding with any work. Contractors to work to figured dimensions only & scaled figures are not to be used for construction purposes.


DISCLAIMER
When this drawing is issued in CAD, it is an uncontrolled version issued for information only, to enable the recipient to prepare their own documents/ drawings for which they are solely responsible.

SOFTWARE INTEROPERABILITY
C4 Projects prepared this drawing using Autodesk/REVIT Architecture.

C4 Projects does not accept liability for any loss or degradation of any information held in the drawing resulting from the translation from the original file format to any other file format or from the recipient's reading of it in any other programme.

0 5 10 15 20m


1:250 @ A1

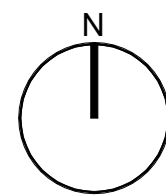

PROJECT NOTES


1. Development proposals are to be read in conjunction with all referenced drawings and documents.

2. Any proposed ground or floor slab levels are indicative and subject to change to suit Engineered design and/or determined by site conditions.

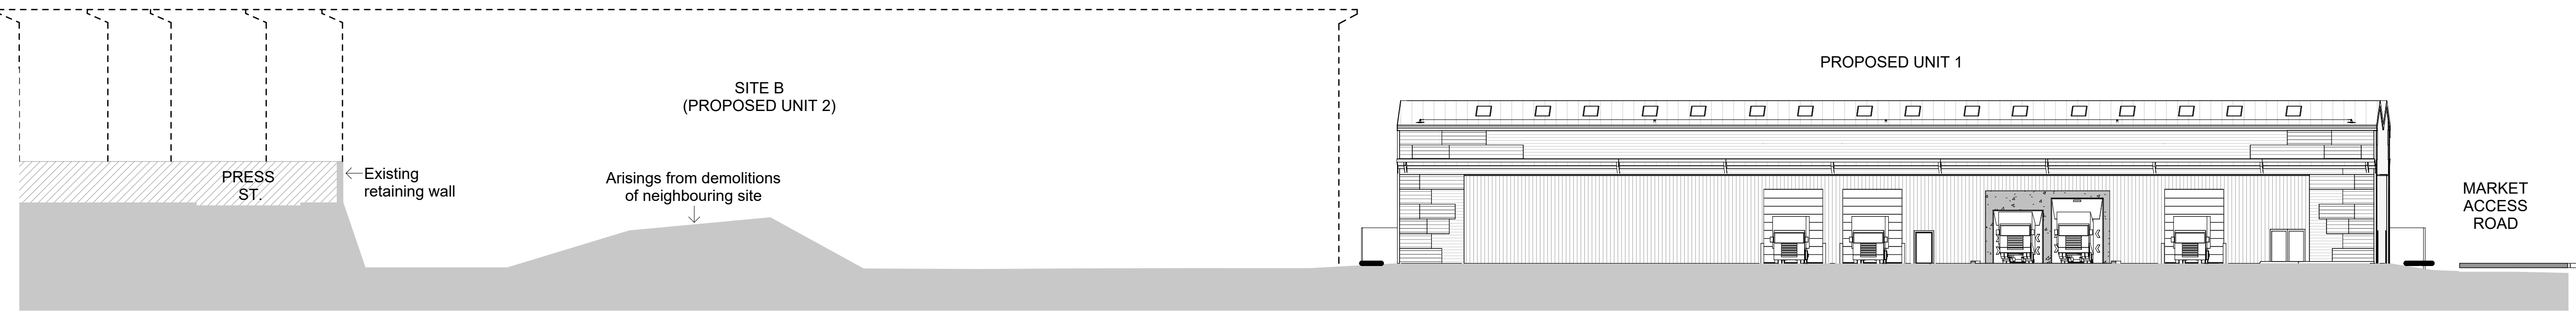


1 Proposed North Context Elevation

1 : 250

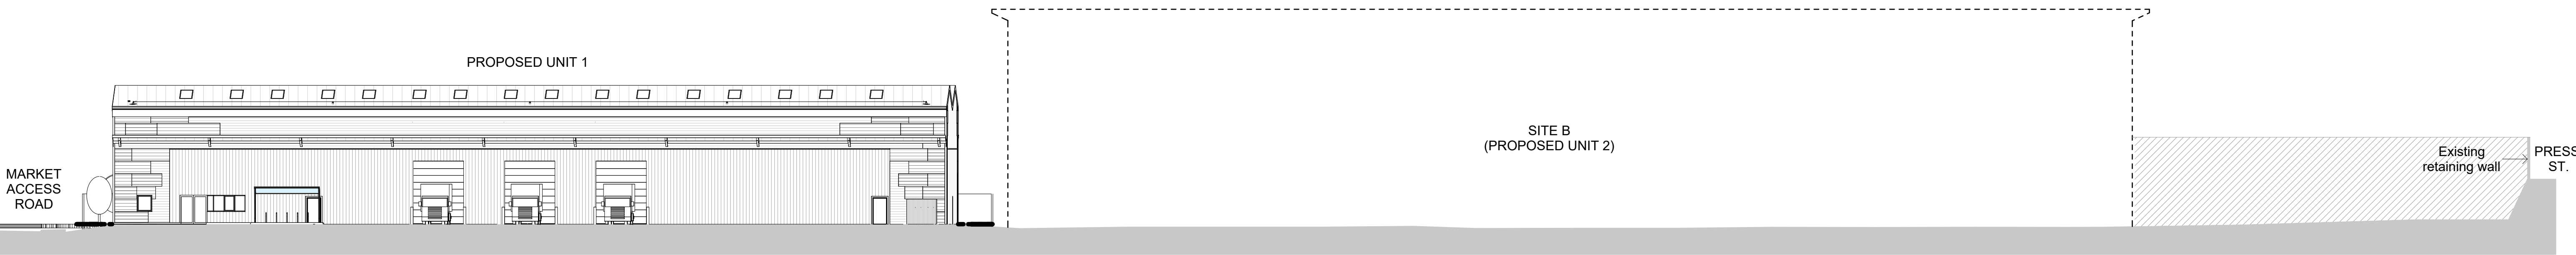

2 Proposed South Context Elevation

1 : 250

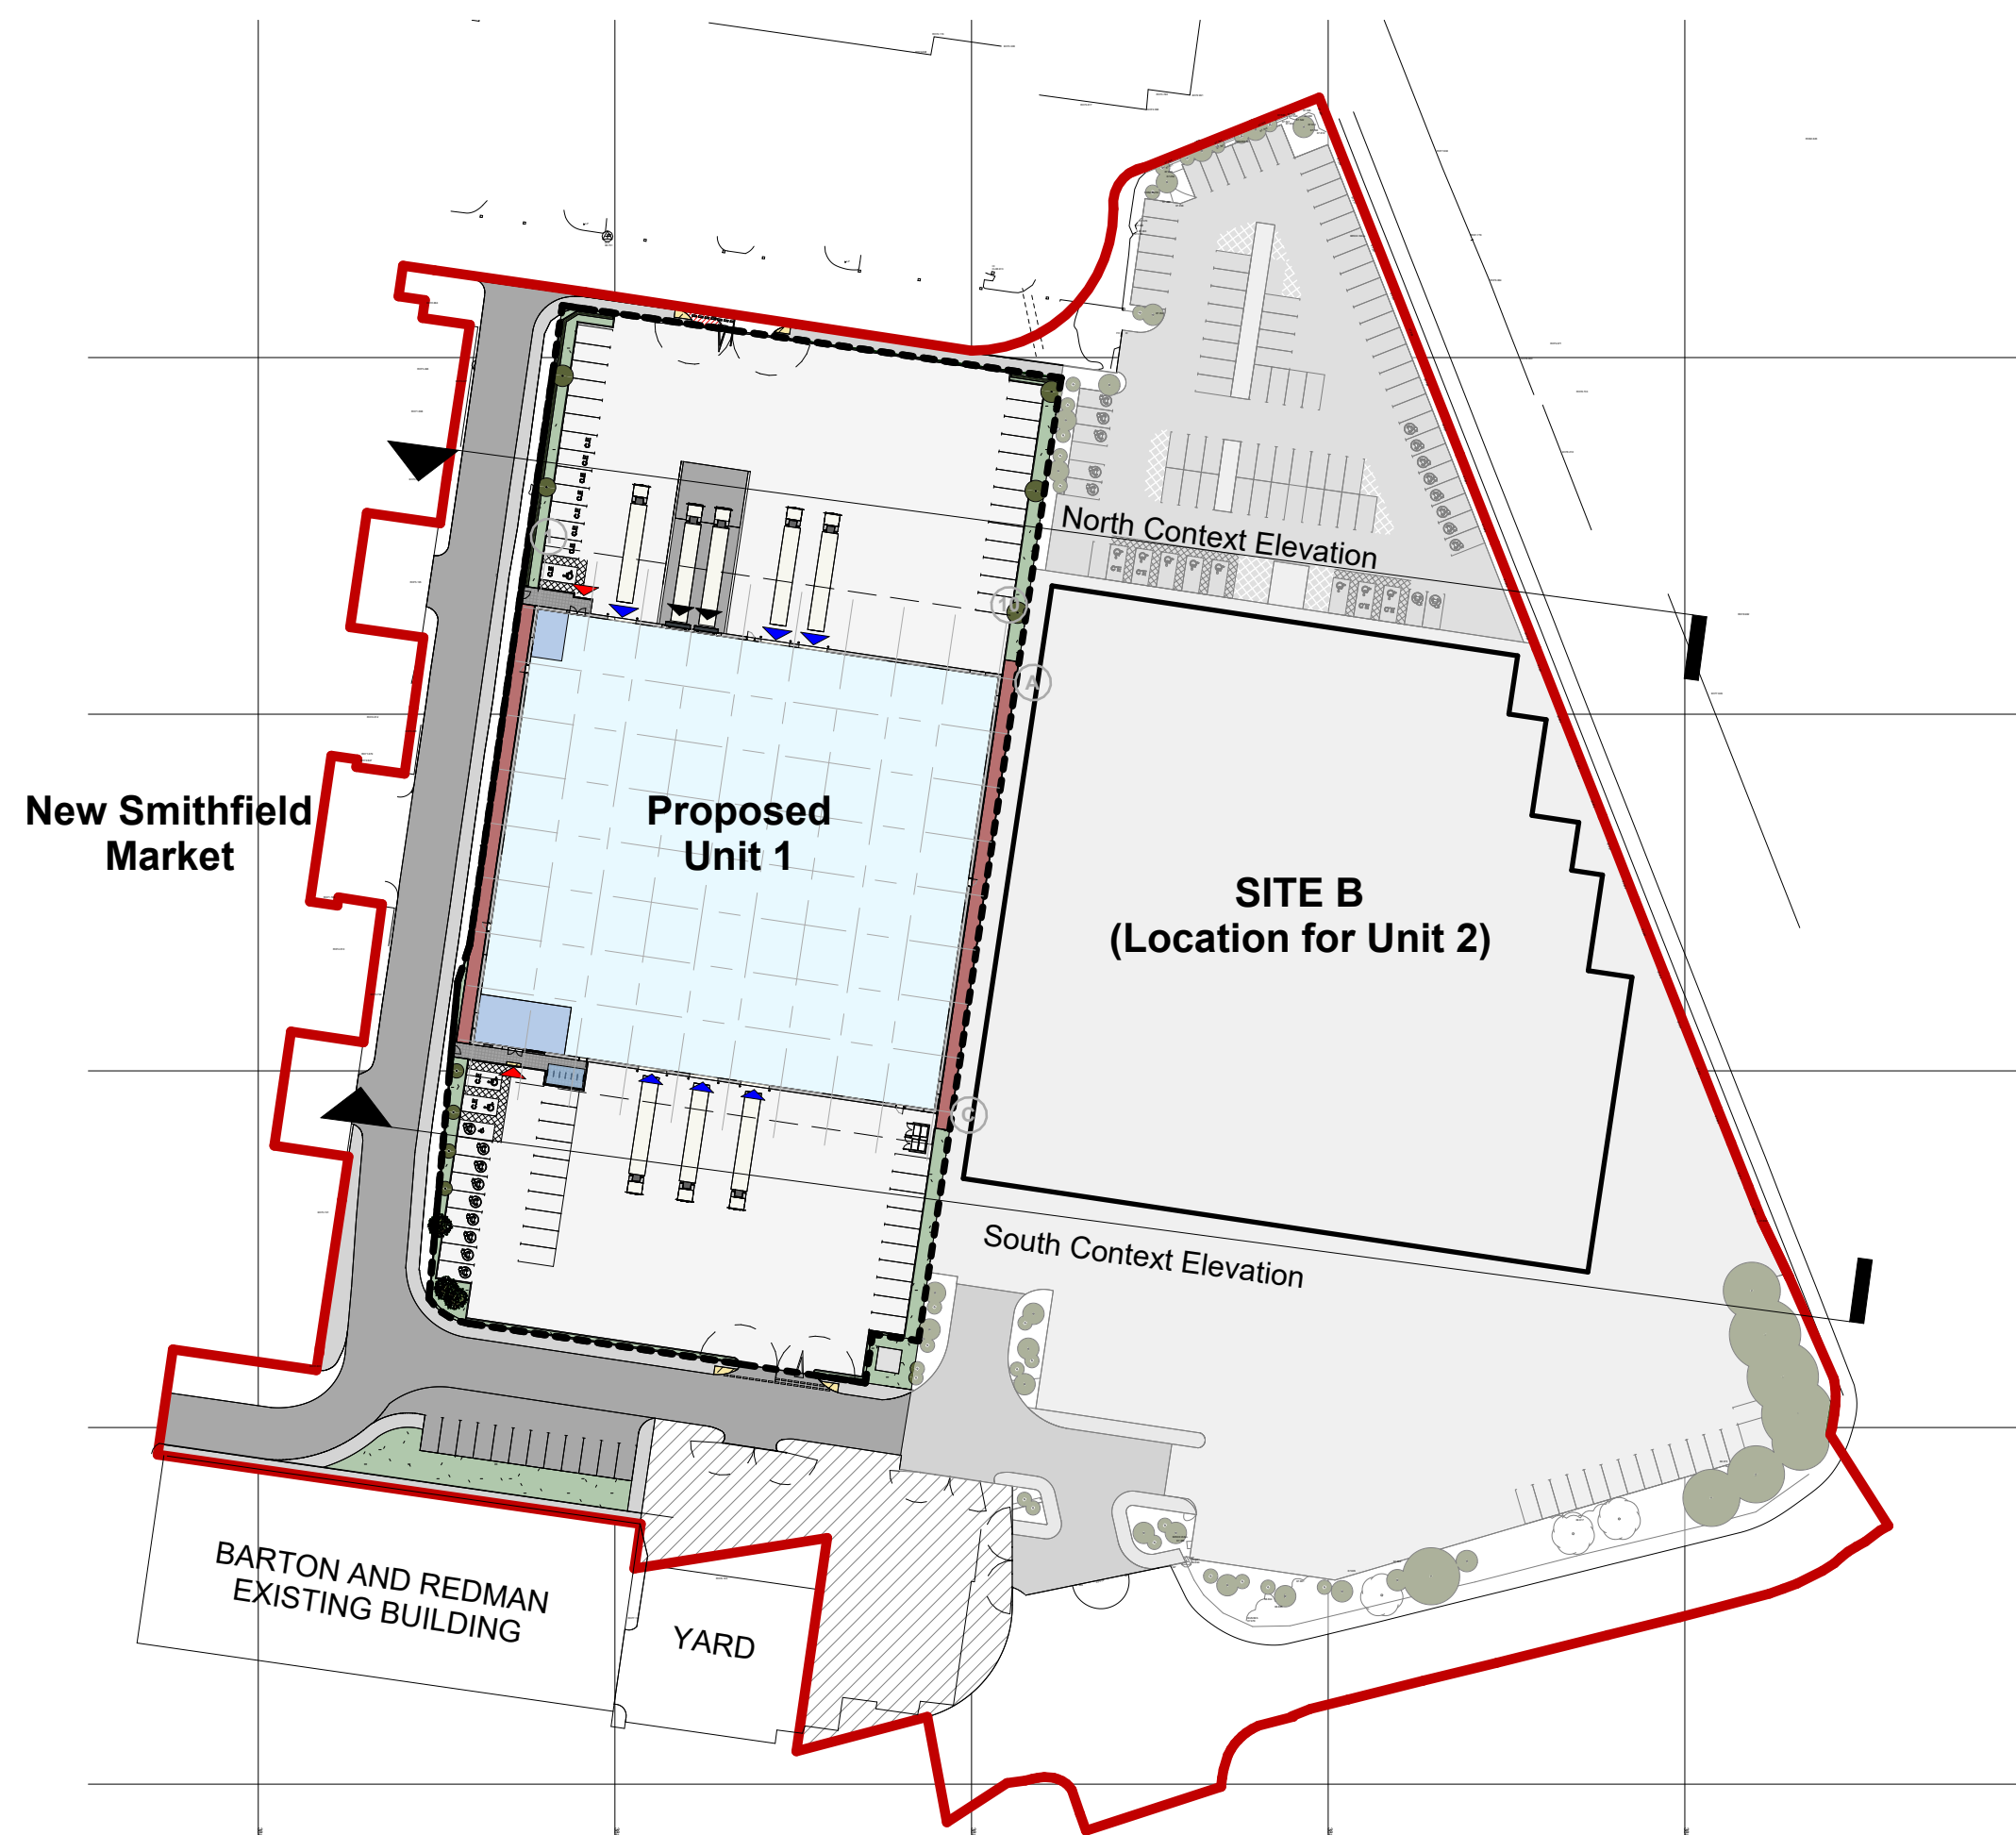

3 Site Sections Reference Plan

1 : 1000

P04	Parking to Existing Unit updated following planning officer comments	JTJ	06.09.24	SS
P03	Reference plan updated to include area around existing B&R Unit following comments from planning officer	JTJ	15.08.24	SS
P02	Updated to show Unit 2 following planning comments	JTJ	13.08.24	SS
P01	Planning Issue	JTJ	07.06.24	SS
Rev	Revision Details	Drawn	Date	Checked



t: 01925 751 852
e: info@c4projects.co.uk
www.c4projects.co.uk

Project Management • Architecture • Building Surveying • Cost Consultancy

1st Floor
340 Firecrest Court
Warrington
WA1 1RG

7th Floor
Phoenix House
Manchester
M2 4JF

Client

Barnfield Construction

Project

Unit 1, New Smithfield Market,
Manchester

Drawing Title

Site
Sections as Proposed

Drawn by JTJ Created 05.06.24
C4 Job no. 23-131 Scale As indicated @ A1

Drg no.

23131-C4P-14-S01XX-D-A-1404

Status Purpose of Issue Rev
S2 FOR INFORMATION P04