MANCHESTER CITY COUNCIL

Author: Street Naming and Numbering Officer.
Email: address.management@manchester.gov.uk

8 & 8A Pollard Street

SNN Ref. 4319

Dated: 31 October 2018

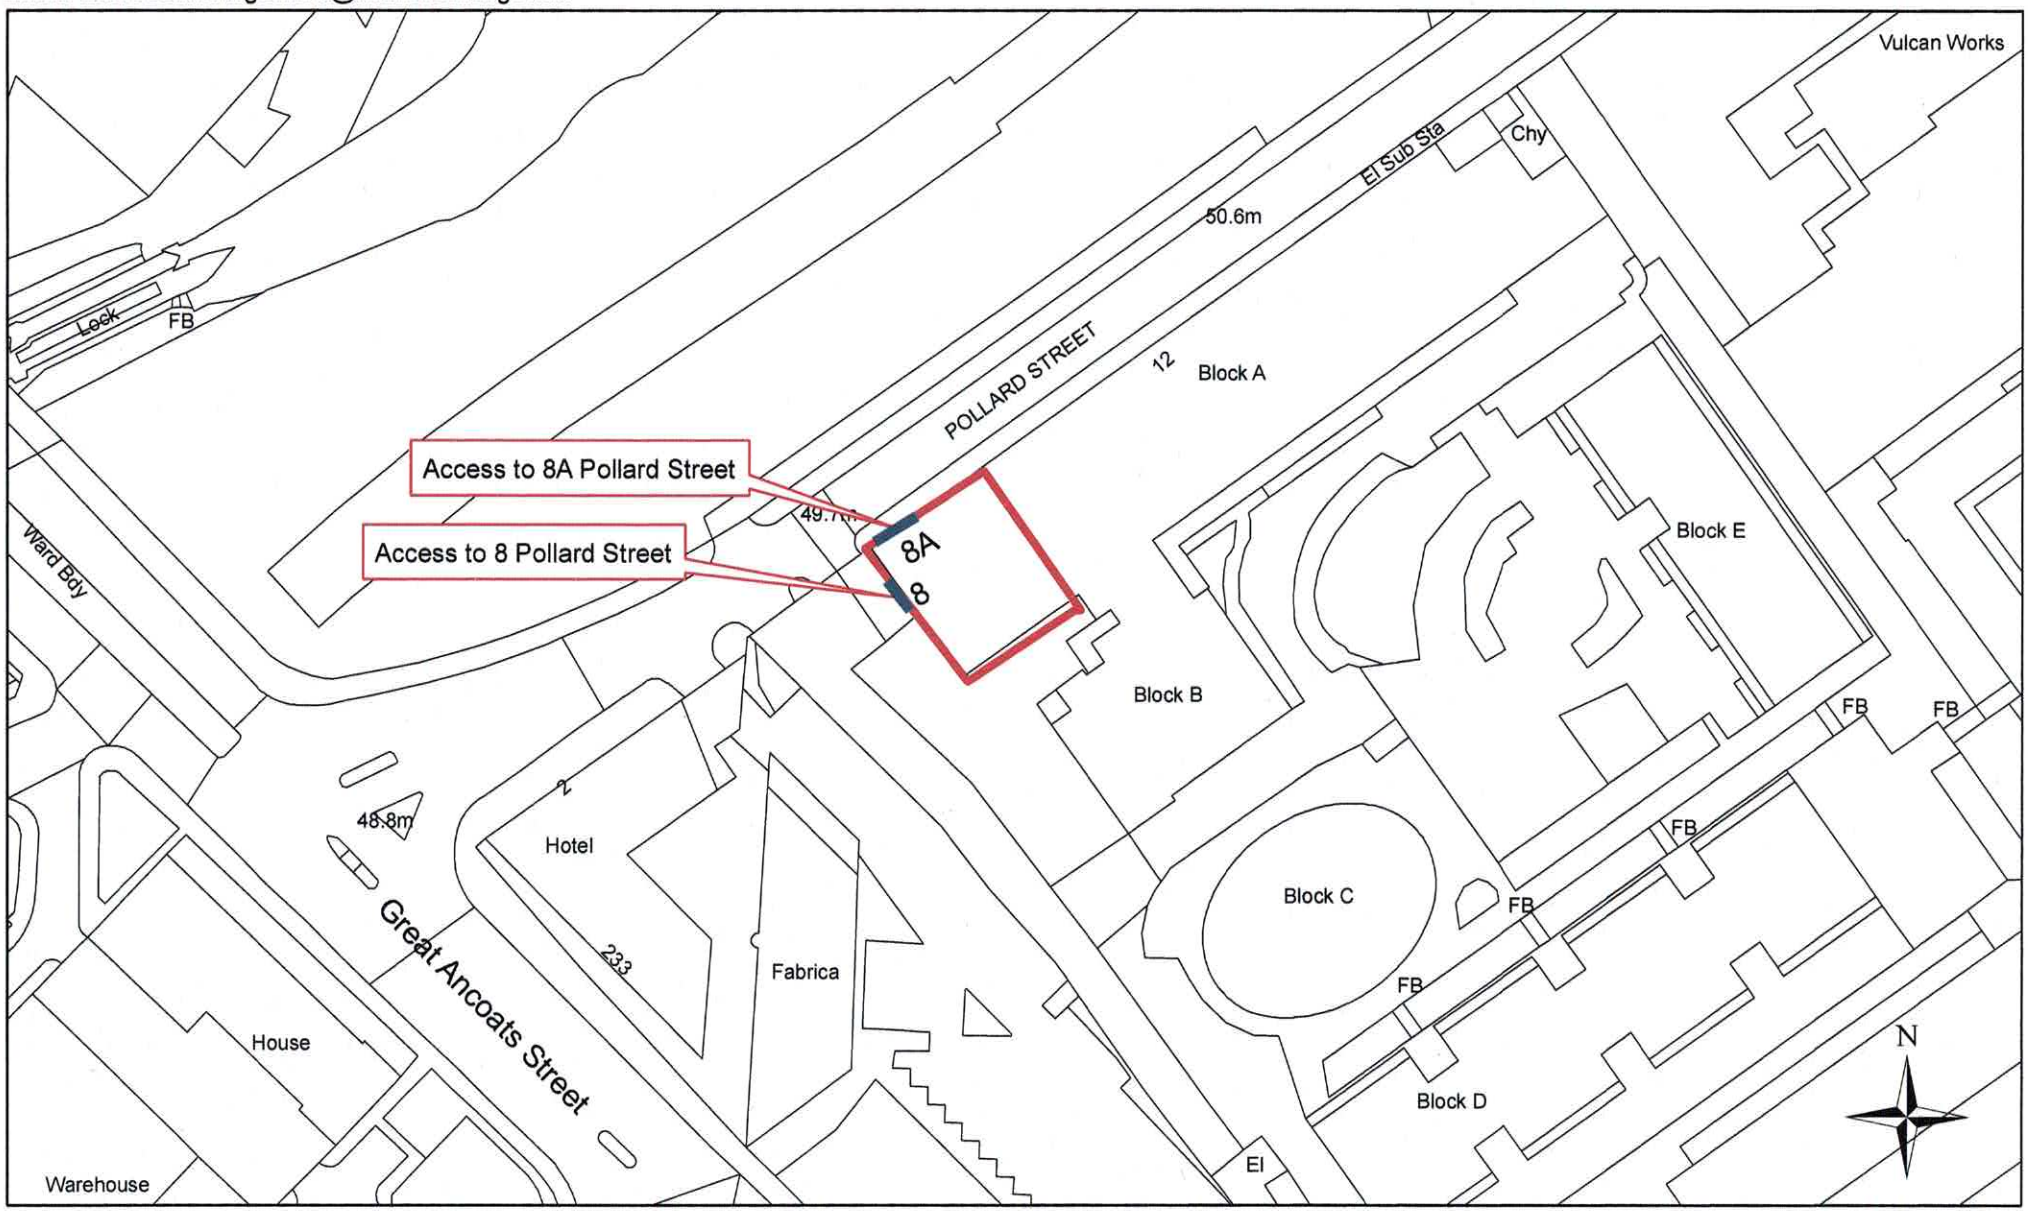

© Crown copyright and database rights 2018. Ordnance Survey 100019568.

0 20 40 80 Meters