



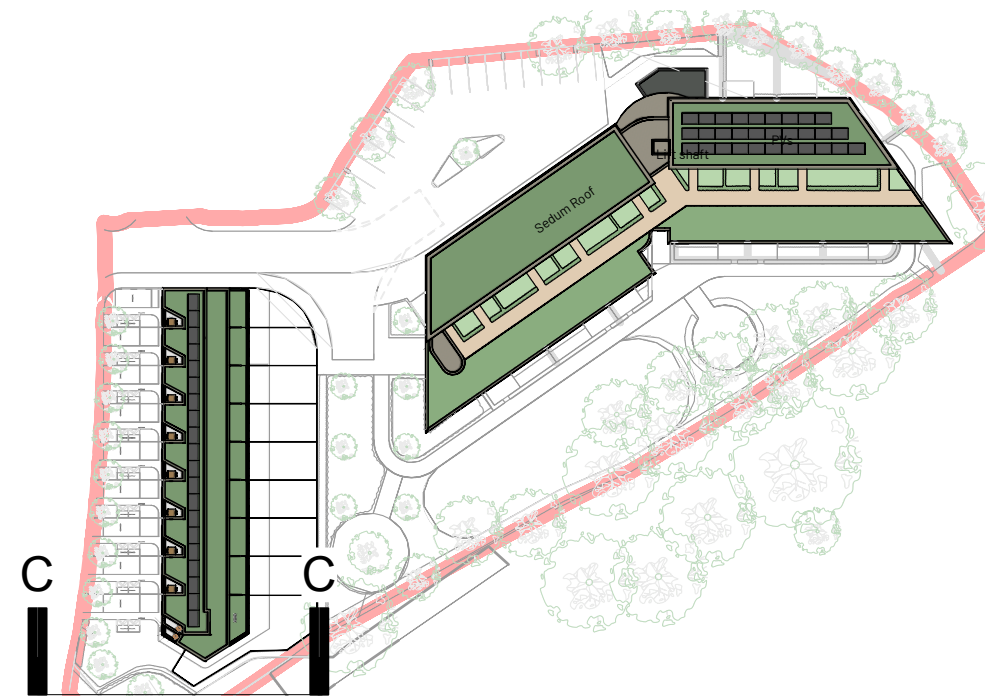

1 Key Plan
Scale: 1:1000

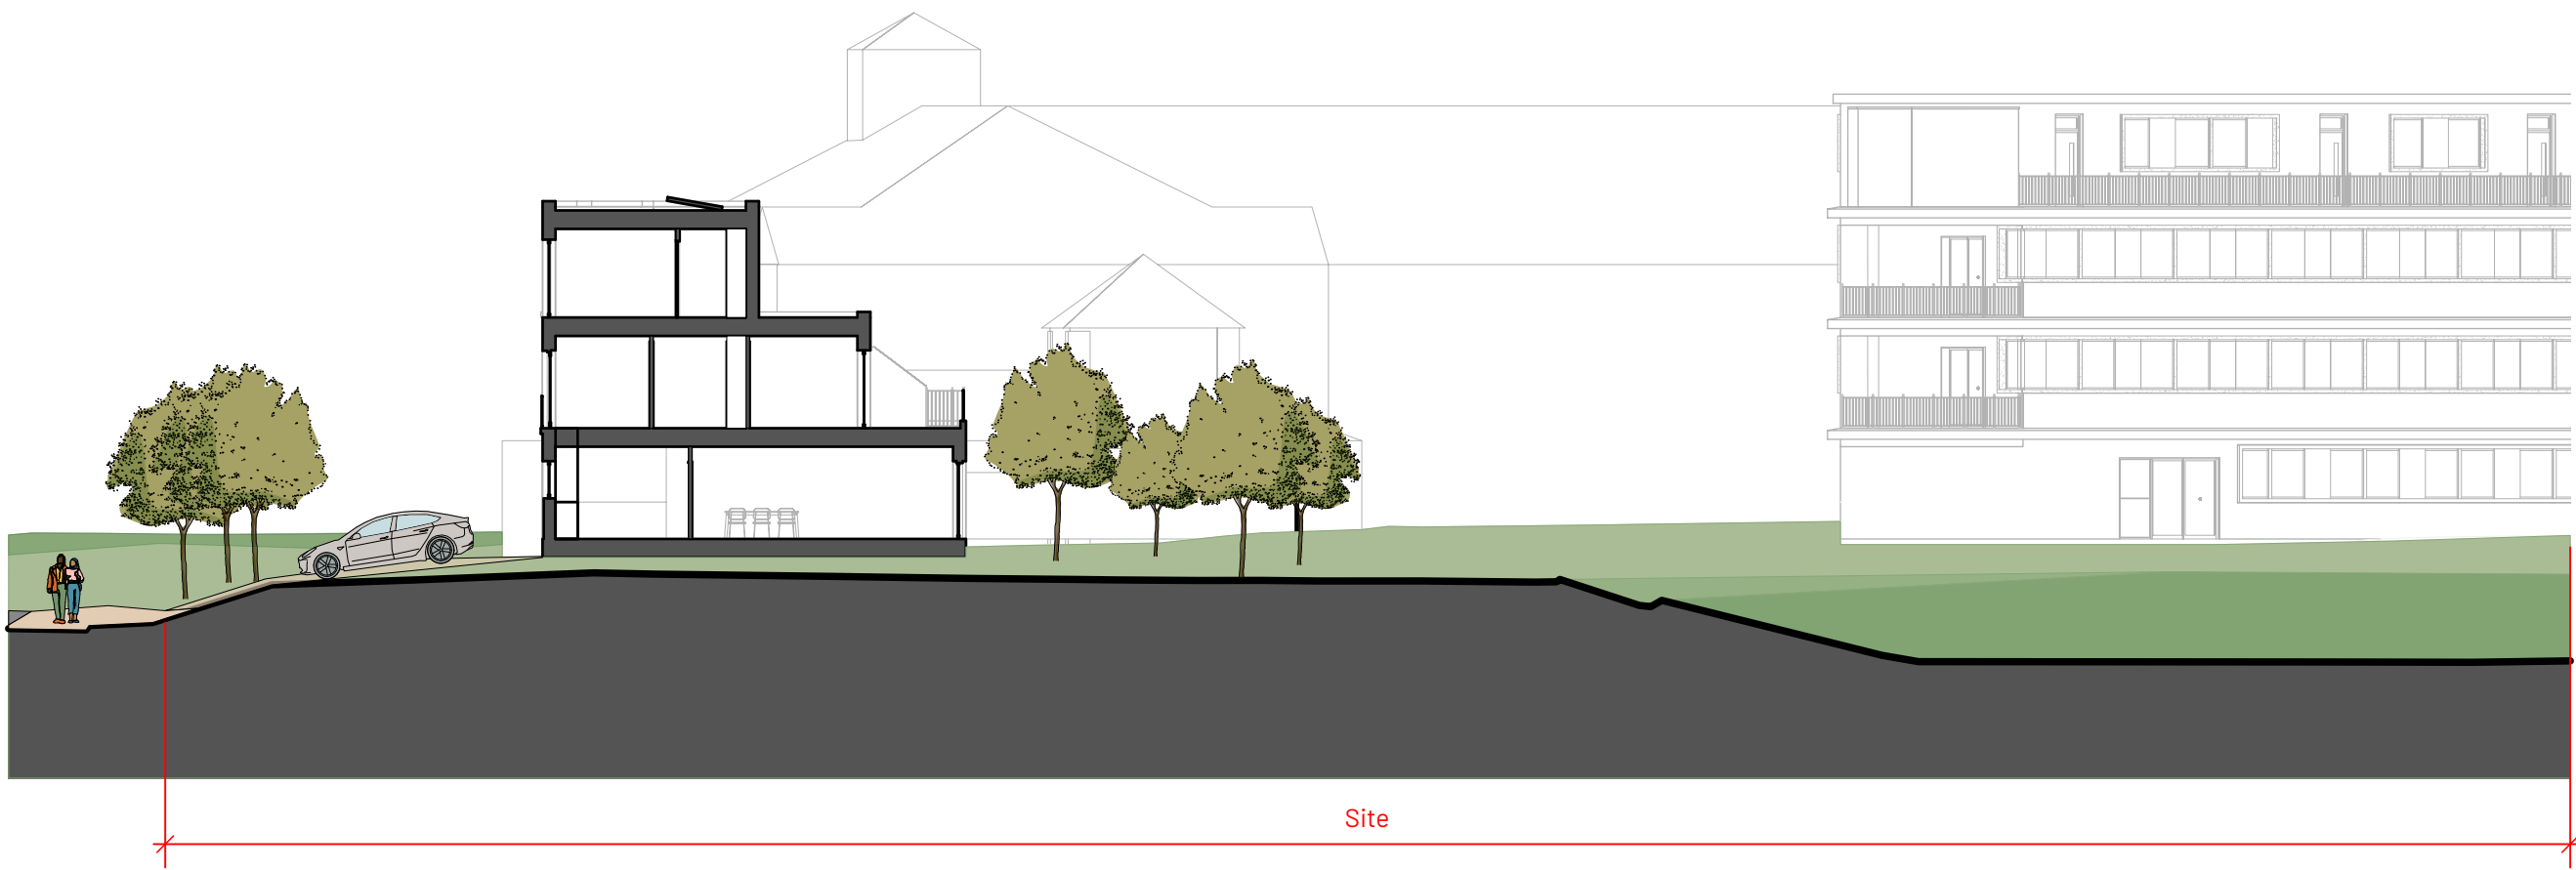

2 Section C-C
Scale: 1:200

REV	NOTE	DRN	CHK
	The Band Stand, Gorton		


Sections (Townhouse Block)

SCHEME	2023
DRWG NO.	P(310)
REVISION	
SCALE	1:200 @ A3
DATE 1st	Apr 24
DRAWN	RD

SK sketch E existing P proposed T tender C construction FI final issue

+44 161 236 0051
ARCHITECT@ATELIERMB.CO.UK

ATELIER.MB

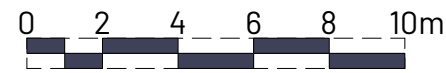

1:200 @ A3