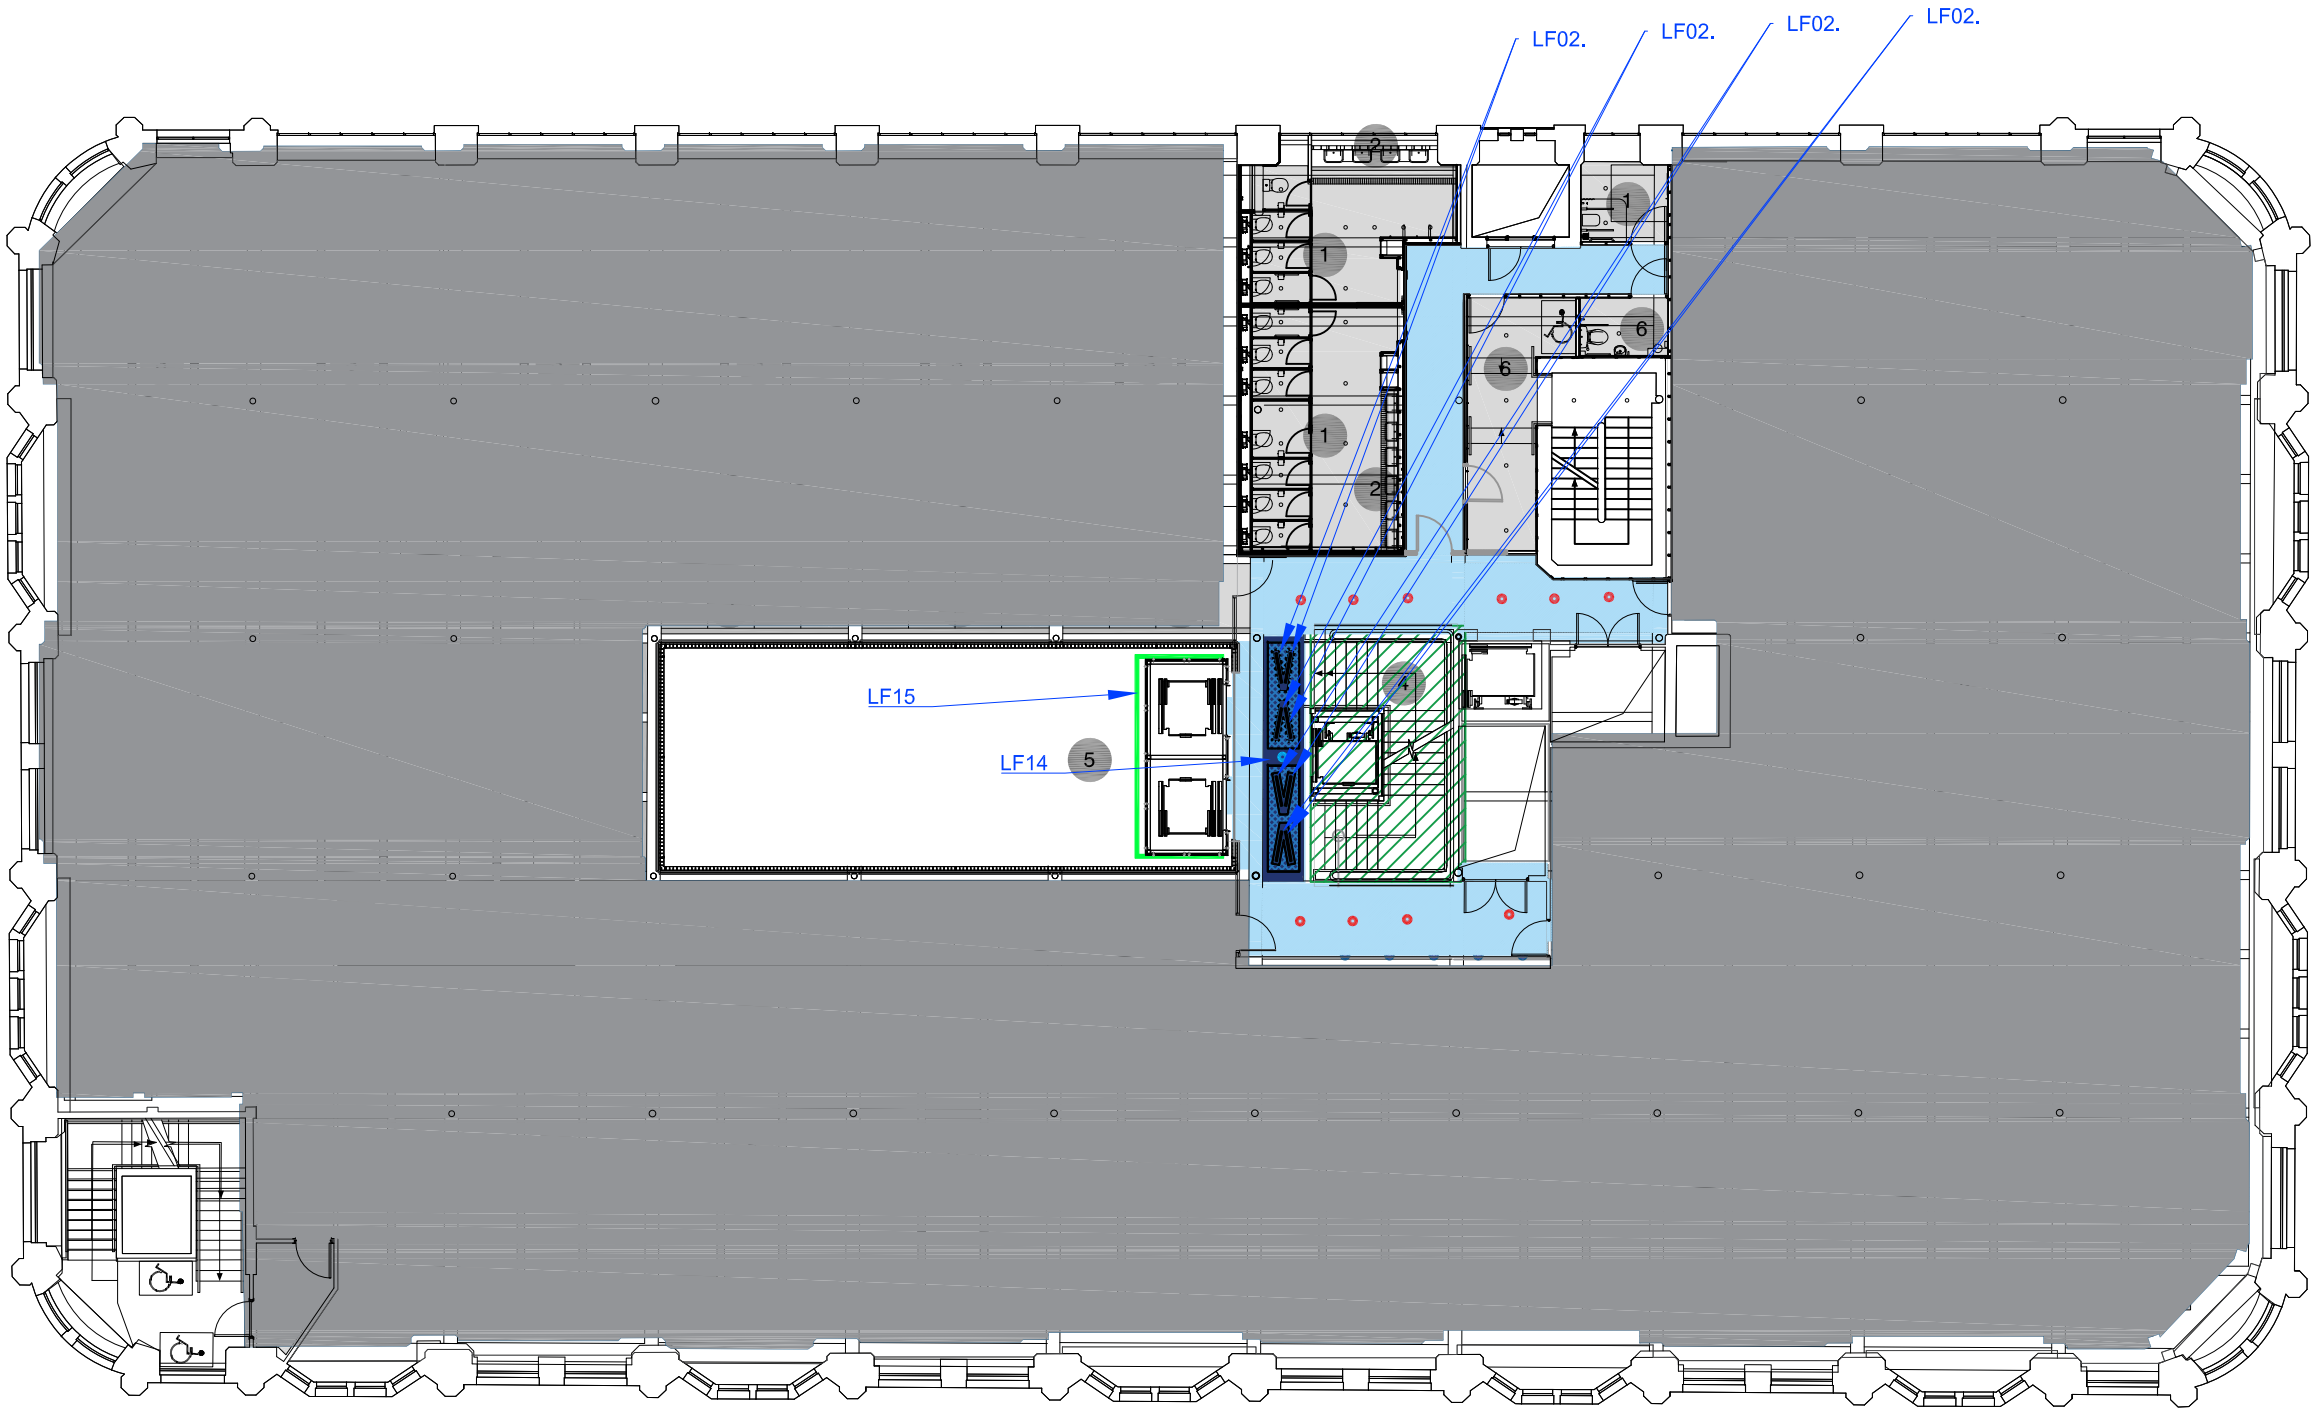

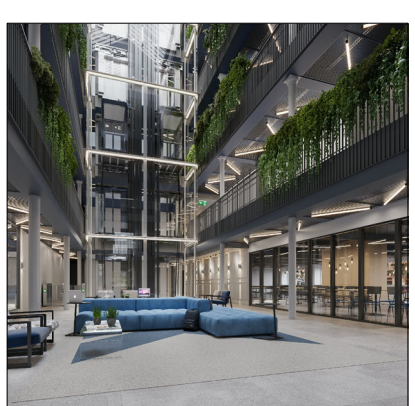

Lighting

LF01	TBC – 1200L tubes lights	QTY 0
LF02	TBC – 800L tube lights	QTY 8
LF03	Black linear light continuous length	QTY 0
LF04	Black linear light 1200L	QTY 0
LF05	Blue Coloured light TBC	QTY 0
LF06	White Coloured light TBC	QTY 0

Feature Pendants

LF07	Buster and Punch Heavy Metal Cross Steel with crystal TUBE bulbs	QTY 0
LF07A	Buster and Punch Heavy Metal Linear Burnt Steel with crystal TUBE bulbs	QTY 0
LF07B	Buster and Punch Heavy Metal Cross Black with crystal TUBE bulbs	QTY 0
LF08	Buster and Punch caged with extension kit	QTY 0
LF08A	Buster and Punch caged	QTY 0
LF09	Buster and Punch exhaust pendant graphite Brass	QTY 0
LF10	Buster and Punch exhaust surface Graphite burnt steel	QTY 10
LF17	Buster and Punch caged Wall X-large LED marble black	QTY 0

Wall Lights

LF11	Buster and Punch Hooked wall / nude garphite brass crystal bulbs	QTY 0
LF11A	Buster and Punch Hooked wall / nude garphite / smoked bronze with crystal bulbs	QTY 0
LF12	up down wall lights Project collection products – strand OD-STR-G	QTY 5
LF13	up down wall lights Project collection products – mayfair OD-MAY-G	QTY TBC

Projector

LF14	Projected number (2)	QTY 1

Other Lights

LF15	Linear strip light – to illuminate the lifts	QTY 1
LF16	BLACK aluminum extrusion u profile for glass channel t-slot.	QTY 0

OBI

www.obiproperty.co.uk

All dimensions are in millimetres unless stated otherwise. No dimensions to be scaled from drawings. All dimensions to be checked on site prior to manufacture.

Any discrepancies between drawings and site conditions are to be reported to the contract manager.

This drawing is to be read in conjunction with all relevant Structural Engineers and Mechanical & Electrical Engineers drawings and specification.

© COPYRIGHT
The copyright in this drawing is vested in OBI Property Ltd and no licence or assignment of any kind has been, or is, granted to any third party whether by provision of copies or originals of the drawings or otherwise unless otherwise agreed in writing.

Ceiling Finishes

Existing ceiling to remain

Ceiling Finishes

CF01	Dulux Paint Colour Tbc	73 m2
CF02	Dulux Paint Colour Tbc	0
CF03	Dulux Paint Colour Tbc	77 m2

Ceiling Rafts

CF04	SAS Mesh ceiling tiles	QTY 0
CF05	SAS Mesh ceiling tiles	QTY 2
CF06	Mesh ceiling tiles	0

REV	DESCRIPTION	DATE	BY	CHK
A	Updated	03/08/23	RG	
-	First Issue	26/04/23	RG	

CLIENT NAME

Philip J Davies Holdings plc

PROJECT NAME

Sevendale House

DWG TITLE:

Second Floor - Reflective Ceiling Plan

DWG NO: 14_201 REVISION: -

SCALE 1 : 200 @A3 DRAWN: RG

DWG STATUS:

TENDER

© OBI Property Limited
80 Mosley Street, Manchester, M2 3FX
t: 0161 237 1717 e: info@obiproperty.co.uk

OBI