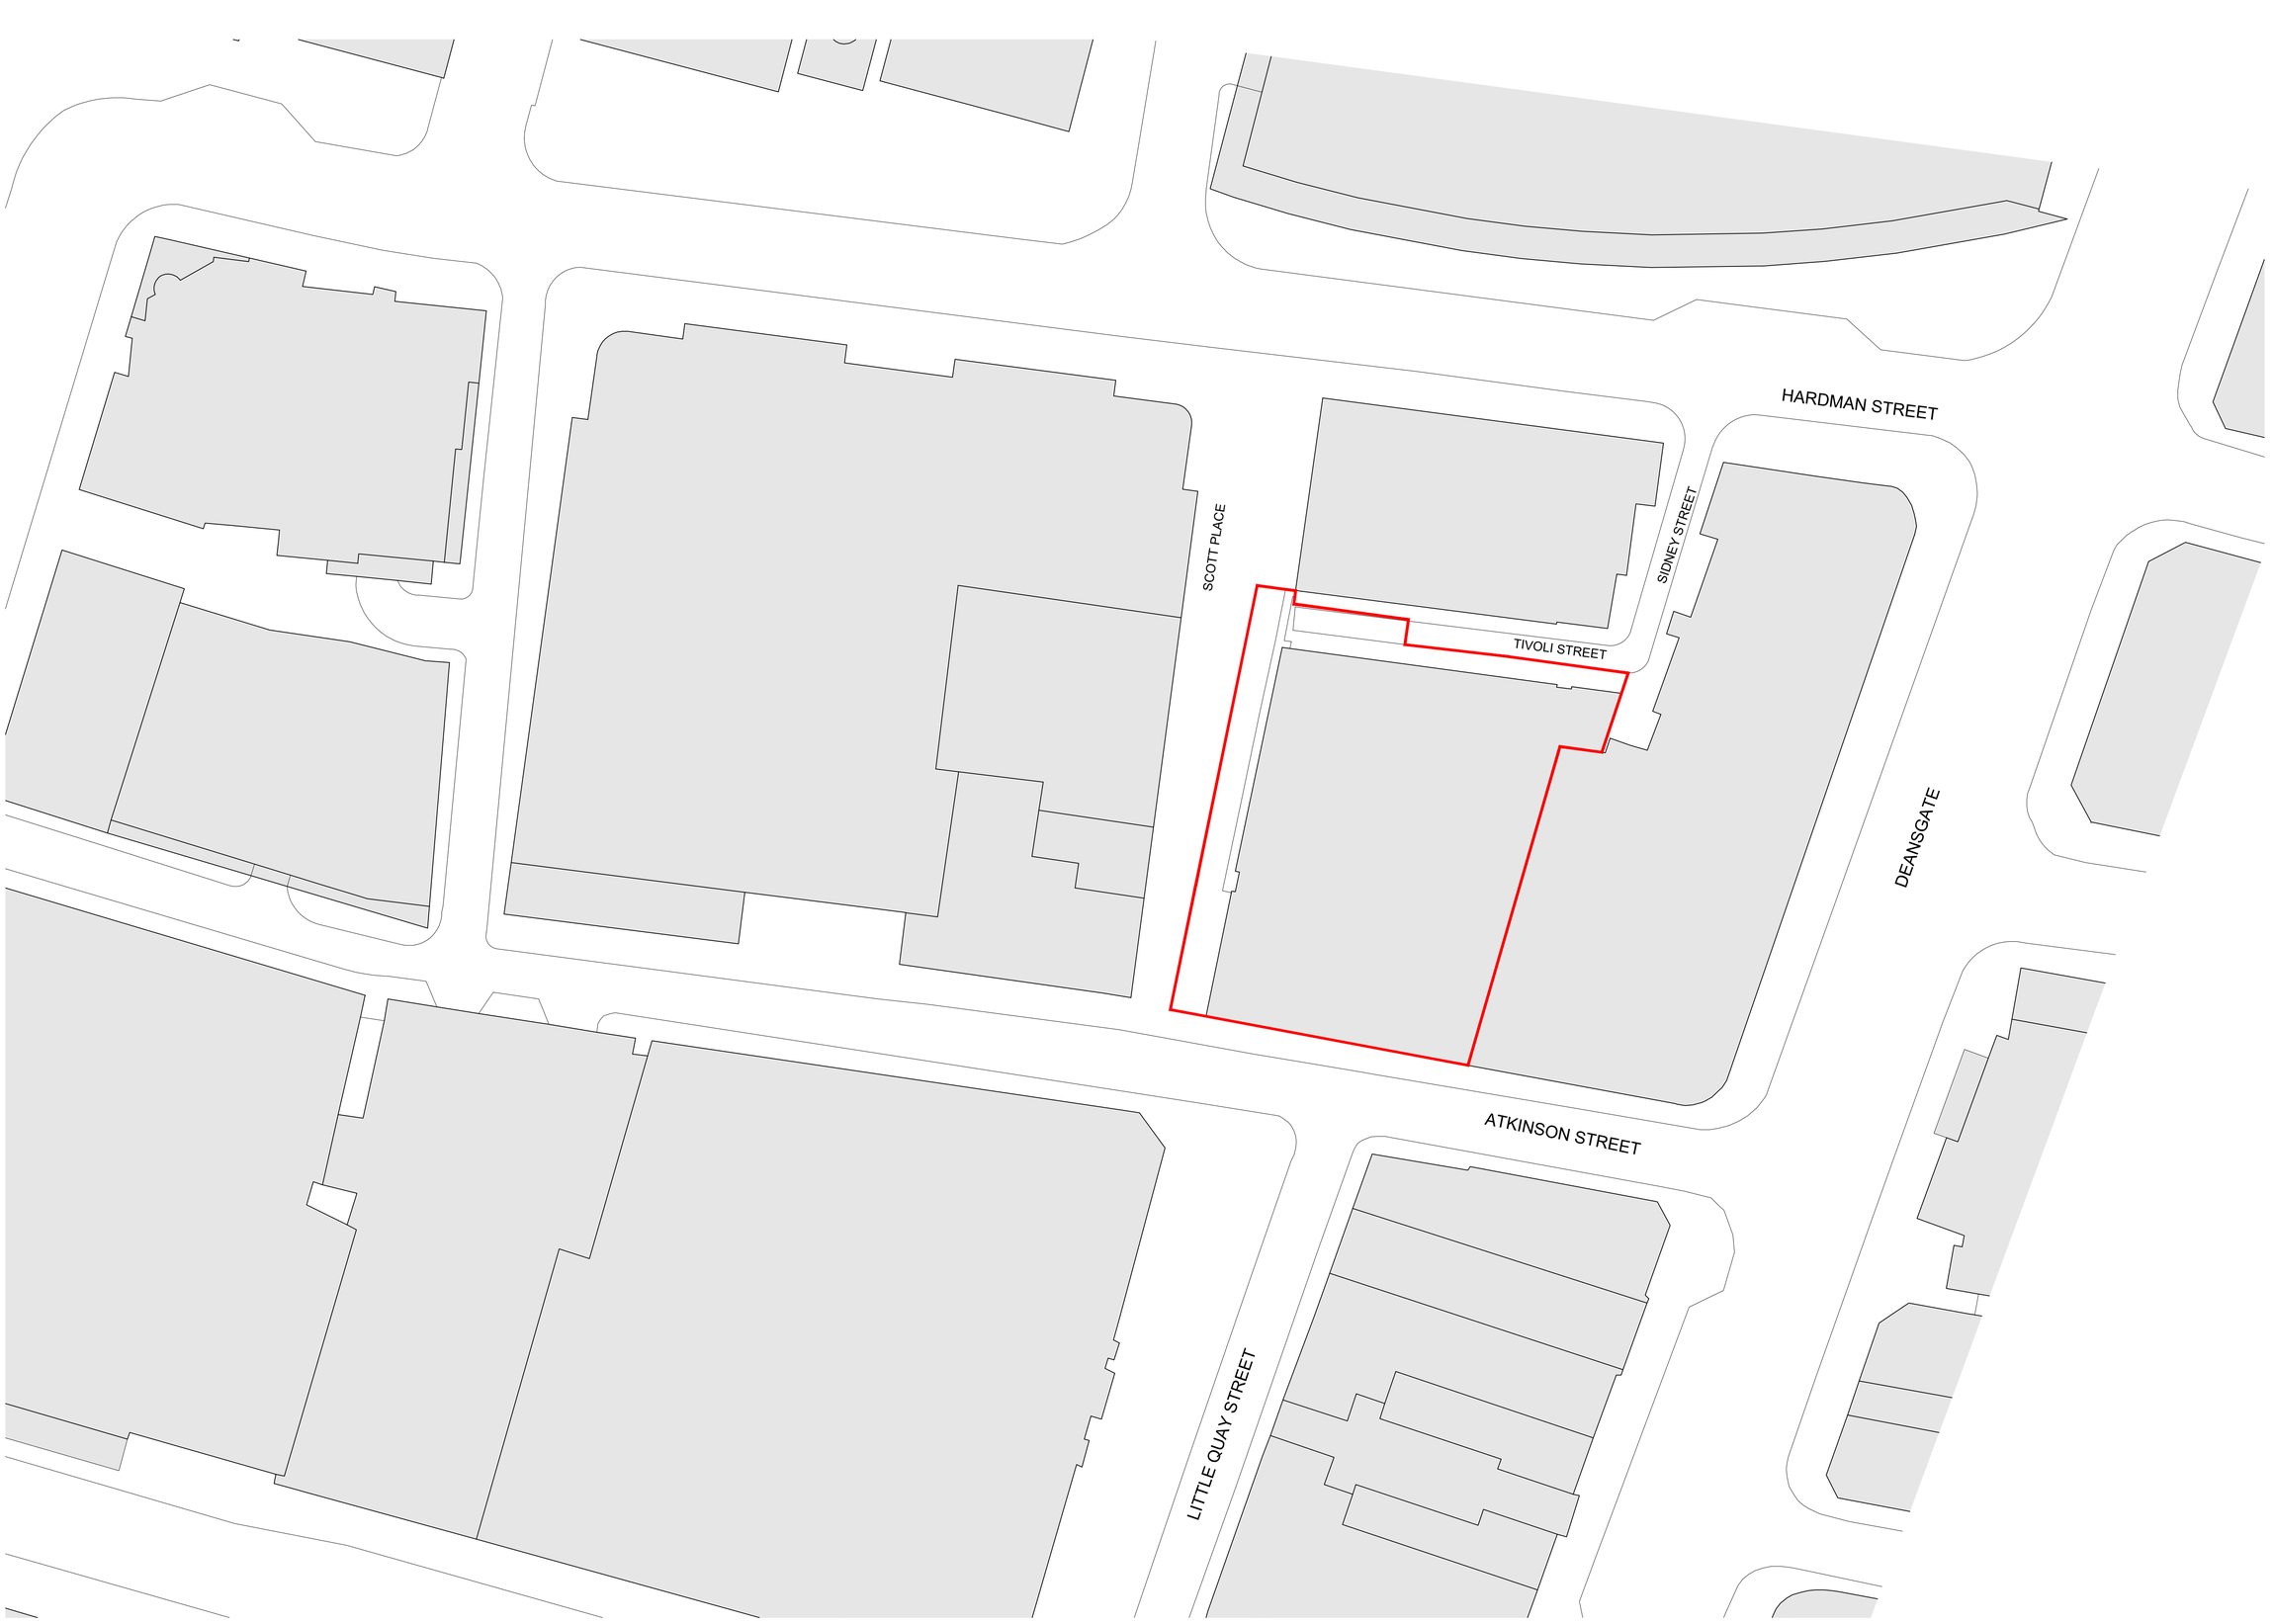


Location Plan
Scale: 1:250

Ica Architects Ltd.
registered in Scotland company no 267727

Merchant Exchange
20 Bell St
Glasgow, G1 1LG

Do not scale from this drawing. If in doubt, ask.
This drawing is the property of ica and must not be copied, reproduced or disclosed without written permission.

Revisions: By: Date:

Key

Planning Application Boundary

0m 2m 10m

ica.studio
+44(0)141 552 2194

Project Title:
Invicta House
Manchester
Moxy Hotel

Drawing Title:
Existing Location Plan

Issue Stage:
Planning

Data Control:

Date:
AUG 24

Scale @ A1:	Drawn:	Checked By:
1:250	OW	GY

Project:	Dwg Number:	Revision:
1634	PL(00)001	-