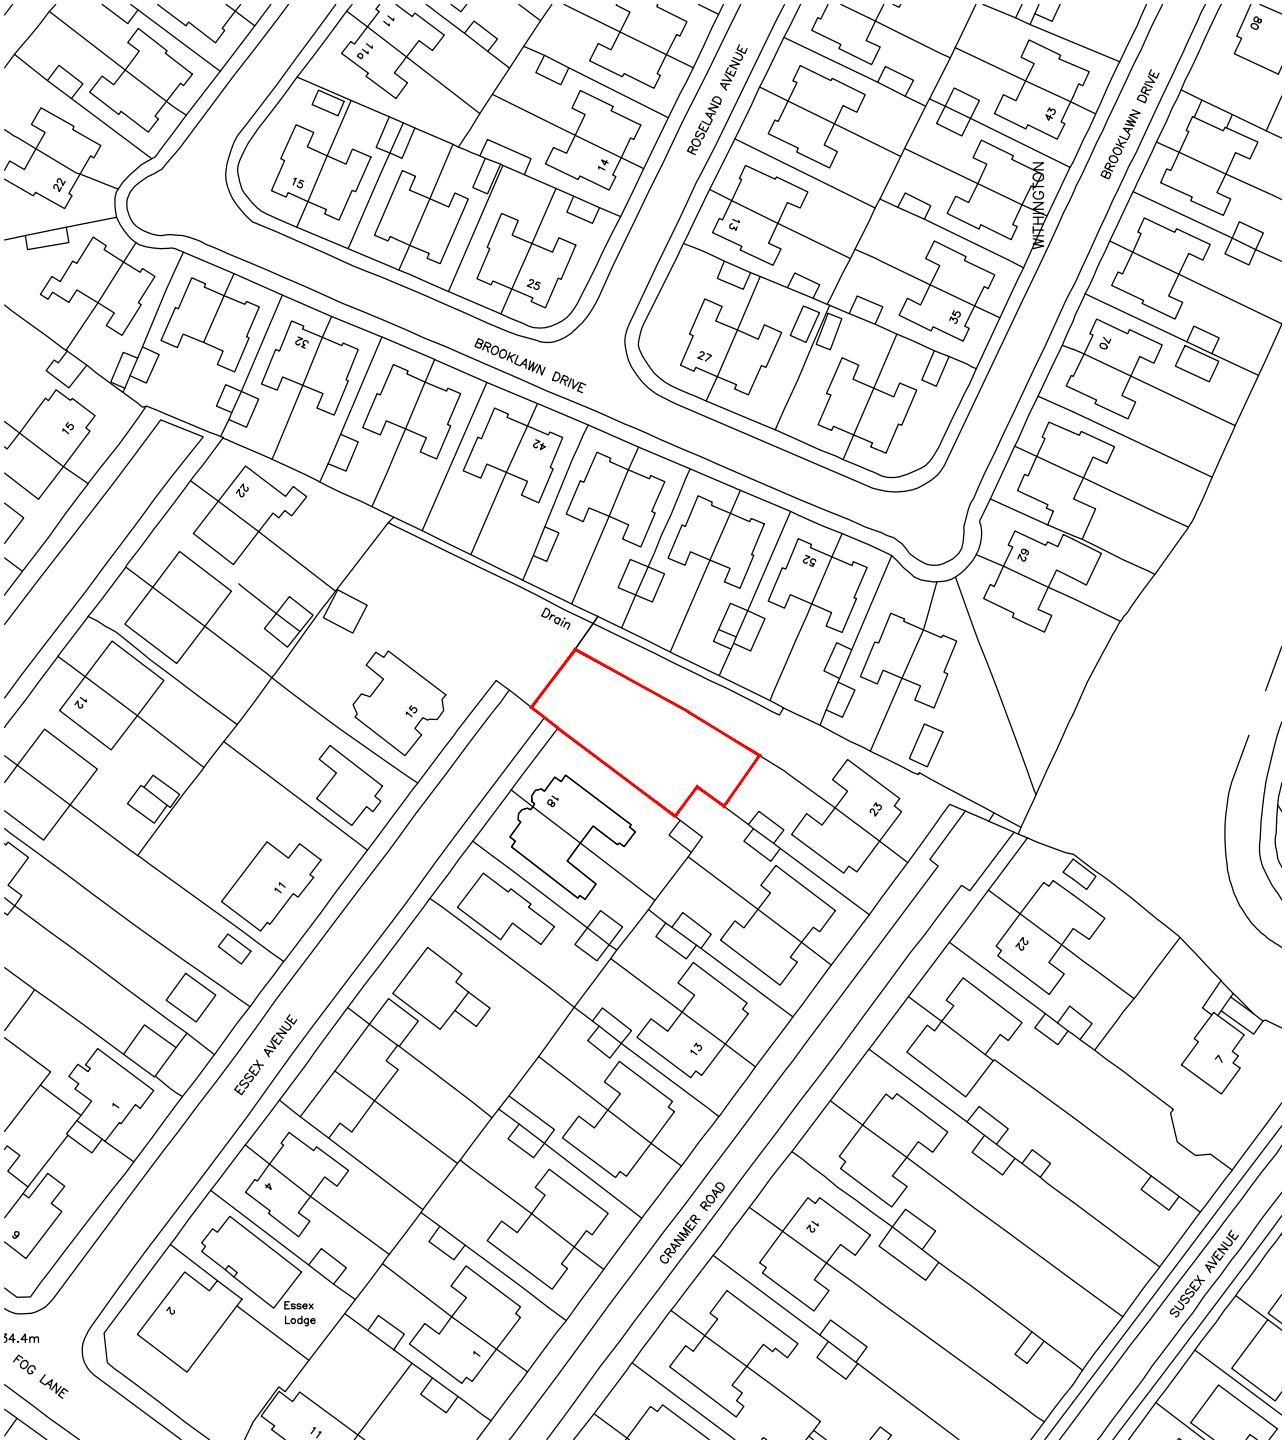


Scale Bar 1:1250

0m 10 20 50m

N

.	.	.	.
Date.	Revision.	By.	No.

B2 Architecture Limited
2b Beech Road,
Hale,
Altrincham,
Cheshire,
WA15 9HX

Tel No. 0161 928 0051

Email. enquiries@b2architecture.co.uk

B2ARCHITECTURE

Proposed development at.	Land off Essex Avenue Didsbury, Manchester
Client.	Mr P Heneghan
Drawing title.	Location Plan

Status. Planning	Date. OCT 2024
Scale. 1:1250 @ A4	Drawn. PGJA
Checked. B2 Architecture	
Job No. 24-66	Drawing No. 02
Revision. .	

© THIS DRAWING AND THE BUILDING WORKS DEPICTED THEREIN ARE THE COPYRIGHT OF B2 ARCHITECTURE LIMITED AND MAY NOT BE USED, COPIED OR AMENDED EXCEPT BY WRITTEN PERMISSION.