

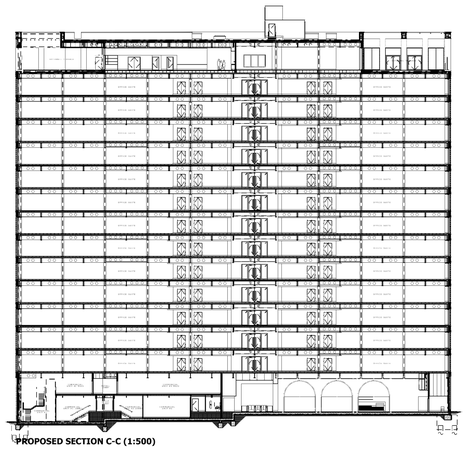


PROPOSED SECTION C-C (1:500)

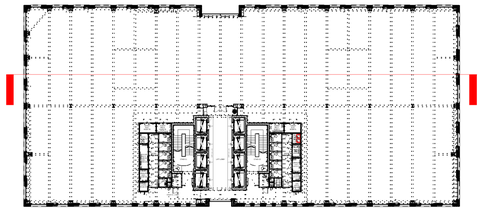

KEY PLAN (1:500)

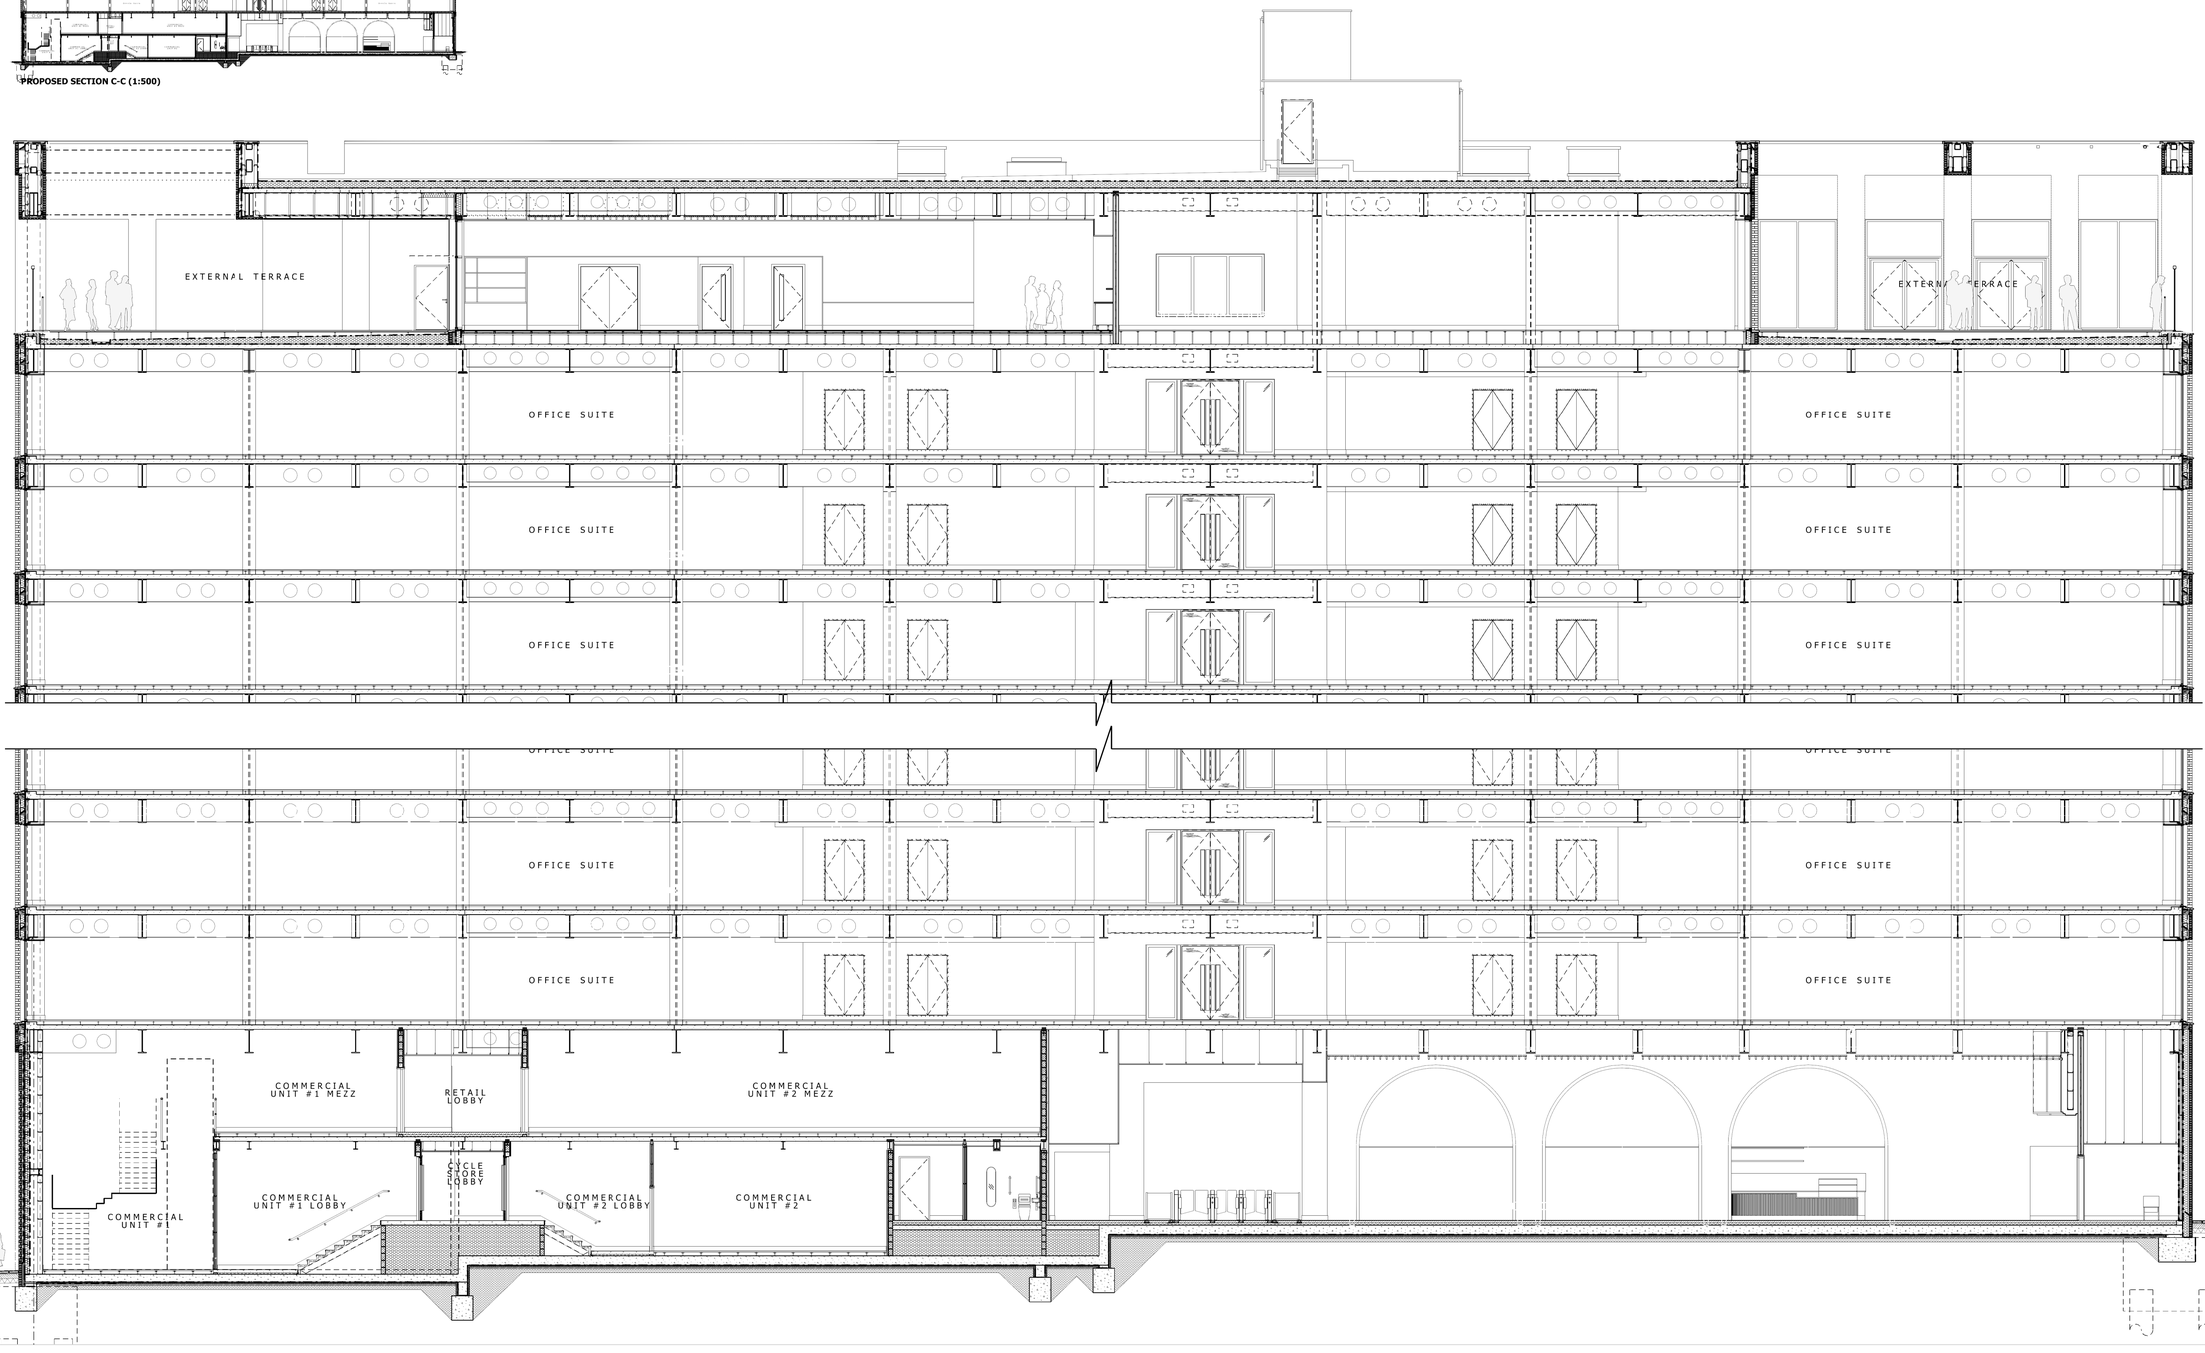

PROPOSED SECTION C-C (1:100)

bridge architects

address 14 Old Mill Street, Manchester, M4 6DZ
directors Russell Bridge RIBA ARB Victoria Hilton ARB
phone 0161 879 2828 **web** www.bridgearchitects.com
company # 07793934 **email** info@bridgearchitects.com

revision notes
rev P01 - 2022-02-04 - Stage 2/Work in Progress Issue.
rev P02 - 2022-06-01 - Work in Progress/Planning Issue.
rev P03 - 2022-06-08 - Planning Issue.
rev P04 - 2023-08-21 - NMA DRAFT Planning Issue.
Commercial Unit #3 Entrance Vestibule added & Lift overrun material amended
rev P05 - 2024-06-29 - NMA Planning Issue.
GF Reception internal GA amends, lift overrun material reverted to as consented, L-14 roof terrace extended/ internal space reduced in lieu

project	No.3 Circle Square
client	Bruntwood SciTech
job no.	0256
drawing no.	CS3-BAR-03-XX-DR-A-05-0132
drawing title	Proposed Section C-C
drawing scale	1:100 & 1:500 @ A1; 1:200 & 1:1000 @ A3
drawing created	January 2022
drawing rev	P05

PLANNING

bridge architects

Do not scale from this drawing - use figured dimensions only.
This design and drawing is the copyright of bridge architects ltd and may not be reproduced or used in any way without our consent.
Issue of the drawing does not impart any real or implied copyright licence.