


Location Plan

Site Address: Easting: 383982 Northing: 398800

Date Produced: 06-Sep-2024

Scale: 1:1250 @A4

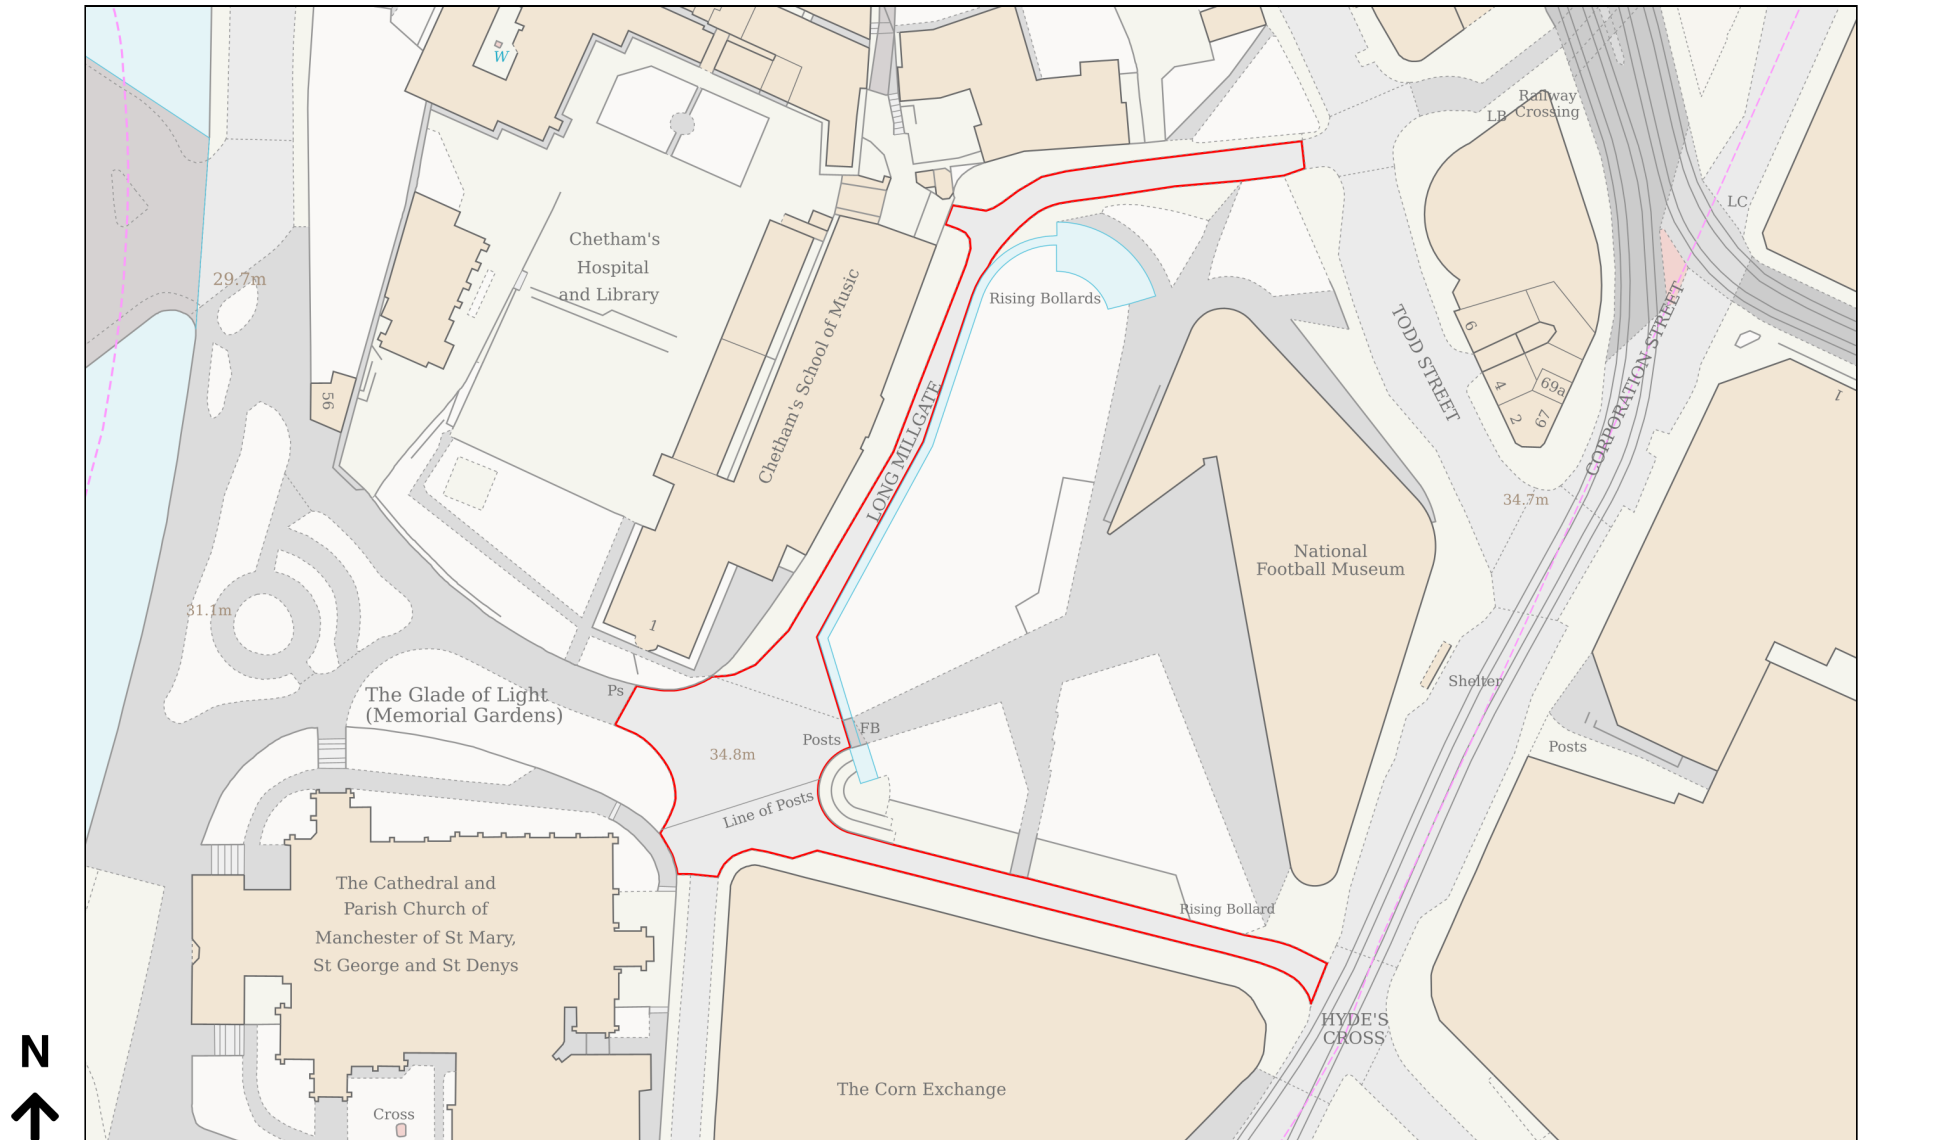

Planning Portal Reference: PP-13347929v1