




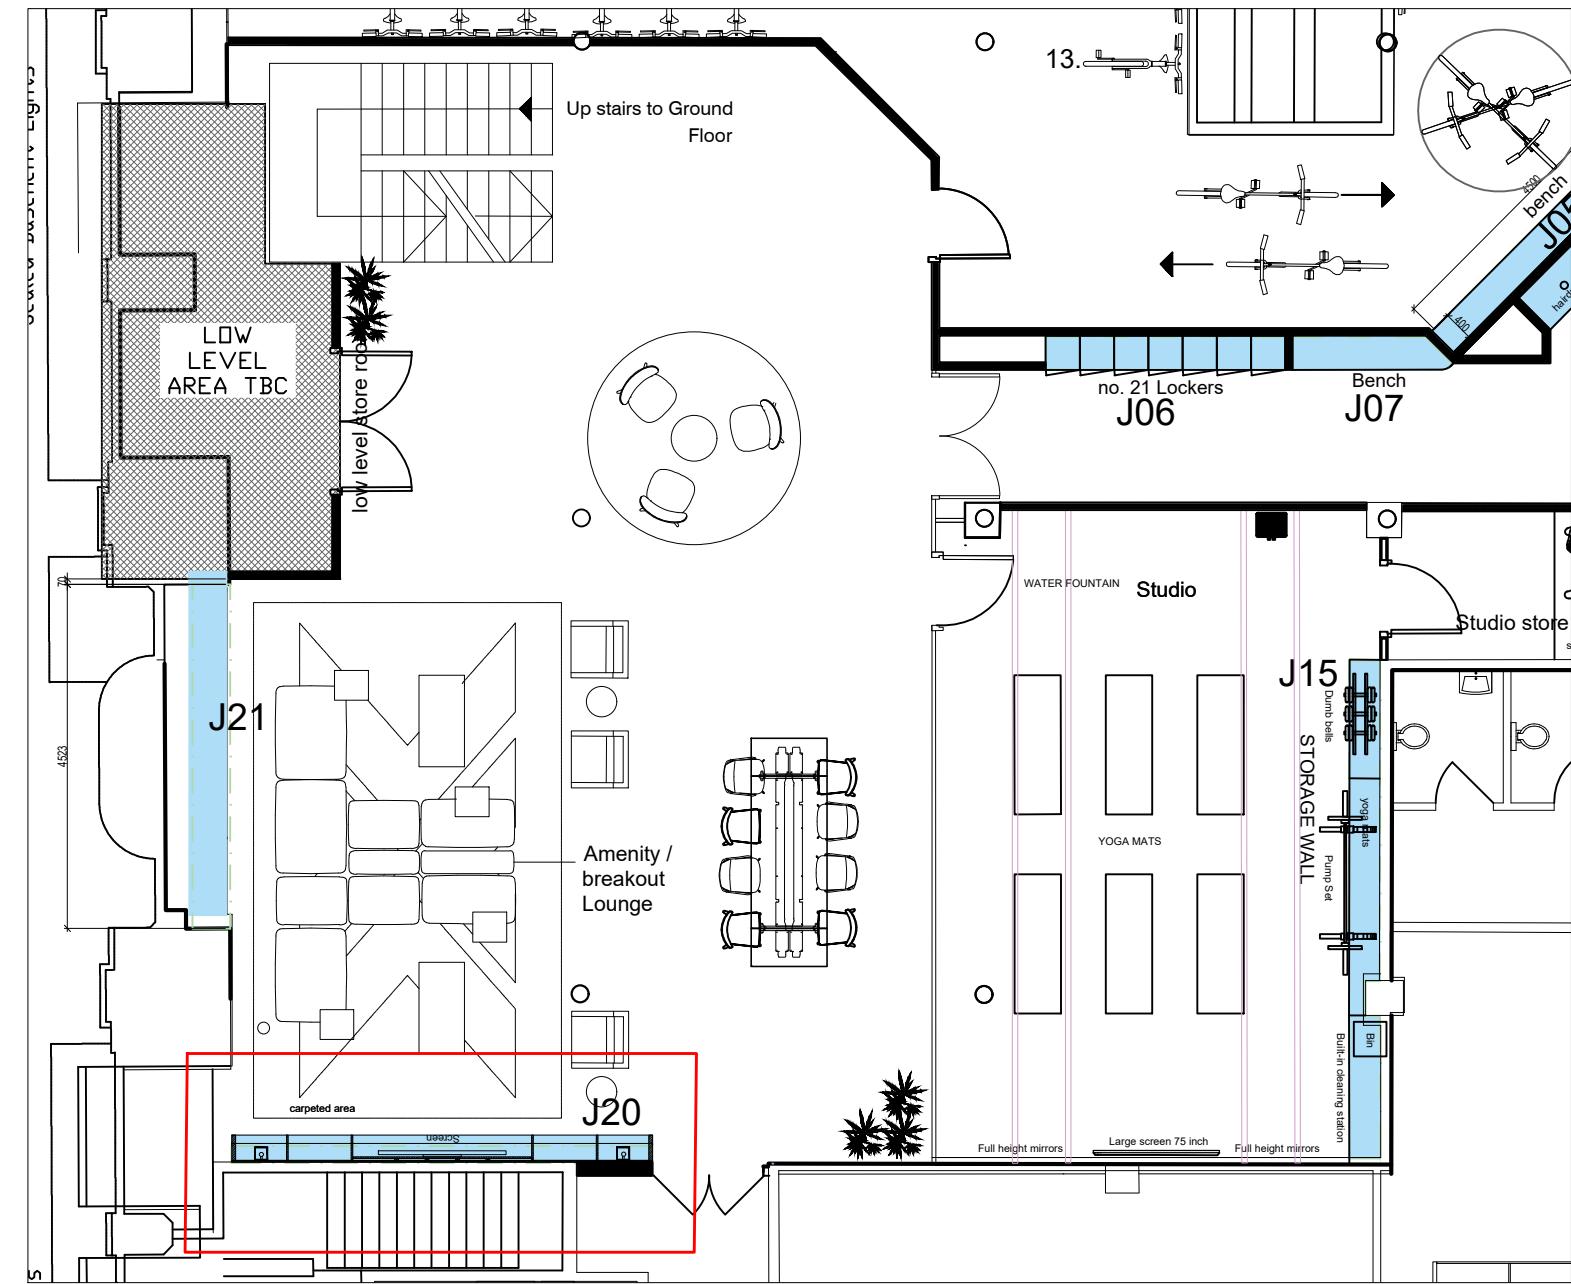


J20 Location Plan
Scale 1:100

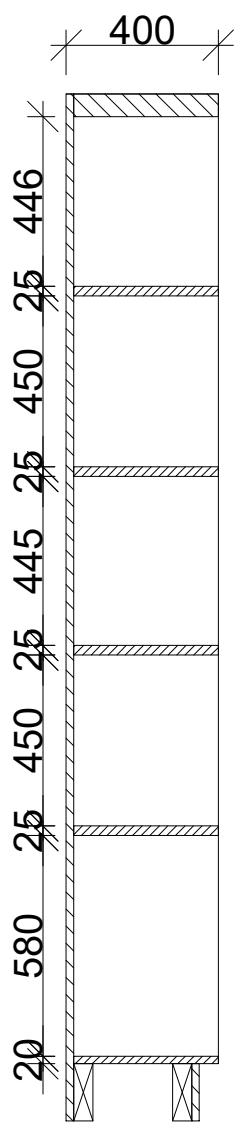

Section BB
Scale 1:20

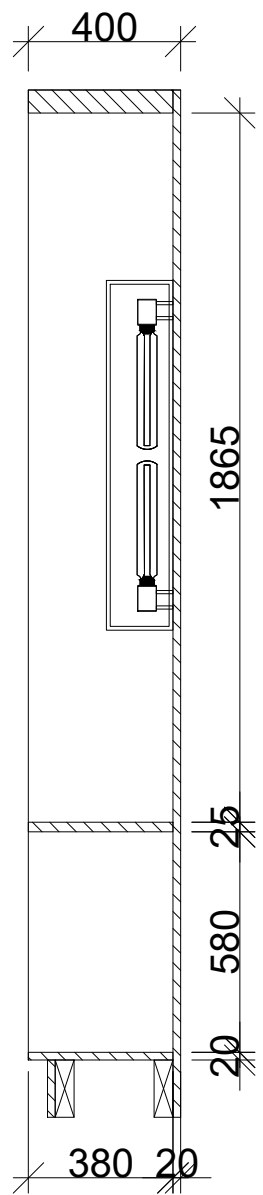


Section CC
Scale 1:20

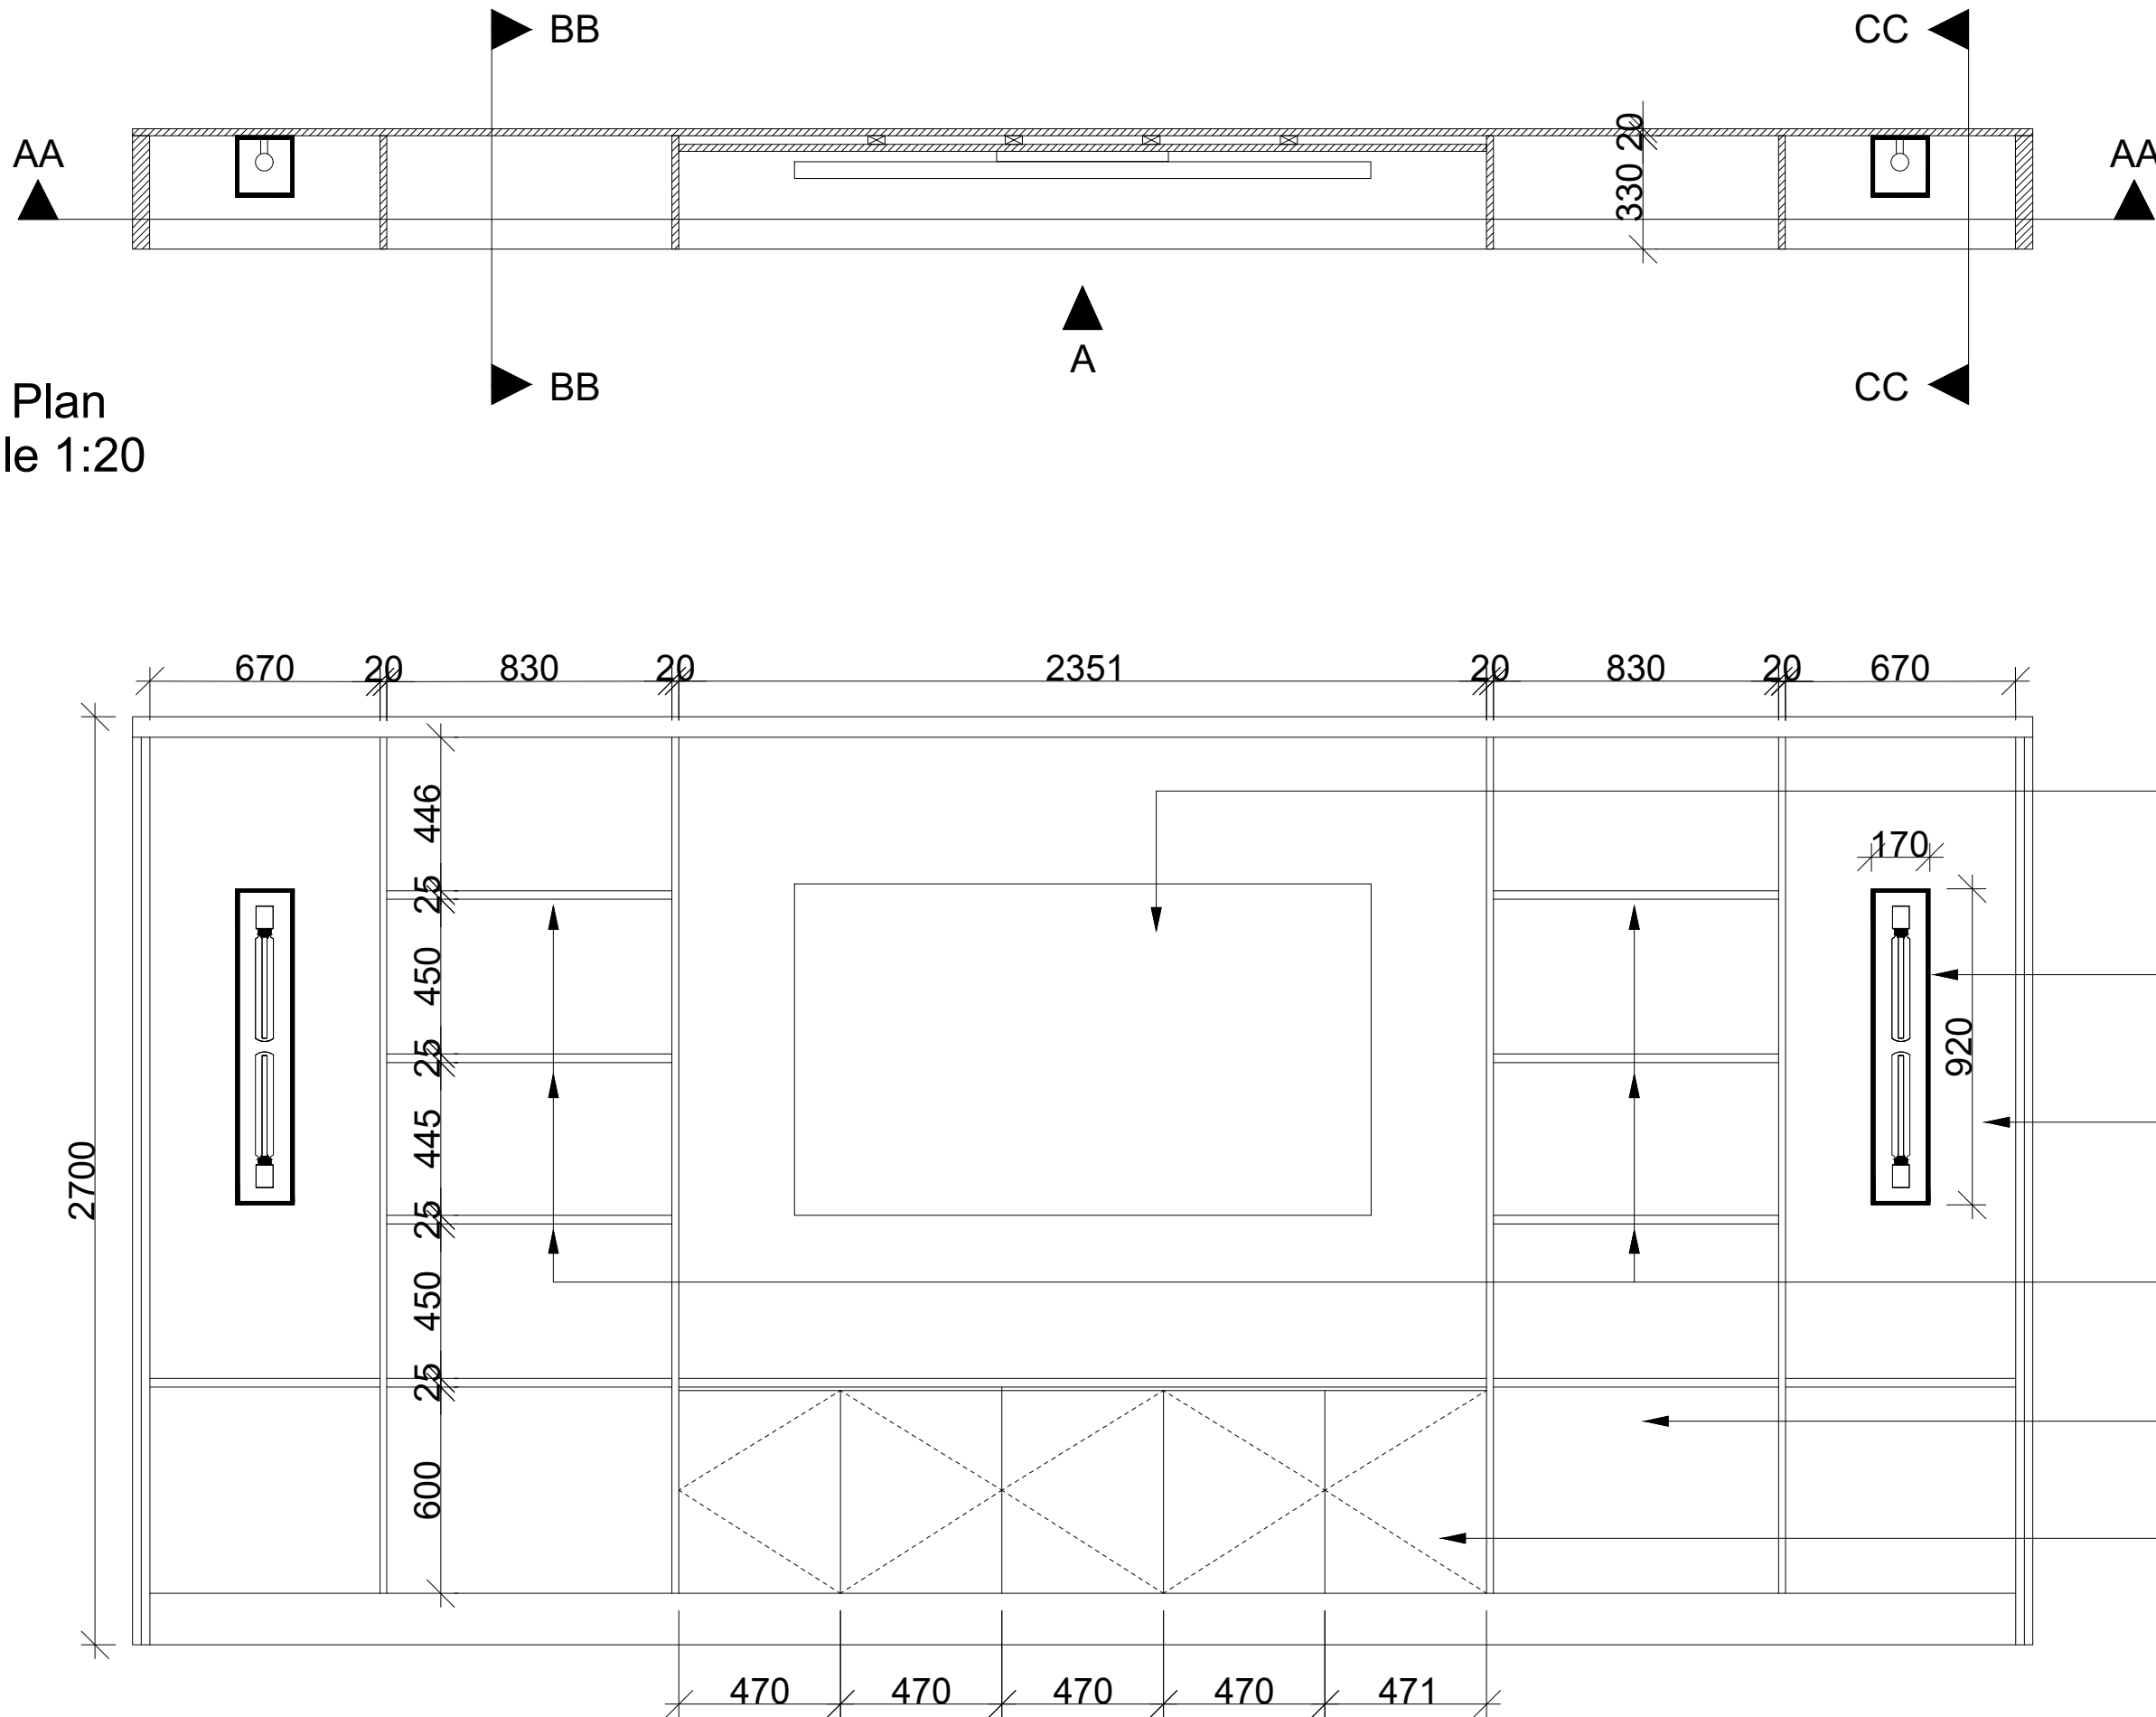

J20 Plan
Scale 1:20

Elevation A
Scale 1:20

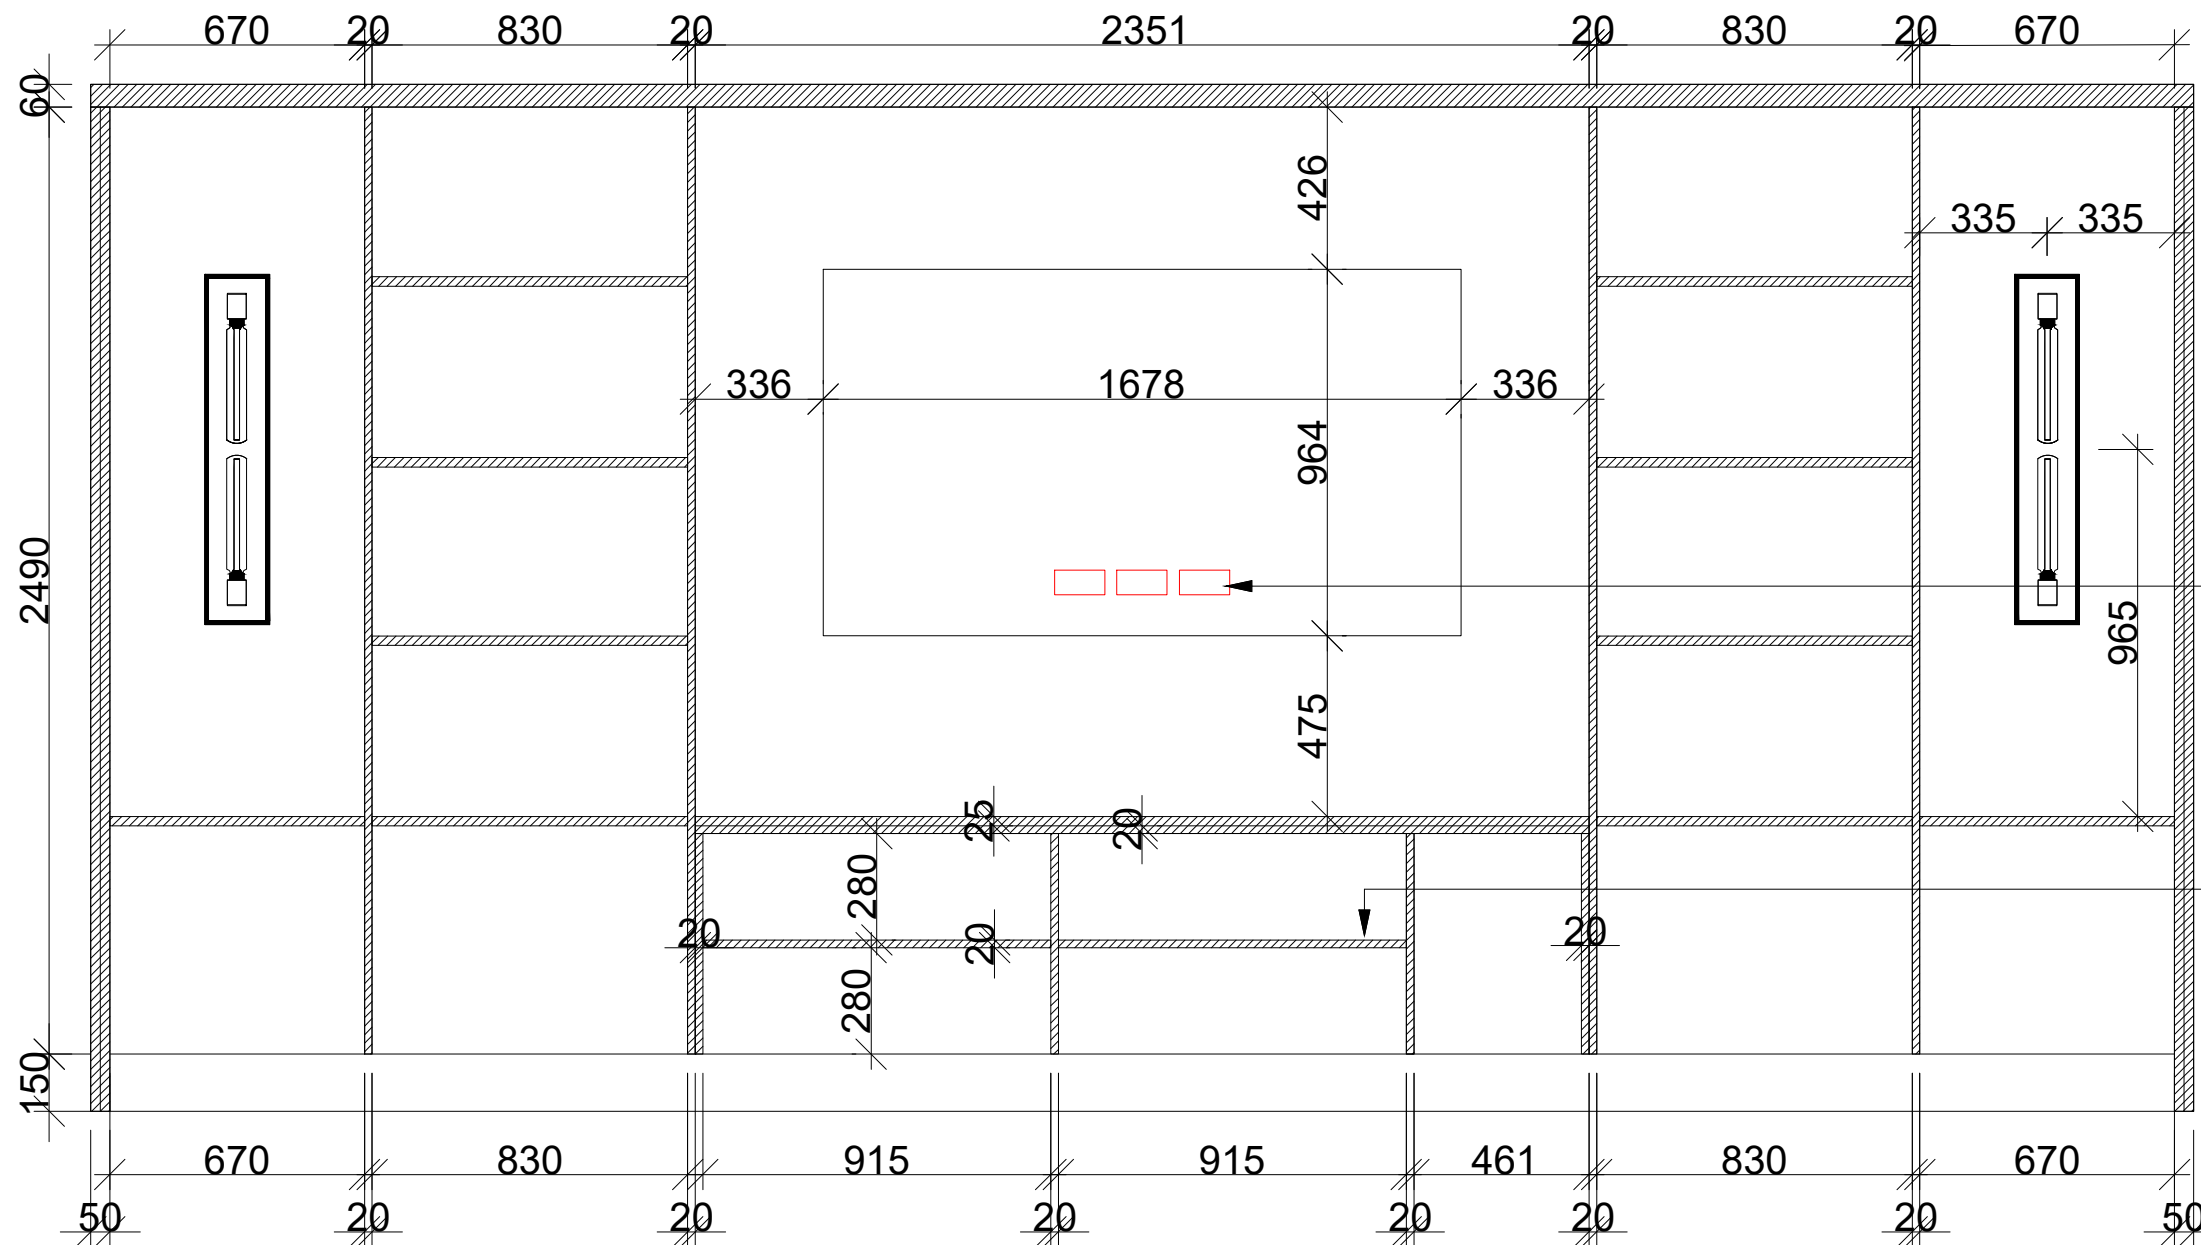

Section AA
Scale 1:20

- 75inch TV - HoElectrical & Avant Garde AV to coordinate
- LF17: Buster & Punch, Caged Wall XL light - Black marble
- Laminate: Fenix, Nero Ingo, 720
- LED strip lighting to underside of shelving above cabinetry
- Accessories / artwork to joinery Supplied by others
- Storage with push close opening & height adjustable shelving

- Plug sockets to be coordinated with HoElectrical
- Adjustable height shelving

OBI


www.obiproperty.co.uk

All dimensions are in millimetres unless stated otherwise. No dimensions to be scaled from drawings. All dimensions to be checked on site prior to manufacture.

Any discrepancies between drawings and site conditions are to be reported to the contract manager.

This drawing is to be read in conjunction with all relevant Structural Engineers and Mechanical & Electrical Engineers drawings and specification.

© COPYRIGHT
The copyright in this drawing is vested in OBI Property Ltd and no licence or assignment of any kind has been, or is, granted to any third party whether by provision of copies or originals of the drawings or otherwise unless otherwise agreed in writing.

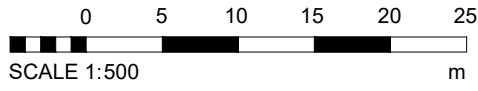

-	First Issue	09/02/24	EK
REV	DESCRIPTION	DATE	BY CHK

CLIENT NAME

Phillip J Davies Holdings plc

PROJECT NAME

Sevendale House

DWG TITLE:

Joinery / Storage Wall - J20

DWG NO: 34_-001

REVISION: -

SCALE 1:100 @ A1

DRAWN: EK

STAGE 5

© OBI Property Limited
80 Mosley Street, Manchester, M2 3FX
t: 0161 237 1717 e: info@obiproperty.co.uk

OBI