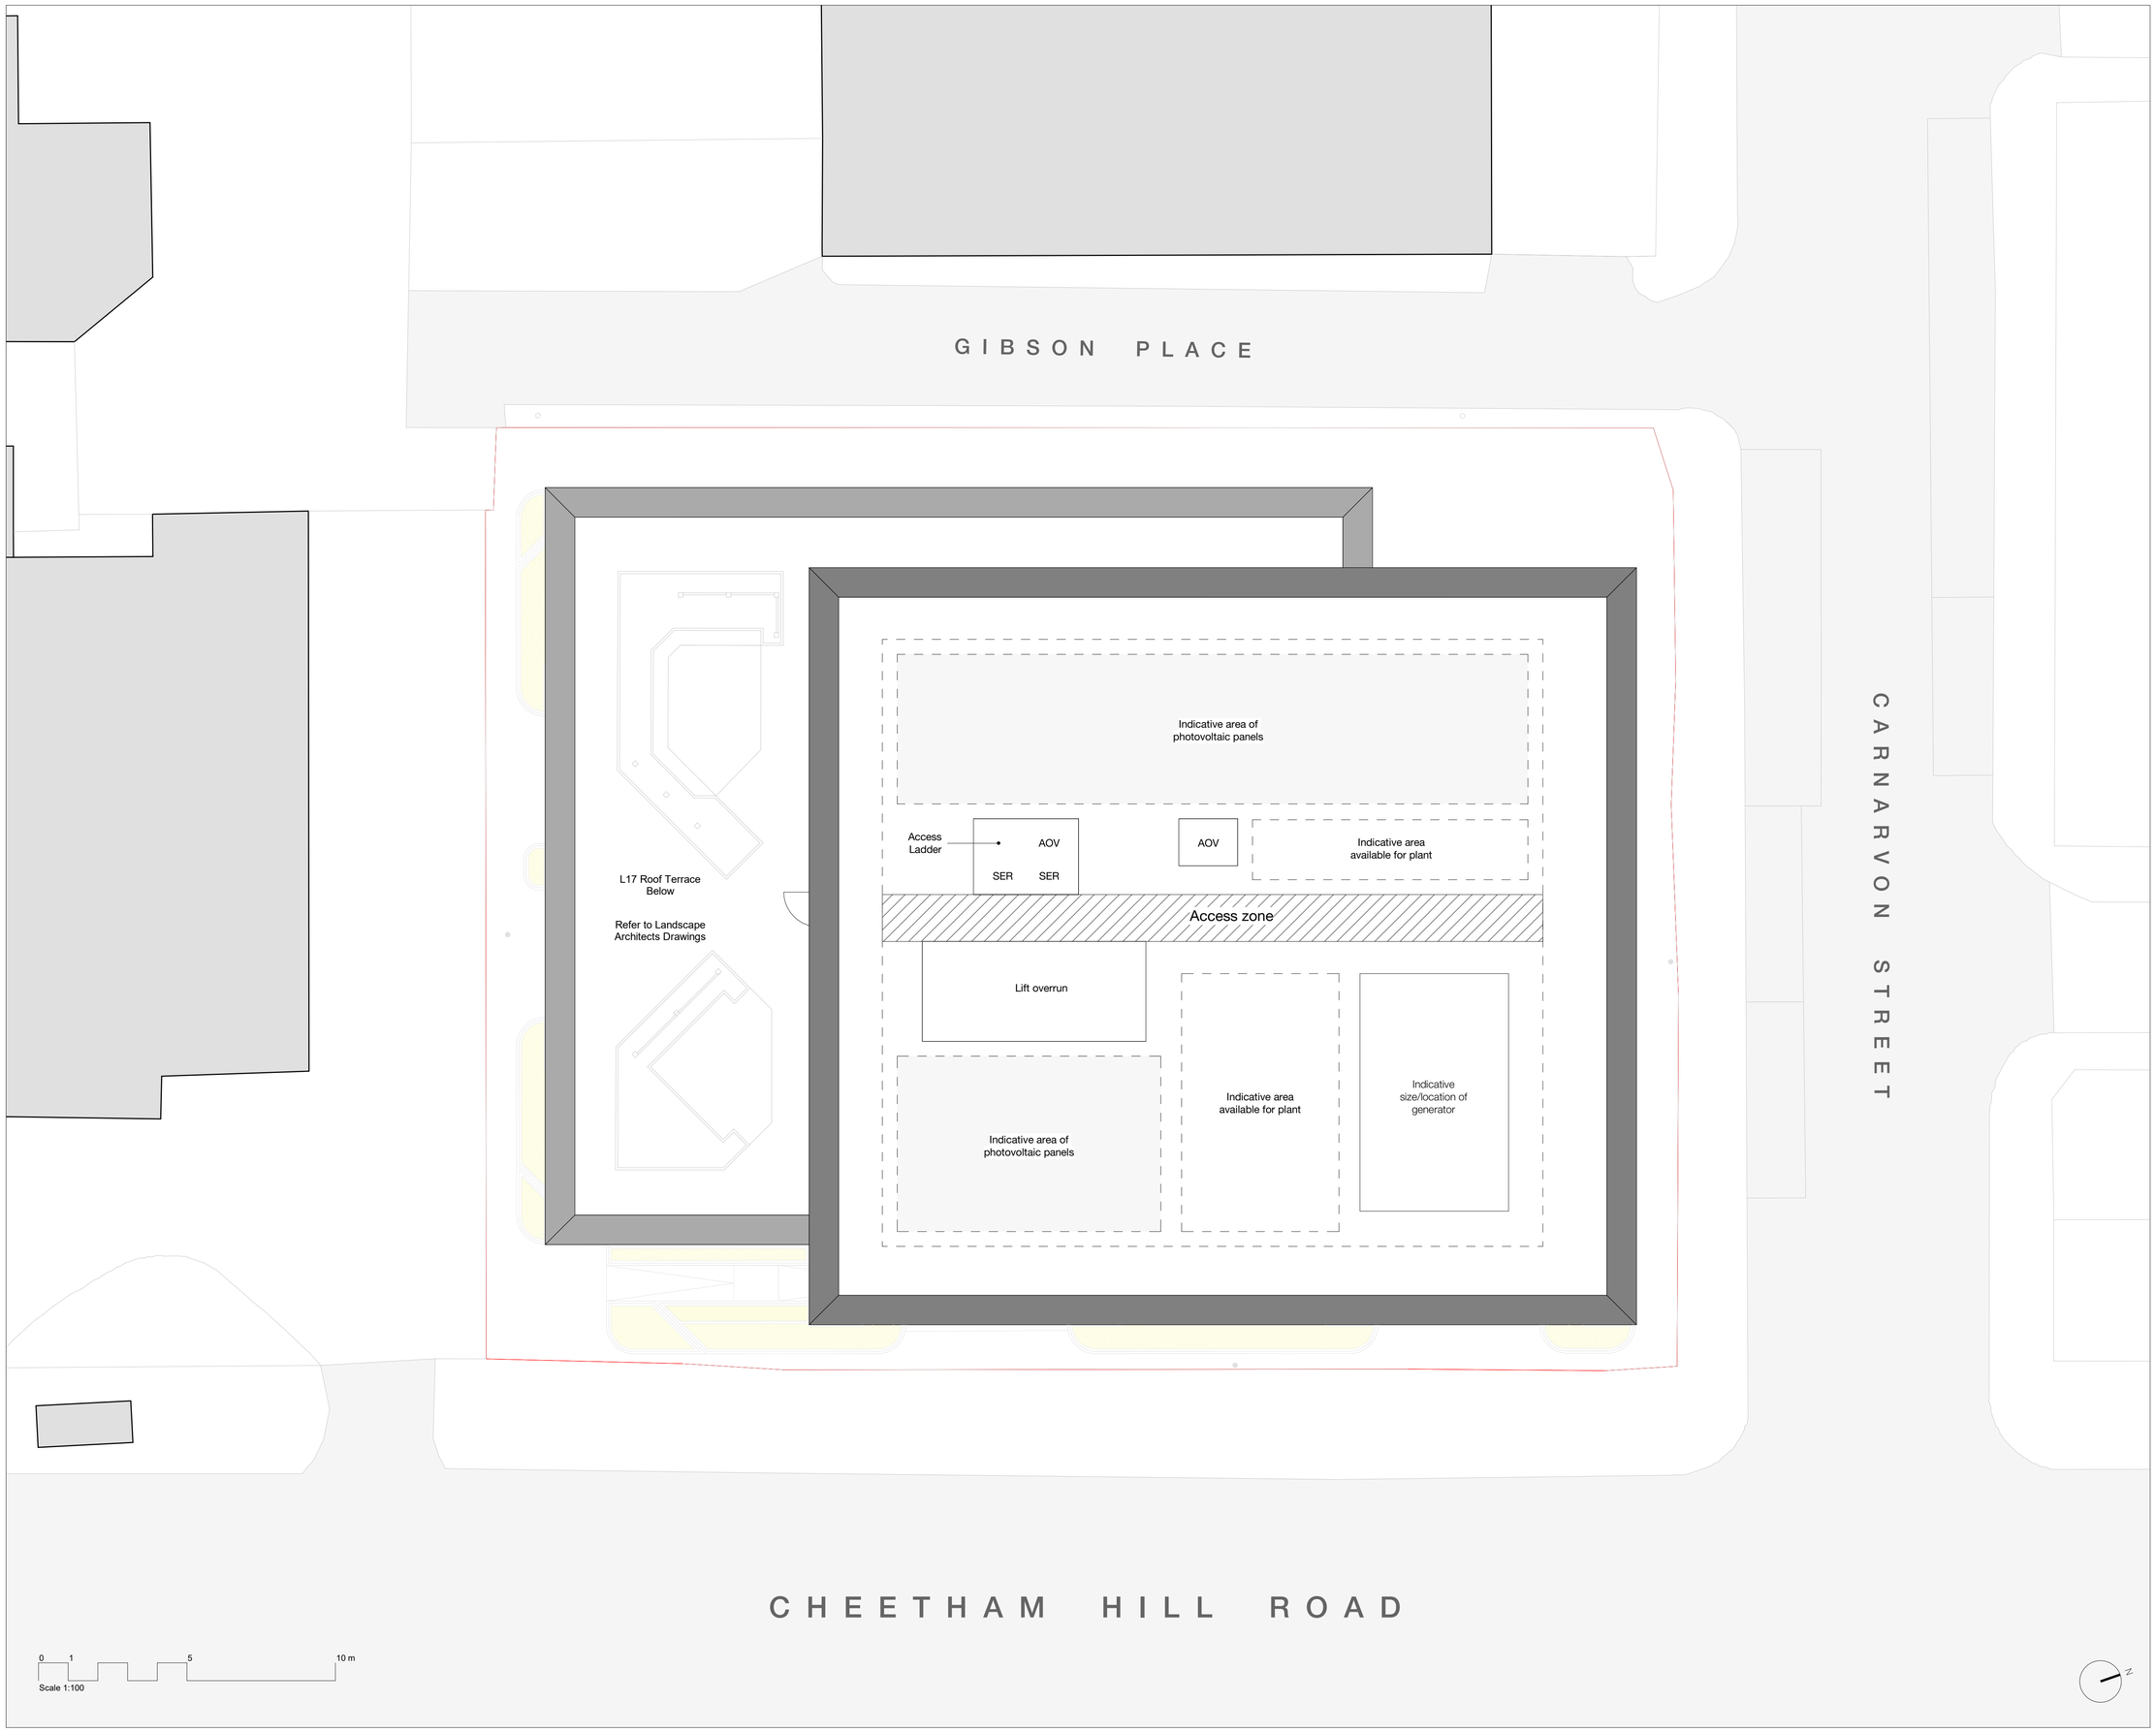

Copyright Hawkins\Brown Architects
No implied licence exists. This drawing should not be used to calculate areas for the purposes of valuation. Do not scale this drawing. All dimensions to be checked on the site by the contractor and such dimensions to be their responsibility. All work must comply with relevant British Standards and Building Regulations requirements. Drawing errors and omissions to be reported to the architect. To be read in conjunction with Architect's specification and other consultant information.

Rev	Description	Date
P01	Issued for Planning	06.03.24
P02	Issued for Planning	13.05.24

Key:

- Site Boundary
- 1B-1P
- 1B-2P
- 2B-3P
- 2B-4P
- Amenity & Concierge
- Bicycle Storage
- Circulation
- Commercial
- Plant Room
- Refuse
- Roof Terrace

26-28 Hilton Street
Manchester M1 2EH

mail@hawkinsbrown.com
hawkinsbrown.com

Hawkins\Brown

Project
33-41 Cheetham Hill Road
Manchester
M4 4FT

Drawing
Proposed Roof Plan

Scale @ A1	Date
1 : 100	March 2024

Drawn By	Checked By
JD	NT

Job Number	Status	Purpose of Issue
230069	S2	Planning

Drawing No.	Rev
CHR-HBA-ZZ-RF-DR-A-080123	P02