



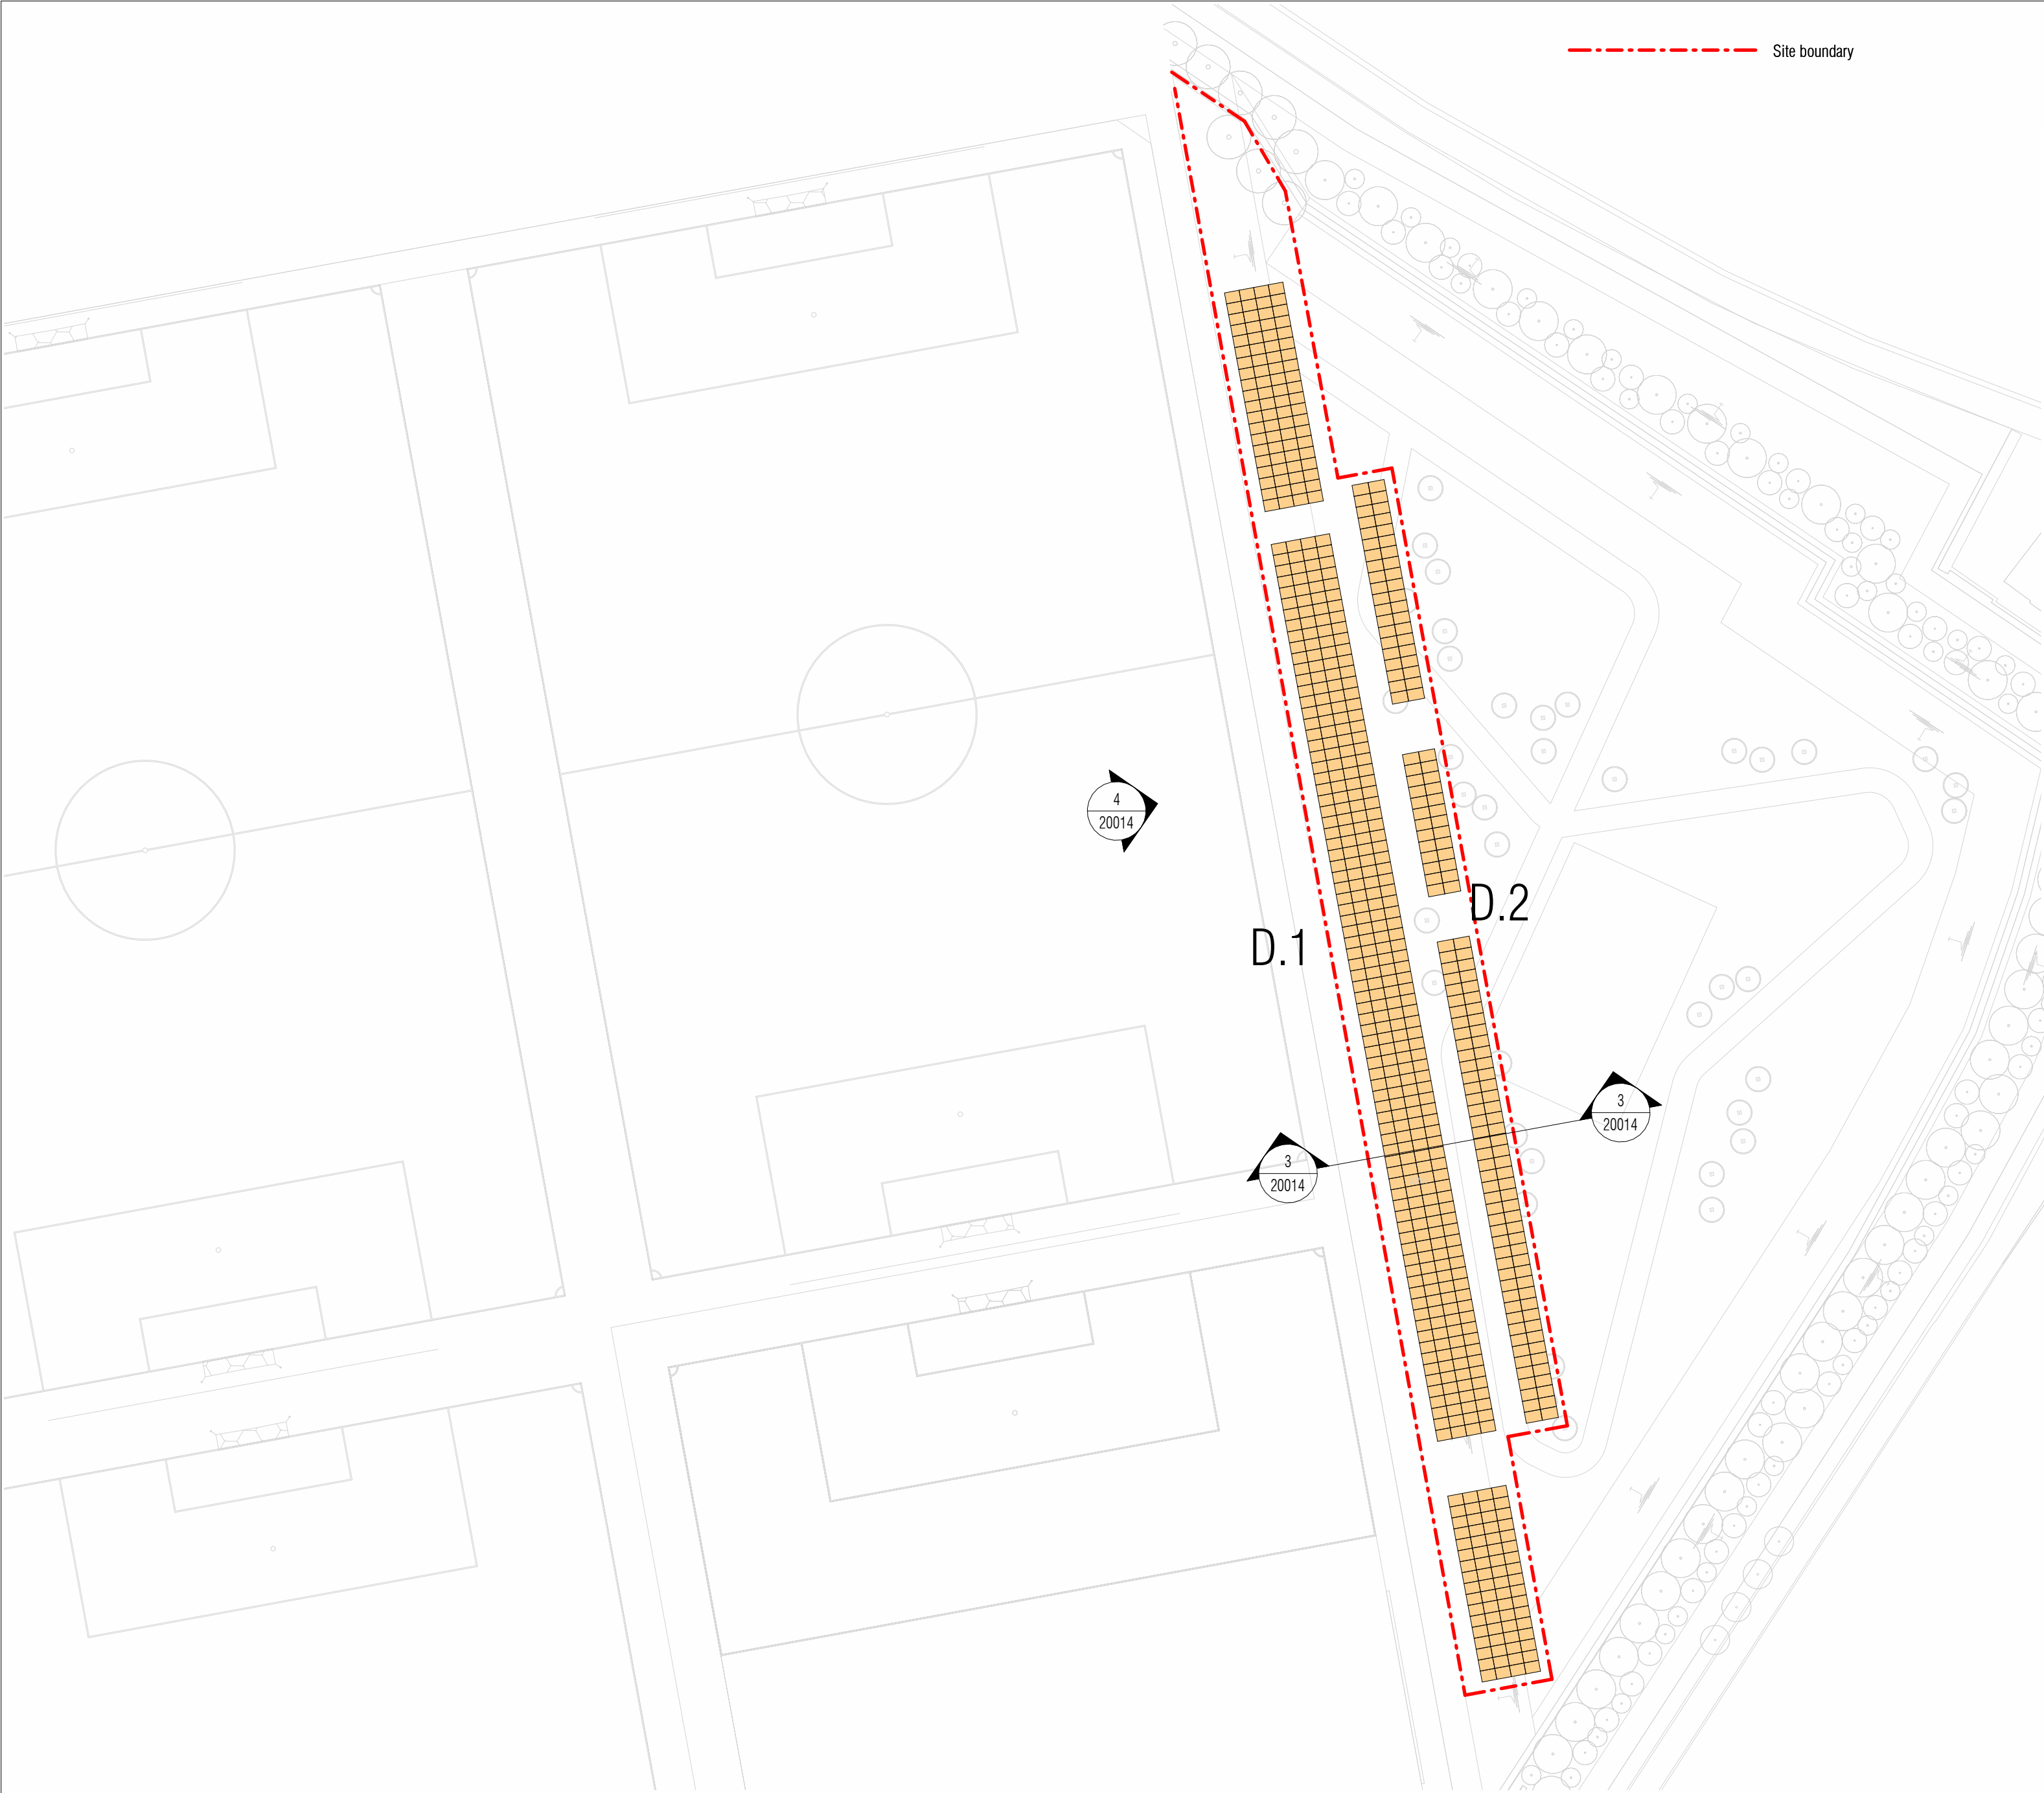


1 Floor Plan
1 : 500



2 Aerial View
1 : 300

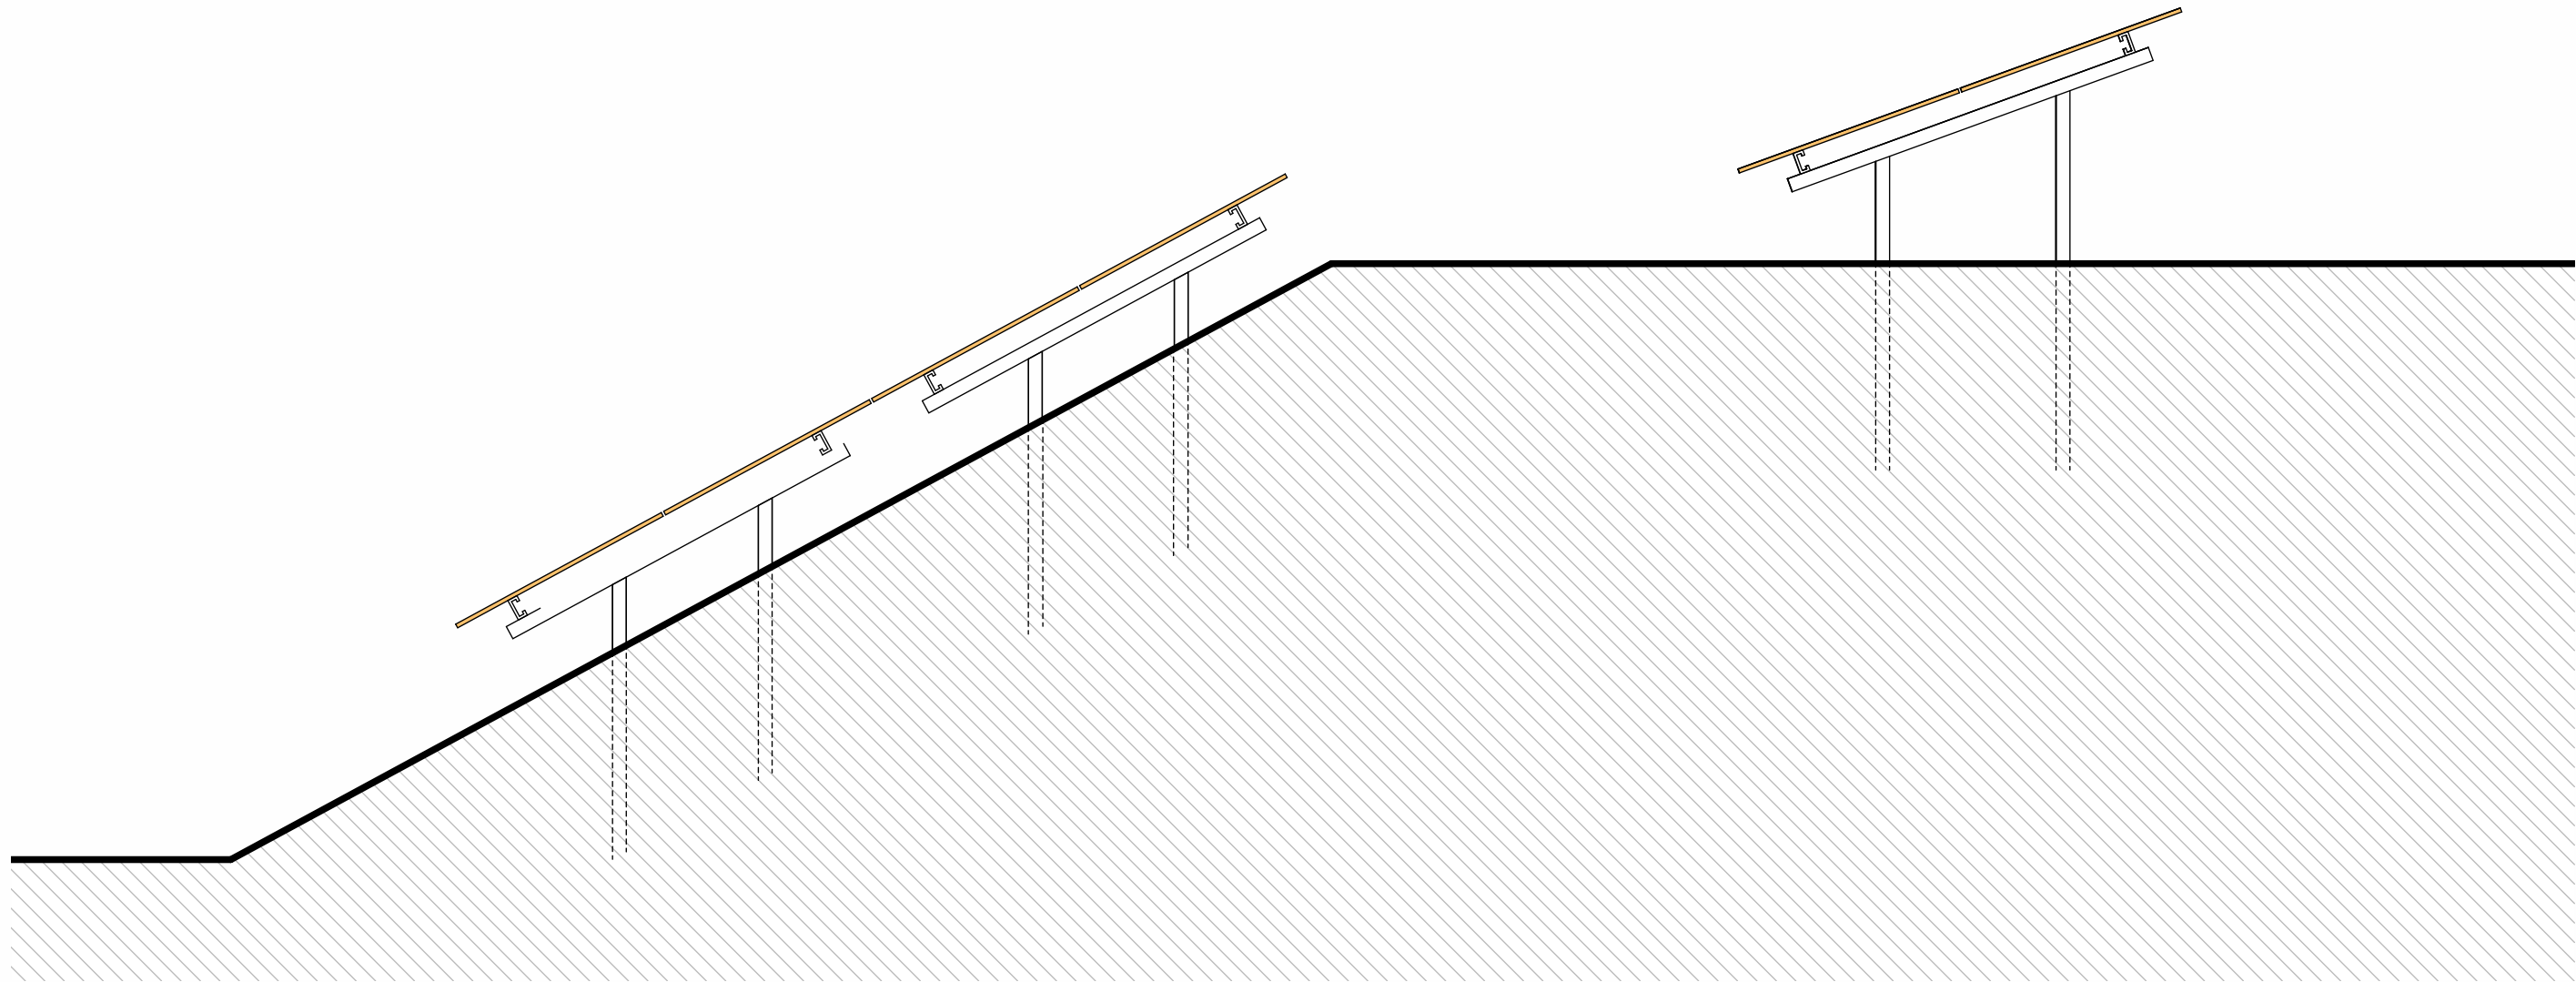

3 Indicative Section - Location (D.1 & D.2)
1 : 50

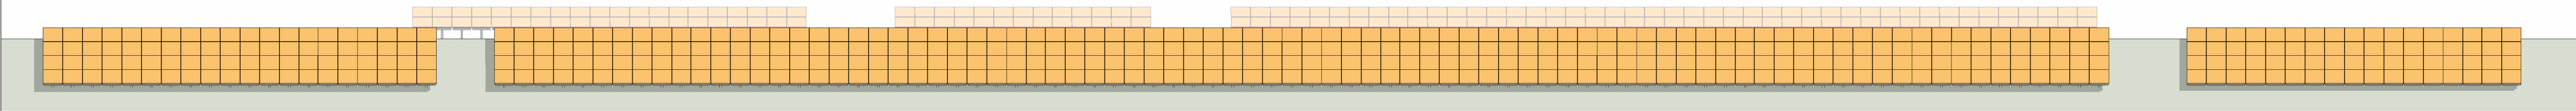

4 Elevation - Location (D.1)
1 : 250

Disclaimer:
Do not scale from this drawing.
Check all dimensions on site before fabrication or setting out. This document is copyrighted and may not be reproduced without permission of the owner.
This drawing is for planning purposes only.
This drawing is not based on surveyed site or building drawings and may not be entirely accurate.

