
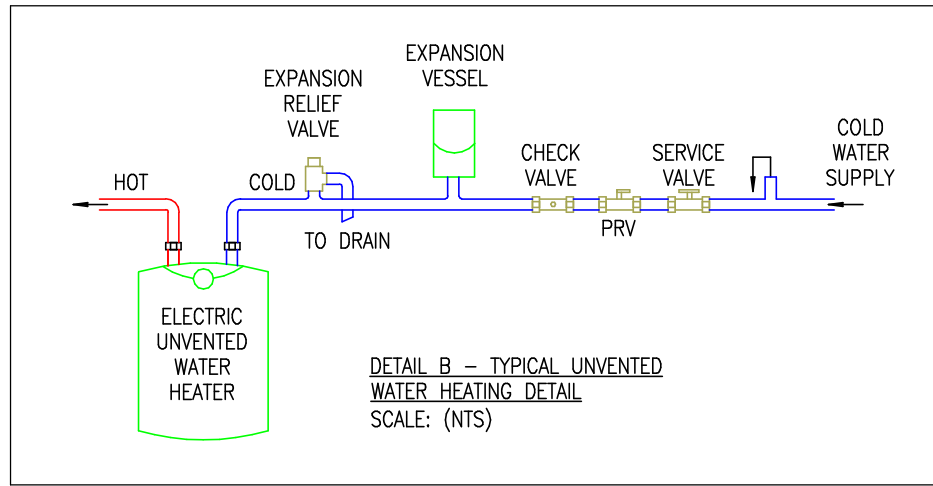
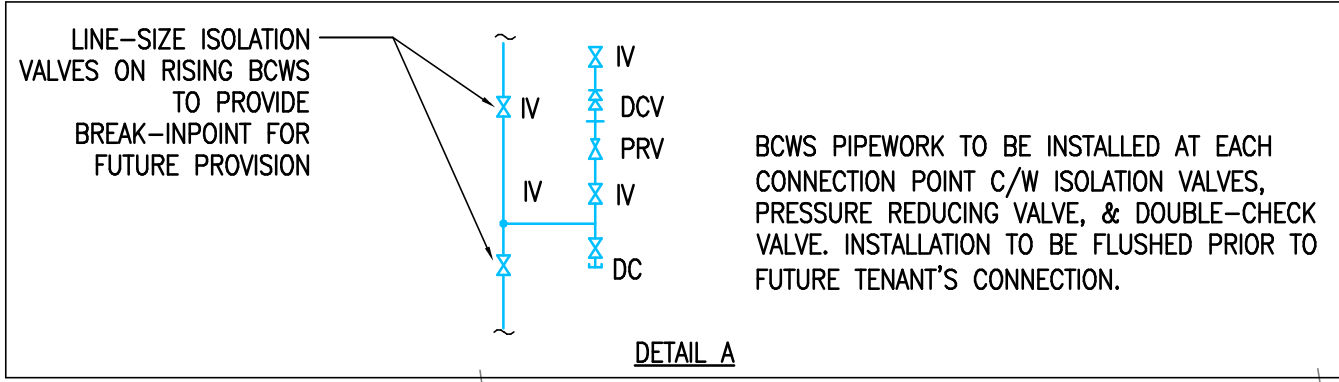


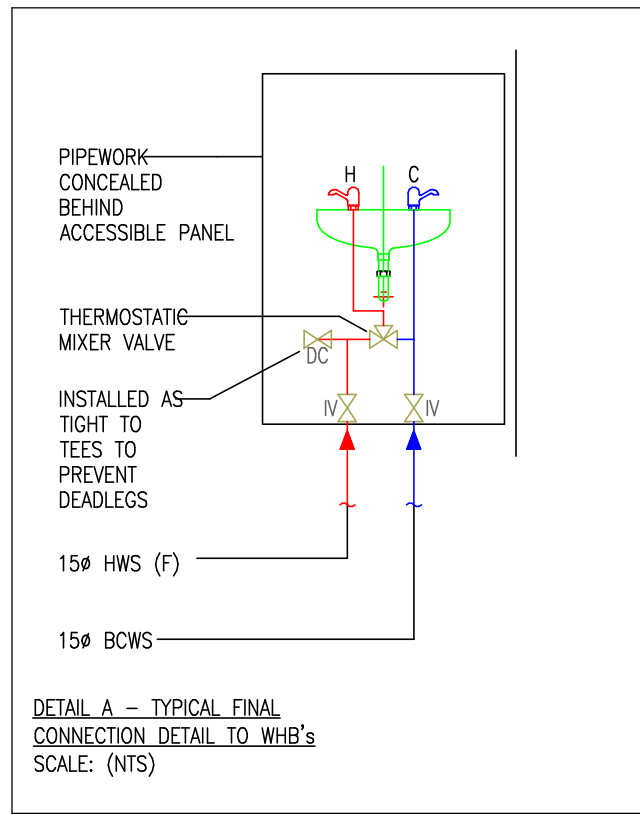

1 MECHANICAL SERVICES DOMESTIC WATER LAYOUT LEVEL 00  
1:100

THIS DRAWING IS FOR INFORMATION ONLY DO NOT SCALE

CDM REGULATIONS

| NAME      | DATE   | DATE     | DATE       |
|-----------|--------|----------|------------|
| INITIATED | ISSUED | REVISION | ASSESSMENT |
|           |        |          |            |

DOMESTIC WATER SUPPLY NOTES:

- DRAWING TO BE READ IN CONJUNCTION WITH SPECIFICATIONS & SCHEMATICS.
- REPORT ANY DISCREPANCIES TO THE DRAWING ORIGINATOR IMMEDIATELY.
- ALL DIMS ARE IN MM UNLESS STATED OTHERWISE.
- DOMESTIC SERVICES SHALL COMPLY WITH BS EN 806: CISEE GUIDE G, THE BUILDING REGULATIONS & HSE ACOP L1 FOR LEGIONELLA PROTECTION.
- SUITABLE SHOTLOW PREVENTION MUST BE PROVIDED.
- ALL DOMESTIC PIPEWORK SHALL BE COPPER TO BS EN 1057 FORMALLY TABLE XI.
- ALL FINAL CONNECTIONS TO BE 15MM UNLESS STATED OTHERWISE.
- ALL FINAL CONNECTIONS SHALL BE COMPLETE WITH FINAL SERVICE VALVE.
- FLOW RESTRICTORS SHALL BE FITTED TO ALL TAPS TO ACHIEVE FLOW RATES DETAILED IN THE ARCHITECT'S N13 SPECIFICATION.
- T.M.'S (THERMOSTATIC MIXING VALVES) SHALL BE PROVIDED TO ALL WASH BASINS. APPLIANCES WITHOUT T.M.'S SHALL HAVE WARNING NOTICES TO INFORM USERS THAT WATER IS HOT AND MAY SCOLD.
- ALL LOW POINTS SHALL BE PROVIDED WITH DRAIN COCKS.
- PIPEWORK SHALL BE THERMALLY INSULATED, COCKPIT ON EXPOSED FINAL CONNECTIONS, WITH VAPOUR BARRIERS FOR COLD SERVICES.
- ANY EXTERNAL PIPEWORK SHALL BE TRACE HEATED.
- ALL METERS SHALL BE REMOVED DURING FLUSHING & REPLACED WITH STOP PLUGS.
- ALL PIPEWORK SHALL BE BORED IN.
- VALVES LOCATED ABOVE SOLID CEILINGS SHALL BE PROVIDED WITH SUITABLE ACCESS.
- ALL PENETRATIONS OF FIRE COMPARTMENTS SHALL BE SUITABLY TREATED AND SEALED.
- KITCHENMETER & TAPPOINT CONNECTIONS SHALL BE TERMINATED WITHIN 1M OF FINAL APPLIANCE, WITH FINAL CONNECTION BY OTHERS.

LEGEND:

- BOOSTED COLD WATER SERVICE (BCWS)
- MAINS COLD WATER SERVICE (MCWS)
- HOT WATER FLOW HWS (F)
- HOT WATER RETURN (HWS (R))
- CAT 5
- SPRINKLER MAIN
- TRACE HEATING
- ISOLATION VALVE
- PRESSURE REDUCING VALVE
- TEMPERATURE SENSOR
- PUMP
- DRAIN COCK
- DOUBLE CHECK VALVE
- METER
- SAFETY RELIEF VALVE
- NON RETURN VALVE
- EXPANSION BELLOWS
- ANCHOR POINTS
- PRESSENCE DETECTOR
- FLUSHING VALVE
- FLUSHING VALVE
- PG PRESSURE GAUGE
- BMS BUILDING MANAGEMENT SYSTEM
- AAV AUTOMATIC AIR VENT
- TPG TEMPERATURE / PRESSURE GAUGE
- TPRV TEMPERATURE / PRESSURE RELIEF
- LBV VALVE LEVER BALL VALVE
- LSV LOCKSHIELD VALVE
- TS TEMPERATURE SENSOR
- DF WATER FOUNTAIN (DRINKING)
- WB WATER BOILER
- DW DISHWASHER
- WM WASHING MACHINE
- TBV THERMAL BALANCING VALVE
- M ICE MACHINE
- FC FUME CUPBOARD
- DS DOCKING STATION
- WB WATER BOILER
- FS FLOW SWITCH
- SV SOLENOID VALVE
- DTLL DOWN TO LOW LEVEL
- WATER HEATER

REV 24.07.24 ISSUED FOR COMMENT & APPROVAL SB SH

REV DATE AMENDMENTS BY CRO

FOR COMMENT & APPROVAL

Commercial Services Design Ltd  
Unit 6  
Woodside Court  
Clayton Wood Rise  
LEEDS  
Tel: 0113 3223190  
Web: www.csdesign.uk

G&H  
GROUP OF COMPANIES

G&H BUILDING SERVICES

PROJECT  
SUNLIGHT HOUSE  
LITTLE QUAY STREET  
MANCHESTER M3 3HP

MECHANICAL SERVICES DOMESTIC WATER  
LAYOUT LEVEL 00

SCALE: 1:100 CSD REF: CSD 1298

DRAWN: MW ENGINEER: DB

STARTED: MAY 24 ISSUED: JULY 24

SUPERVISOR: DB APPROVED: BW

1298-CSD-XX-00-DR-M-5301 P01

ARCHITECTURE IS BASED ON ANOMALY DESIGN  
ARCHITECTS DRAWING NO. SU-HAND-PO-00-GR-A-05103  
(01) LEVEL 00 PLAN  
ISSUED: 01.08.2024