



North Elevation - Approved Scheme

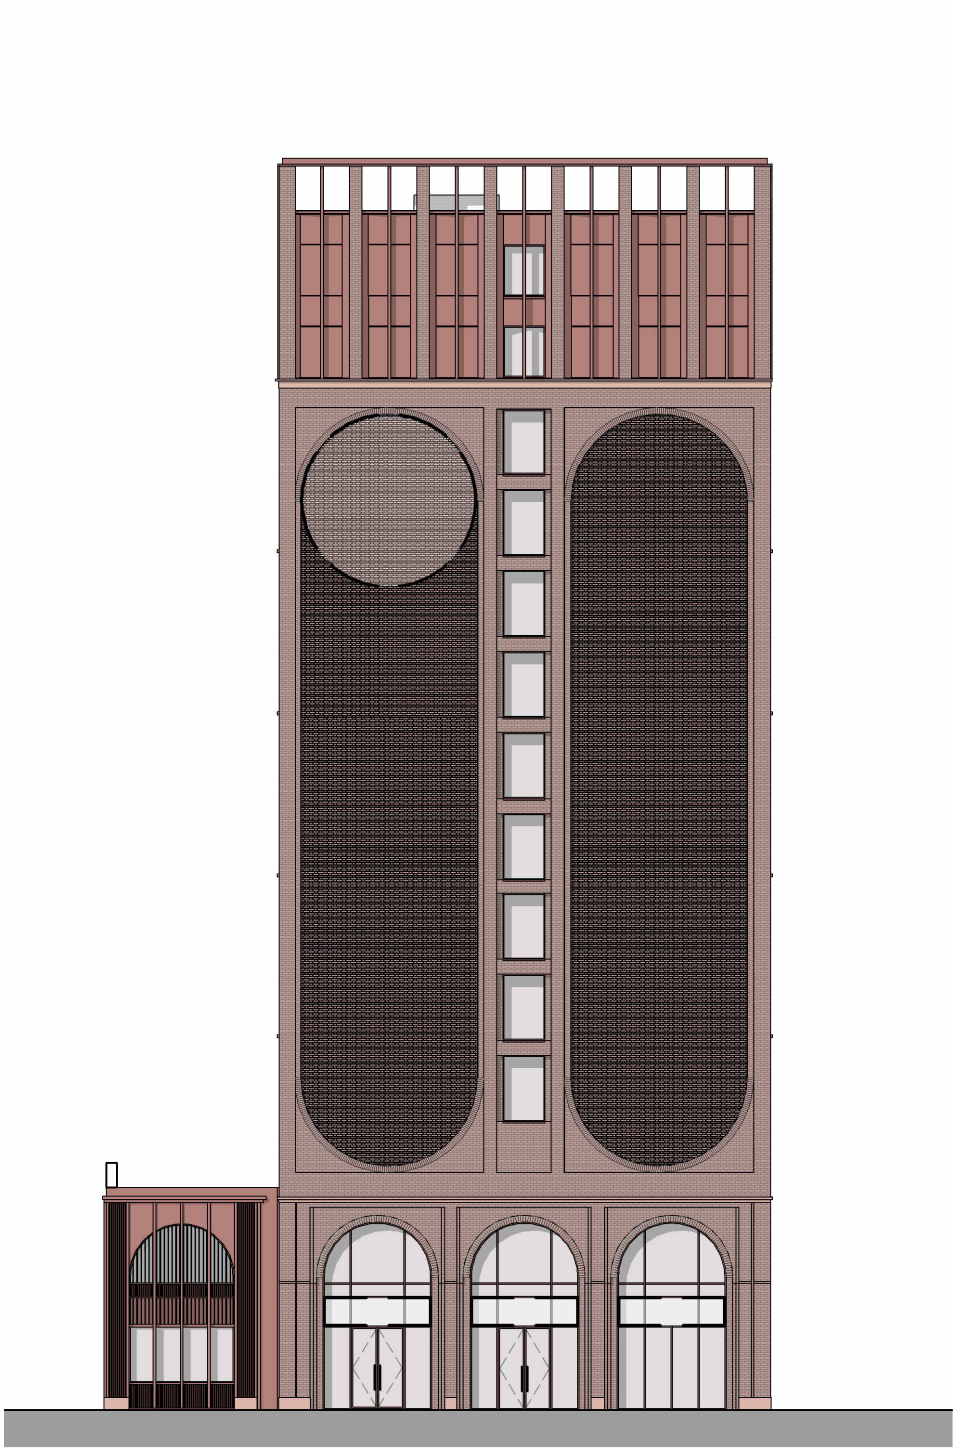


North Elevation - Proposed Scheme

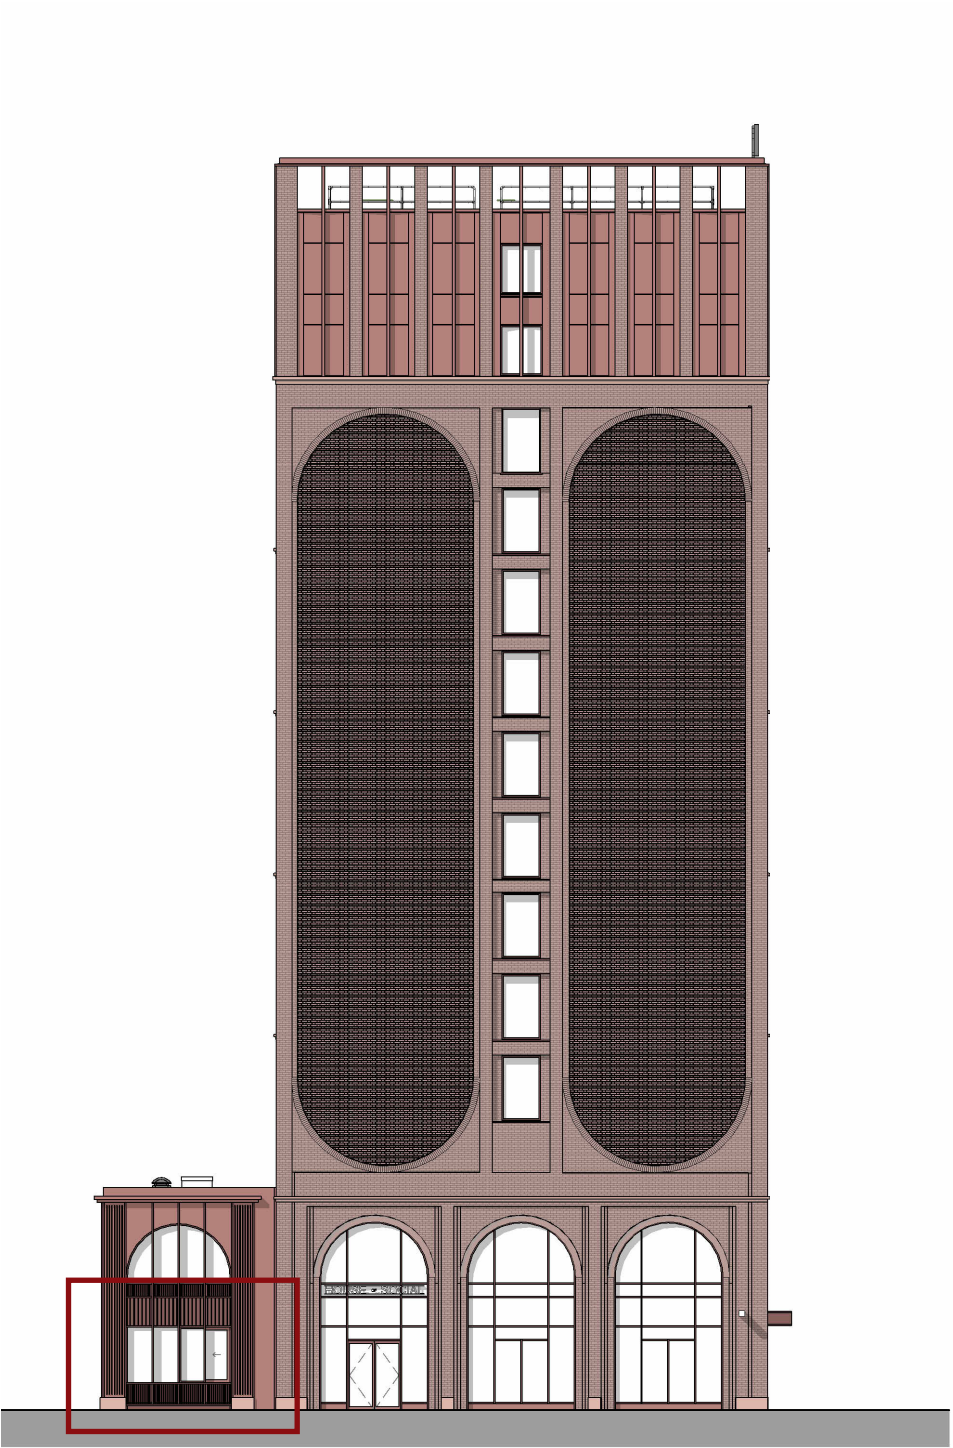


Elevational Bay Study

The proposed servery hatch is designed to fit within the curtain walling indicated on as part of the approved scheme. The hatch will be fit within the curtain walling design and utilise a single direction sliding hatch to reduce the space required for its operation. The finishes will be the same anodised and glazed finishes seen across the scheme.

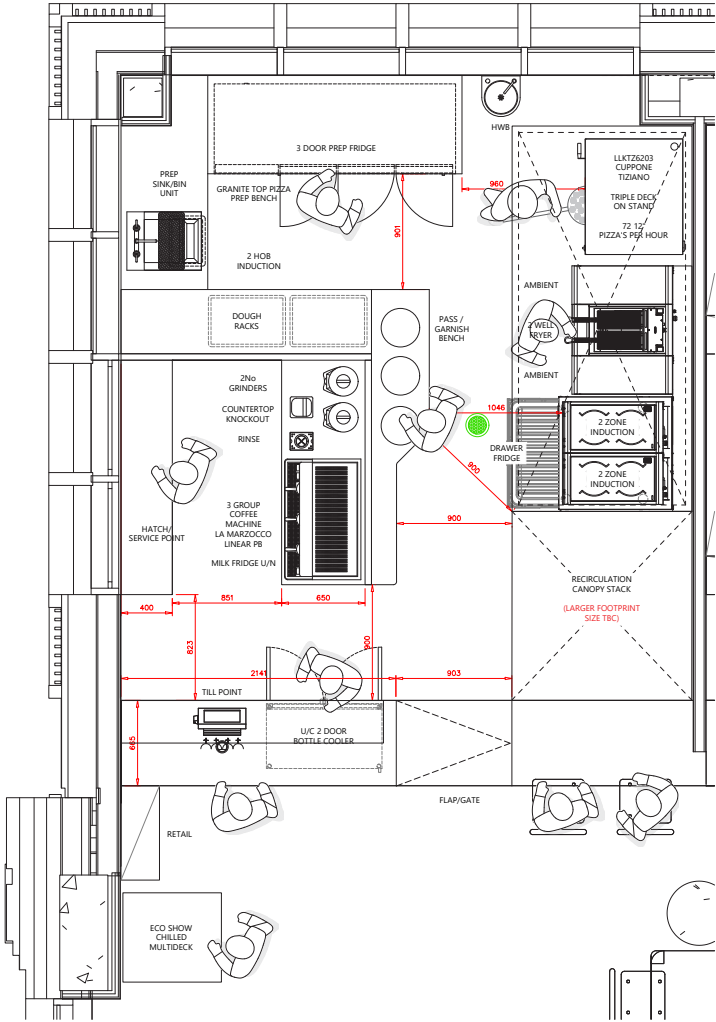

Indicative layout for Kitchen 1

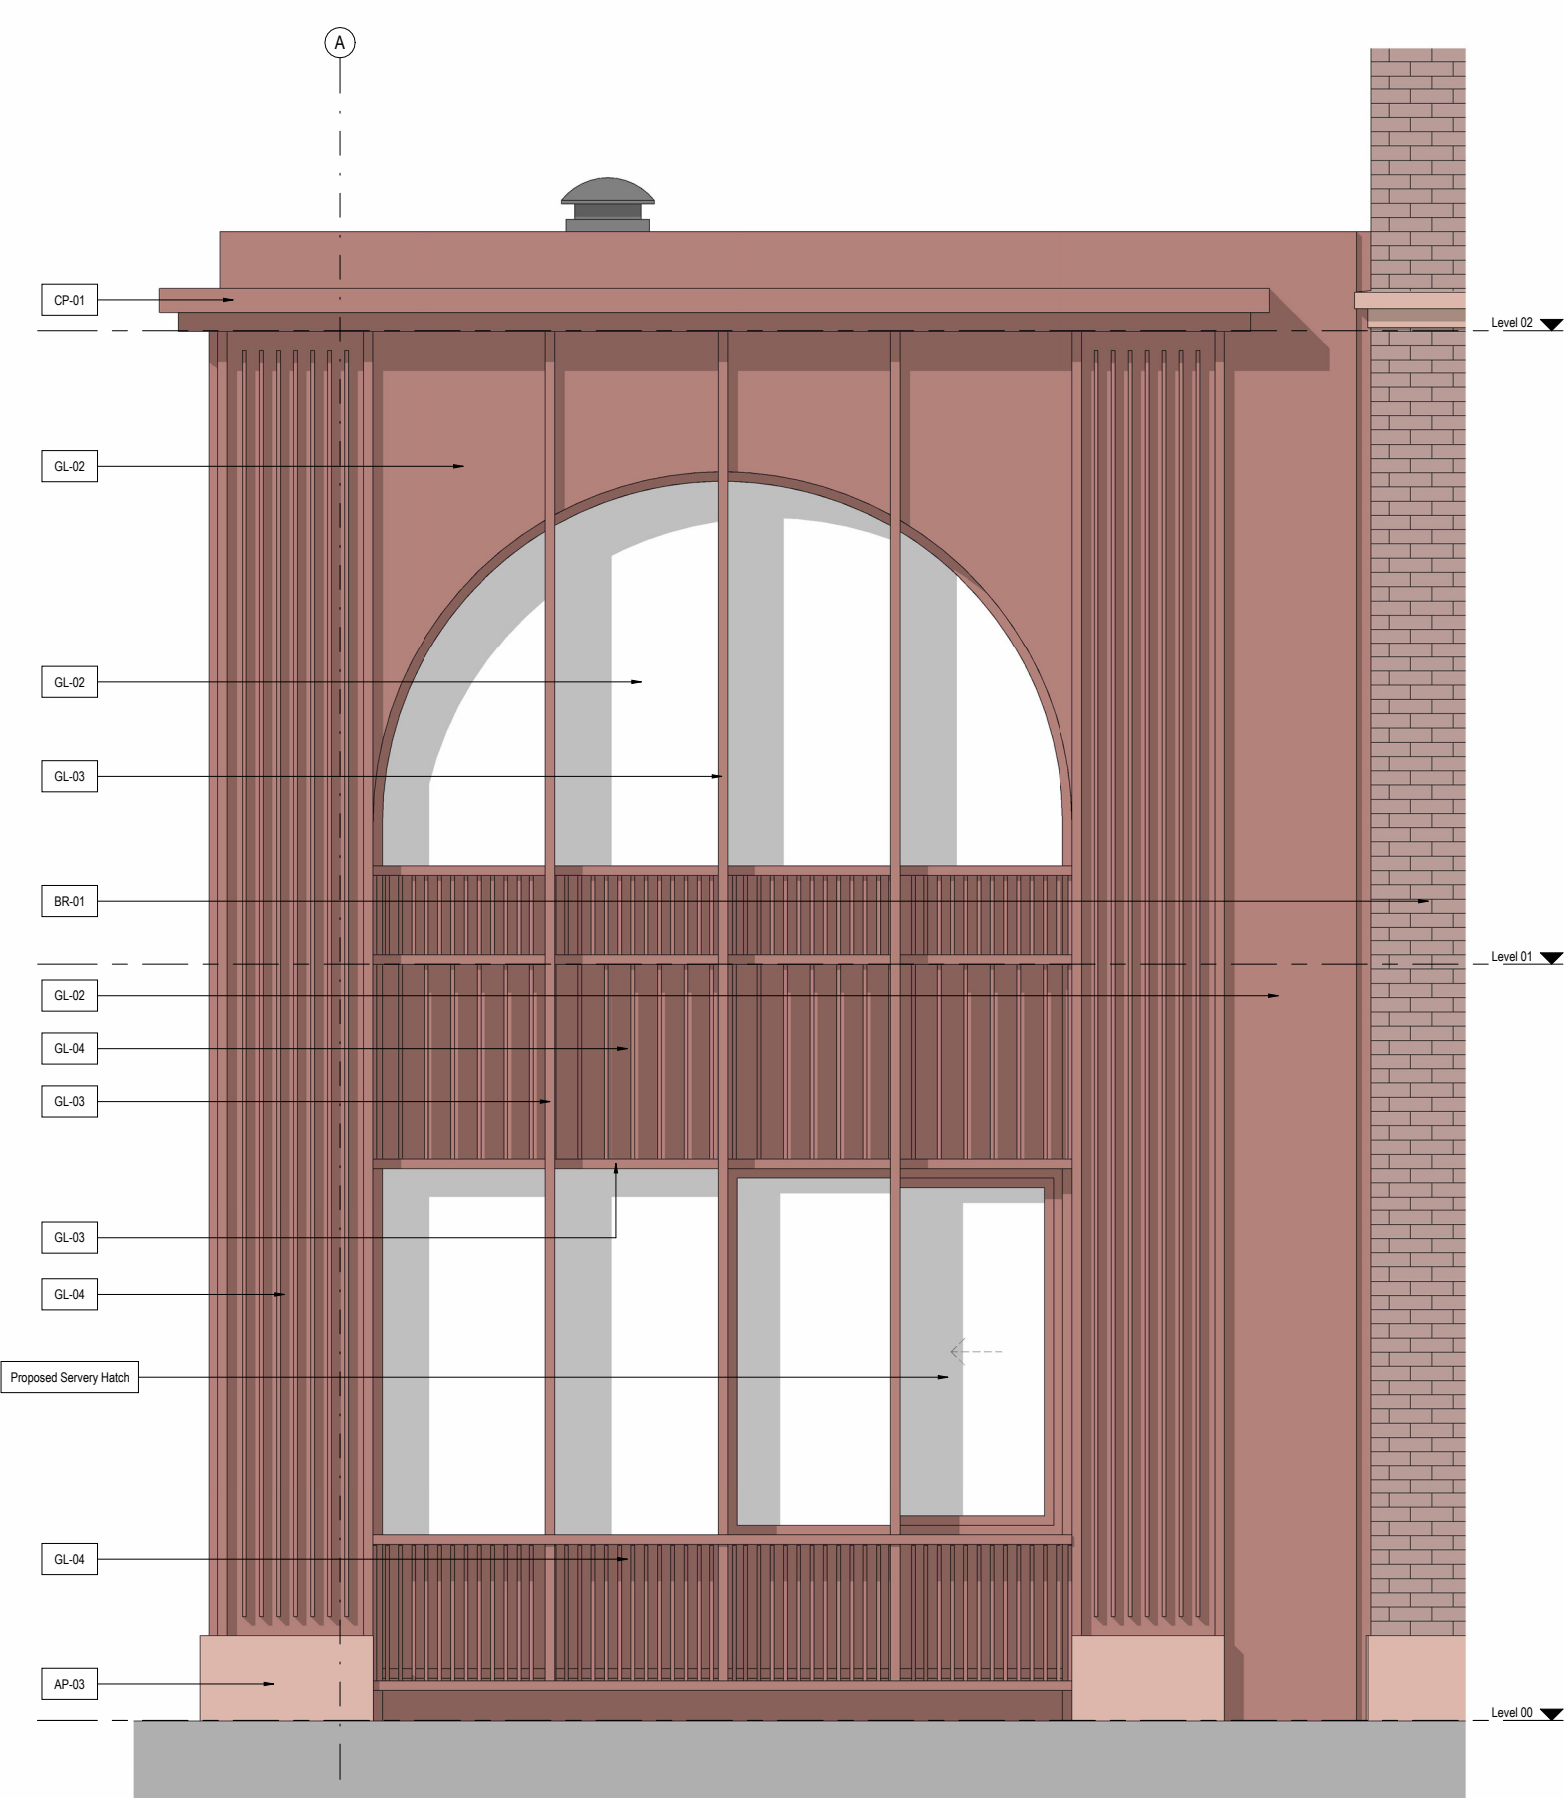

Elevational Bay Study

02. ISSUE REGISTER

Drawing Register

Document Issue Register			Date	8	3	19	23	30	3	27	28	31	27	16	27	27
Project: 1172 First Street			Month	11	1	1	1	1	2	2	2	3	4	5	9	9
Series 95_Planning Drawings			Year	22	23	23	23	23	23	23	23	23	23	23	24	24
Drawing No.	Drawing Title	Scale	Current													
02 Site Plans																
1172- TGA-XX-XX-DR-A-95020	Existing Site Plan	1:1250	P07		P01	P02	P03	P03	P04	P05	P06	P07				
1172- TGA-XX-XX-DR-A-95021	Proposed Site Plan	1:500	P06				P01	P01	P02	P03	P04	P05	P06			
03 GA Plans																
1172- TGA-XX-00-DR-A-95030	General Arrangement - Level 00 (Ground Floor)	1:200	P07	P01			P02	P02	P03			P04	P05		P06	P07
1172- TGA-XX-01-DR-A-95031	General Arrangement - Level 01	1:200	P04				P01	P01	P02			P03	P04			
1172- TGA-XX-ZZ-DR-A-95032	General Arrangement - Level 02-03	1:200	P03				P01	P01	P02			P03				
1172- TGA-XX-ZZ-DR-A-95033	General Arrangement - Level 04-13 (Typical upper floor)	1:200	P03				P01	P01	P02			P03				
1172- TGA-XX-14-DR-A-95034	General Arrangement - Roof Level	1:200	P03				P01	P01	P02			P03				
1172- TGA-XX-15-DR-A-95035	General Arrangement - Plant Level Roof	1:200	P03				P01	P01	P02			P03				
04 GA Sections																
1172- TGA-XX-XX-DR-A-95040	General Arrangement - Section AA	1:200	P03				P01	P01	P02			P03				
1172- TGA-XX-XX-DR-A-95041	General Arrangement - Section BB	1:200	P03				P01	P01	P02			P03				
1172- TGA-XX-XX-DR-A-95042	General Arrangement - Section CC	1:200	P03				P01	P01	P02			P03				
05 GA Elevations																
1172- TGA-XX-XX-DR-A-95050	General Arrangement - North Elevation	1:200	P06				P01	P01	P02			P03		P04	P05	P06
1172- TGA-XX-XX-DR-A-95051	General Arrangement - East Elevation	1:200	P05					P01	P01	P02		P03		P04	P05	
1172- TGA-XX-XX-DR-A-95052	General Arrangement - South Elevation	1:200	P04					P01	P01	P02		P03		P04		
1172- TGA-XX-XX-DR-A-95053	General Arrangement - West Elevation	1:200	P05					P01	P01	P02		P03		P04	P05	
1172- TGA-XX-XX-DR-A-95054	General Arrangement - Existing Context Elevation North	1:500	P02					P01	P01	P02						
1172- TGA-XX-XX-DR-A-95055	General Arrangement - Existing Context Elevation East	1:500	P02					P01	P01	P02						
1172- TGA-XX-XX-DR-A-95056	General Arrangement - Context Elevation North	1:500	P03					P01	P01	P02		P03				
1172- TGA-XX-XX-DR-A-95057	General Arrangement - Context Elevation East	1:500	P03					P01	P01	P02		P03				
1172- TGA-XX-XX-DR-A-95058	General Arrangement - Existing Context Elevation South	1:500	P01							P01						
1172- TGA-XX-XX-DR-A-95059	General Arrangement - Context Elevation South	1:500	P02							P01		P02				
1172- TGA-XX-XX-DR-A-95060	General Arrangement - Existing Context Elevation West	1:500	P01							P01						
1172- TGA-XX-XX-DR-A-95061	General Arrangement - Context Elevation West	1:500	P02							P01		P02				
1172- TGA-XX-XX-DR-A-95062	General Arrangement - North Elevation - NMA changes	1:200	P01												P01	
1172- TGA-XX-XX-DR-A-95063	General Arrangement - East Elevation - NMA changes	1:200	P01												P01	
1172- TGA-XX-XX-DR-A-95064	General Arrangement - West Elevation - NMA changes	1:200	P01												P01	
21 External Envelope																
1172- TGA-XX-XX-DR-A-95210	Typical Bay Study - Ground Floor Food Hall	1:20	P04				P01	P01	P02			P03		P04		
1172- TGA-XX-XX-DR-A-95211	Typical Bay Study - Ground to Level 01	1:20	P04				P01	P01	P02			P03		P04		
1172- TGA-XX-XX-DR-A-95212	Typical Bay Study - First Floor to Level 10	1:20	P04				P01	P01	P02			P03		P04		
1172- TGA-XX-XX-DR-A-95213	Typical Bay Study - Level 11 to Level 13	1:20	P04				P01	P01	P02			P03		P04		
1172- TGA-XX-XX-DR-A-95214	Typical Bay Study - Level 11 to Level 13 West Elevation	1:20	P03						P01			P02		P03		
1172- TGA-XX-XX-DR-A-95215	Typical Bay Study - Ground Floor Food Hall Servery Hall	1:20	P01													P01

Document Issue Register			Date	8	21	19	22	23	27	3	3	6	8	21	24	28	31	12	15	16	9	16	23	29	24	24	27	27
Project: 1172 First Street			Month	11	11	12	12	1	1	2	2	2	2	2	2	2	3	4	5	5	10	4	5	5	7	7	9	9
Series Fl_Brochures			Year	22	22	22	22	23	23	23	23	23	23	23	23	23	23	23	23	23	23	24	24	24	24	24	24	24
Document No.	Document Title	Current																										
1172-TGA-XX-XX-RP-A-Fl_10_10-00000	Preliminary Report	P01					P01																					
1172 TGA-XX-XX-RP-A-Fl_00201	Vita Façade Review	P01	P01																									
1172 TGA-XX-XX-RP-A-Fl_00202	Pre Application Report	P03						P03																				
1172-TGA-XX-XX-RP-A-Fl_10_10-0206	Pre-App Meeting	P01					P01	P01																				
1172-TGA-XX-XX-RP-A-Fl_10_10-00208	Pre-App Meeting	P01						P01																				
1172-TGA-XX-XX-RP-A-Fl_10_10-00225	Pre-Application 02	P01		P01			P01																					
1172-TGA-XX-XX-RP-A-Fl_10_10-00250	Design and Access Statement	P08						P01		P02			P03		P04	P05	P06			P08								
1172-TGA-XX-XX-RP-A-Fl_10_10-00251	Planning Materials Brochure	P01																			P01							
1172-TGA-XX-XX-RP-A-Fl_10_10-00252	NMA Submission	P03																						P01	P02		P03	
1172-TGA-XX-XX-RP-A-Fl_10_10-00253	High Level Handrail Visual Impact Assessment	P01																					P01					
1172-TGA-XX-XX-RP-A-Fl_10_10-00254	Section 73 Submission	P01																										P01
1172-TGA-XX-XX-RP-A-Fl_10_10-00500	BREEAM WST 06 Report	P01							P01																			
1172-TGA-XX-XX-RP-A-Fl_10_10-00501	BREEAM WST 01 Report	P02									P01			P02														
1172-TGA-XX-XX-RP-A-Fl_10_10-00502	BREEAM MAT 03 Report	P01										P01																
Z1-TGA-A108-RP-XX-00300	Stage 03 Report	P01																			P01							
HS-TGA-N700-RP-XX-0001	Access & Maintenance Strategy	P02																					P01			P02		

TIM GROOM ARCHITECTS

Eastgate
2 Castle Street
Manchester
M3 4LZ

0161 870 1152
timgroomarchitects.com

Copyright © Tim Groom Architects Ltd ('TGA').
All rights reserved. No part of these drawings or
designs may be copied, reproduced or stored
in any form without written consent. No works
of construction relying on these drawings or
designs are permitted without the express
written consent of TGA.