


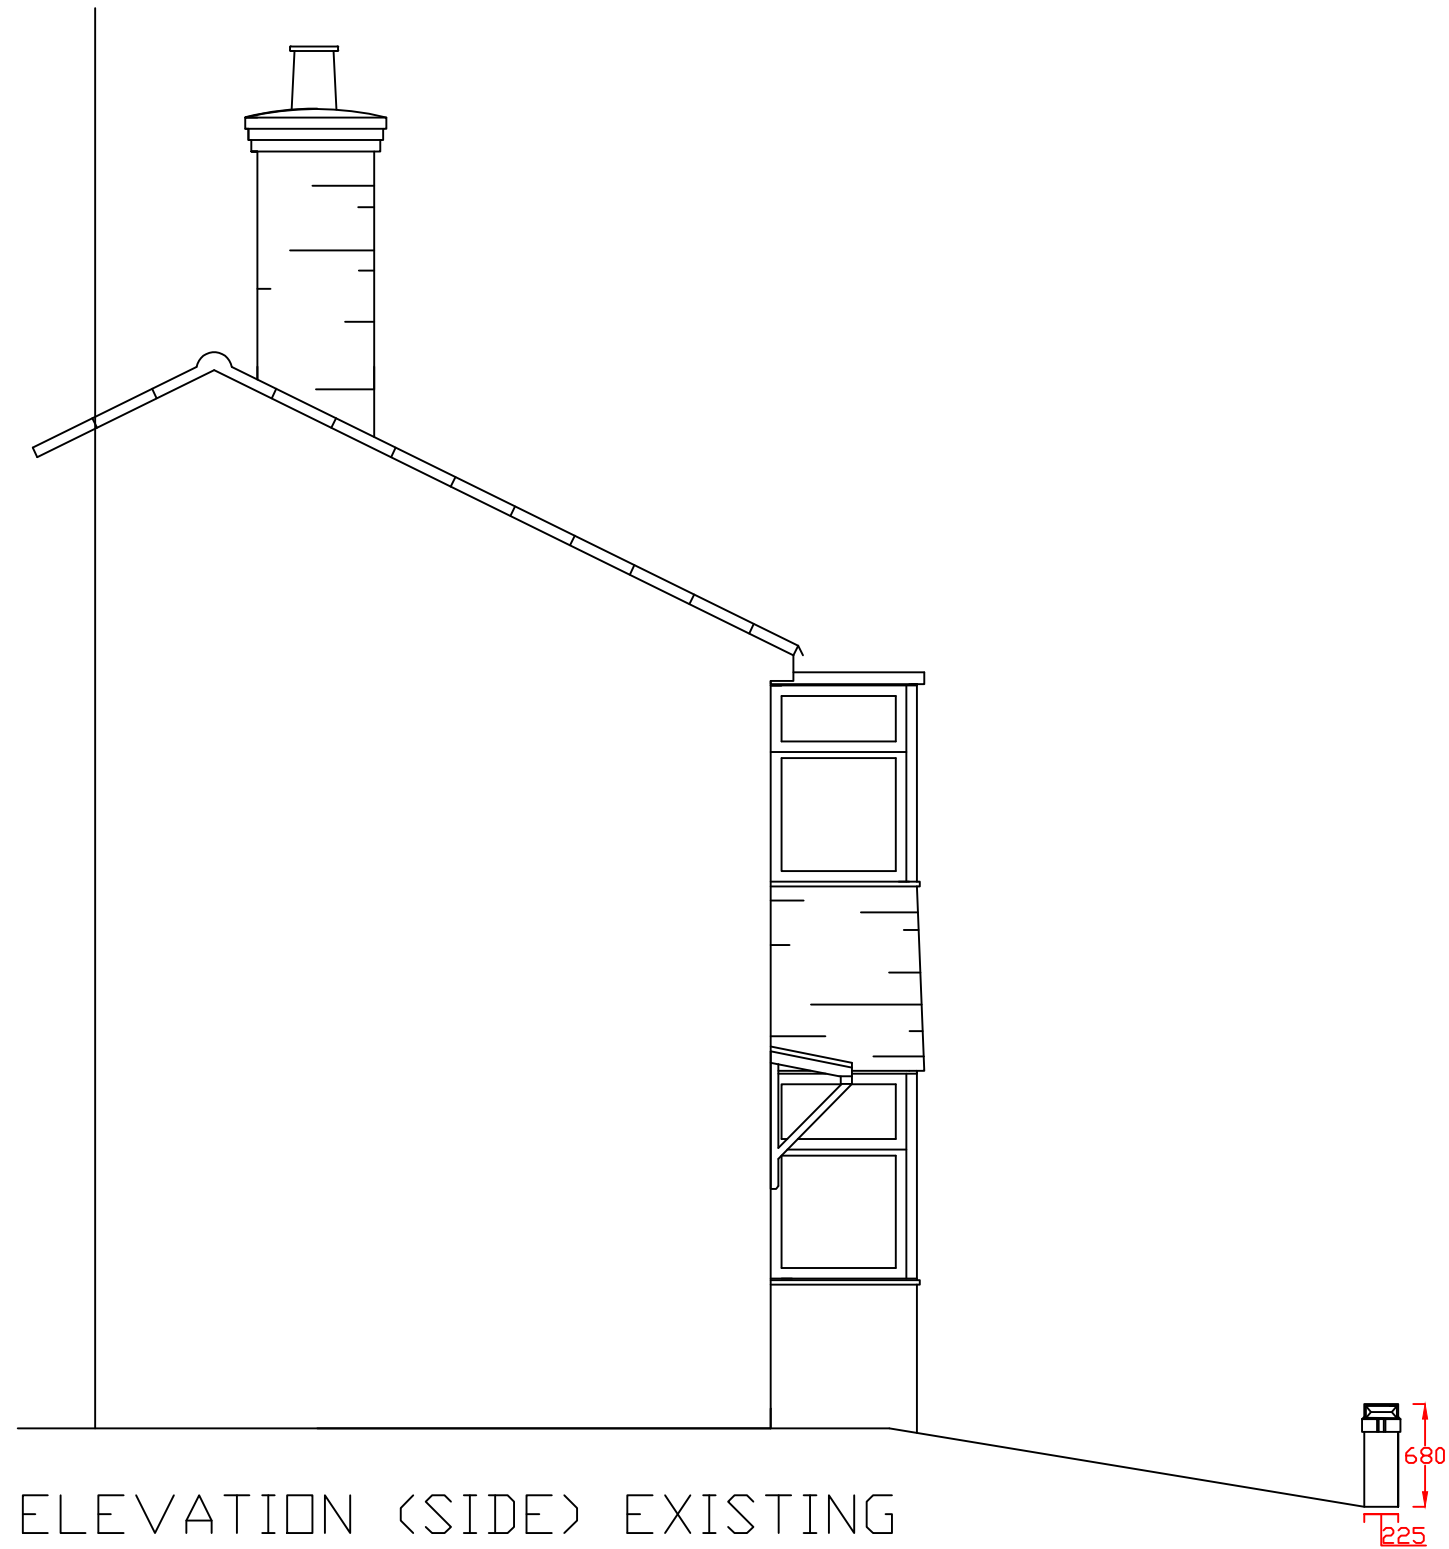

Manchester
Equipment and
Adaptation Service
Philips Park Office,
Manchester
M11 3FU

Project:

54 John Heywood Street
Clayton
Manchester
M11 4FN

Drawn By:

CB

Date:

19/09/2024

Scale:

1/50

Drawing No:

7



Manchester
Equipment &
Adaptations
Partnership